


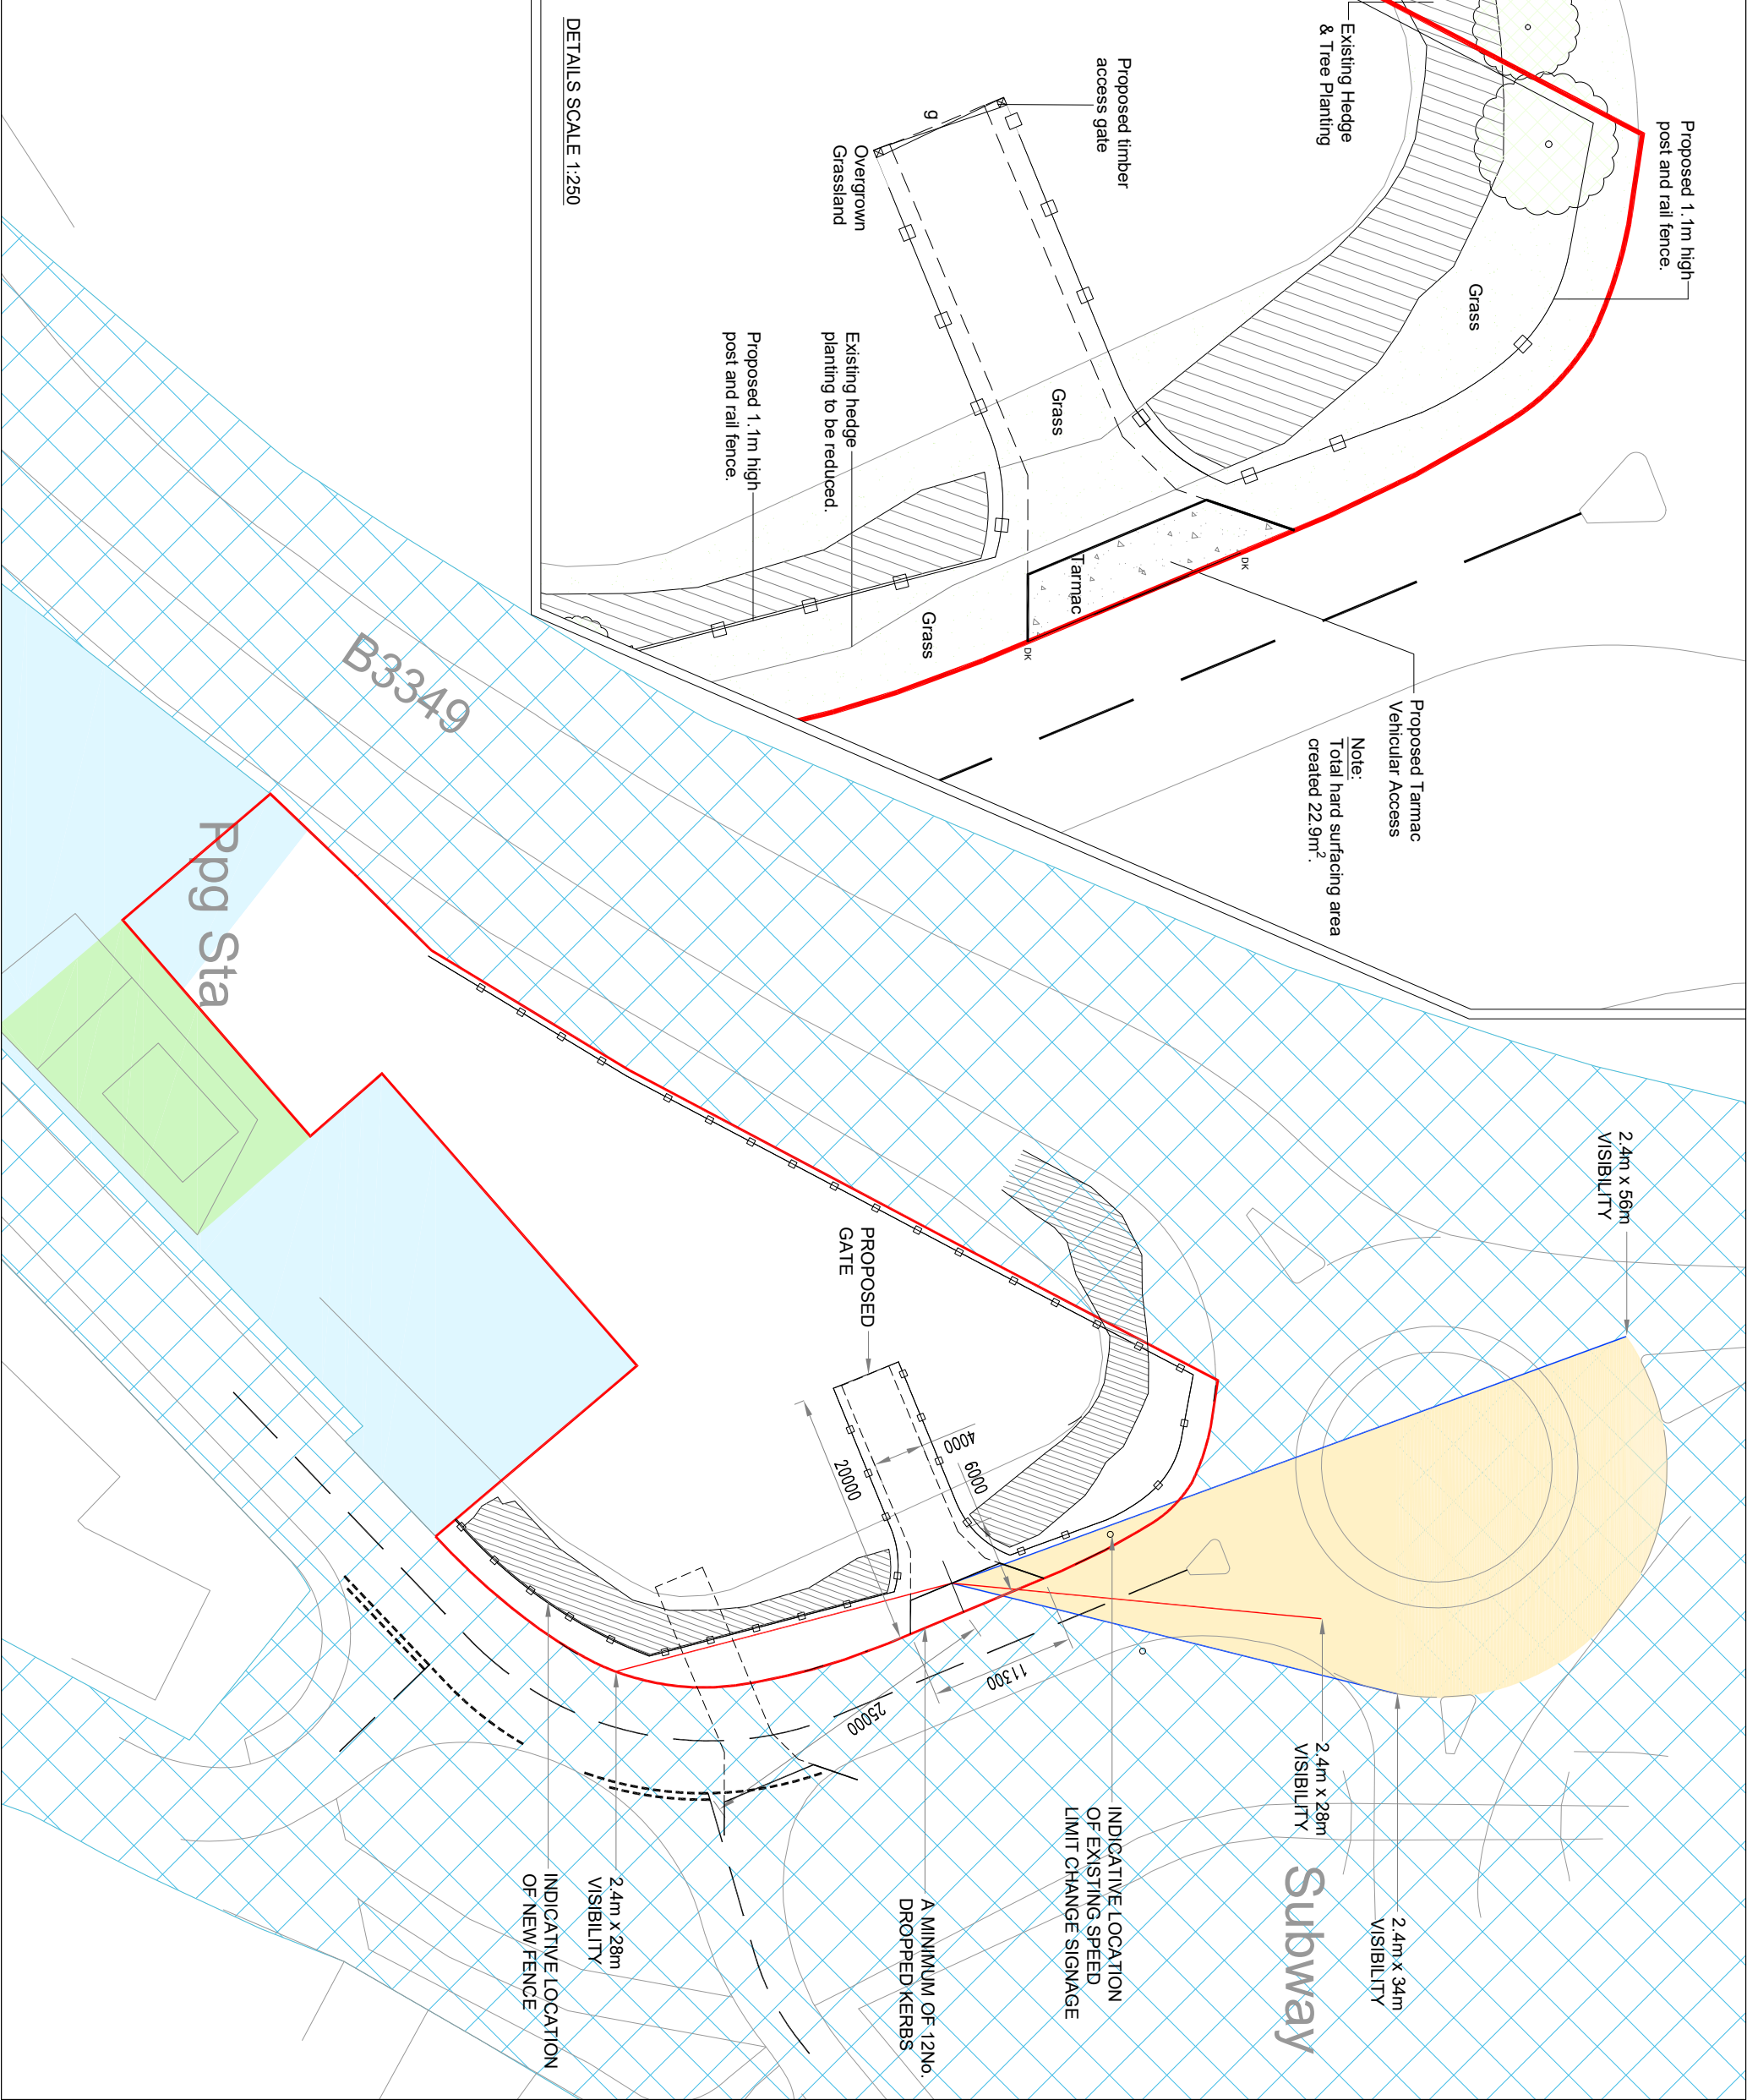

- NOTES:
1. PROPOSED AGRICULTURAL ACCESS TO CONSIST OF:
20m IN LENGTH
4m IN WIDTH
A MINIMUM OF 12No. DROPPED KERBS
 2. RECORDED 85TH%ILE SPEEDS 22mph
 3. REQUISITE VISIBILITY SPLAYS DEMONSTRATED IN ACCORDANCE WITH MIS AND SHOWN AT 2.4m X 28m TO THE RIGHT.
 4. TO THE LEFT THE VISIBILITY ENVELOPE HAS BEEN SHOWN AS WELL AS MEETING THE REQUISITE VISIBILITY AS A MINIMUM AS SET OUT IN MIS.
 5. PROPOSED DROPPED KERB TO BE CARRIED OUT UNDER APPROPRIATE CONSENT AND HIGHWAY/STREET WORKS LICENCE
 6. EXISTING VEGETATION TO BE REMOVED TO ENSURE VISIBILITY SPLAYS REMAIN FREE FROM VERTICAL OBSTRUCTION ABOVE 600mm

- HIGHWAY BOUNDARY
- LAND WITHIN APPLICANT'S CONTROL
- SUBSTATION
- 3RD PARTY LAND
- VISIBILITY ENVELOPE

C	JUL 26	TEXT AMENDED	DJA
B	JUL 26	UPDATED TO LATEST WBC COMMENT	DJA
A	JUN 26	UPDATED IN RESPONSE TO WBC COMMENTS	DJA

REV	DATE	REVISION DETAILS	BY
-----	------	------------------	----



2nd & 3rd Floors | Northgate House | Upper Borough Walls | Bath | BA1 1RG
TELEPHONE : 0117 937 4077

PROJECT TITLE
LAND OFF BAIRD ROAD
READING. RG2 9PP

DRAWING TITLE
PROPOSED ACCESS
ARRANGEMENTS

CLIENT / ARCHITECT

STATUS
PRELIMINARY

SCALE 1:750, 1:250	AT A3	DRAWN
CHECKED		APPROVED

DWG SIZE	DATE	DRAWING NUMBER	REV
A3	JUL 26	001	C