


Configuration of Cabin TBC

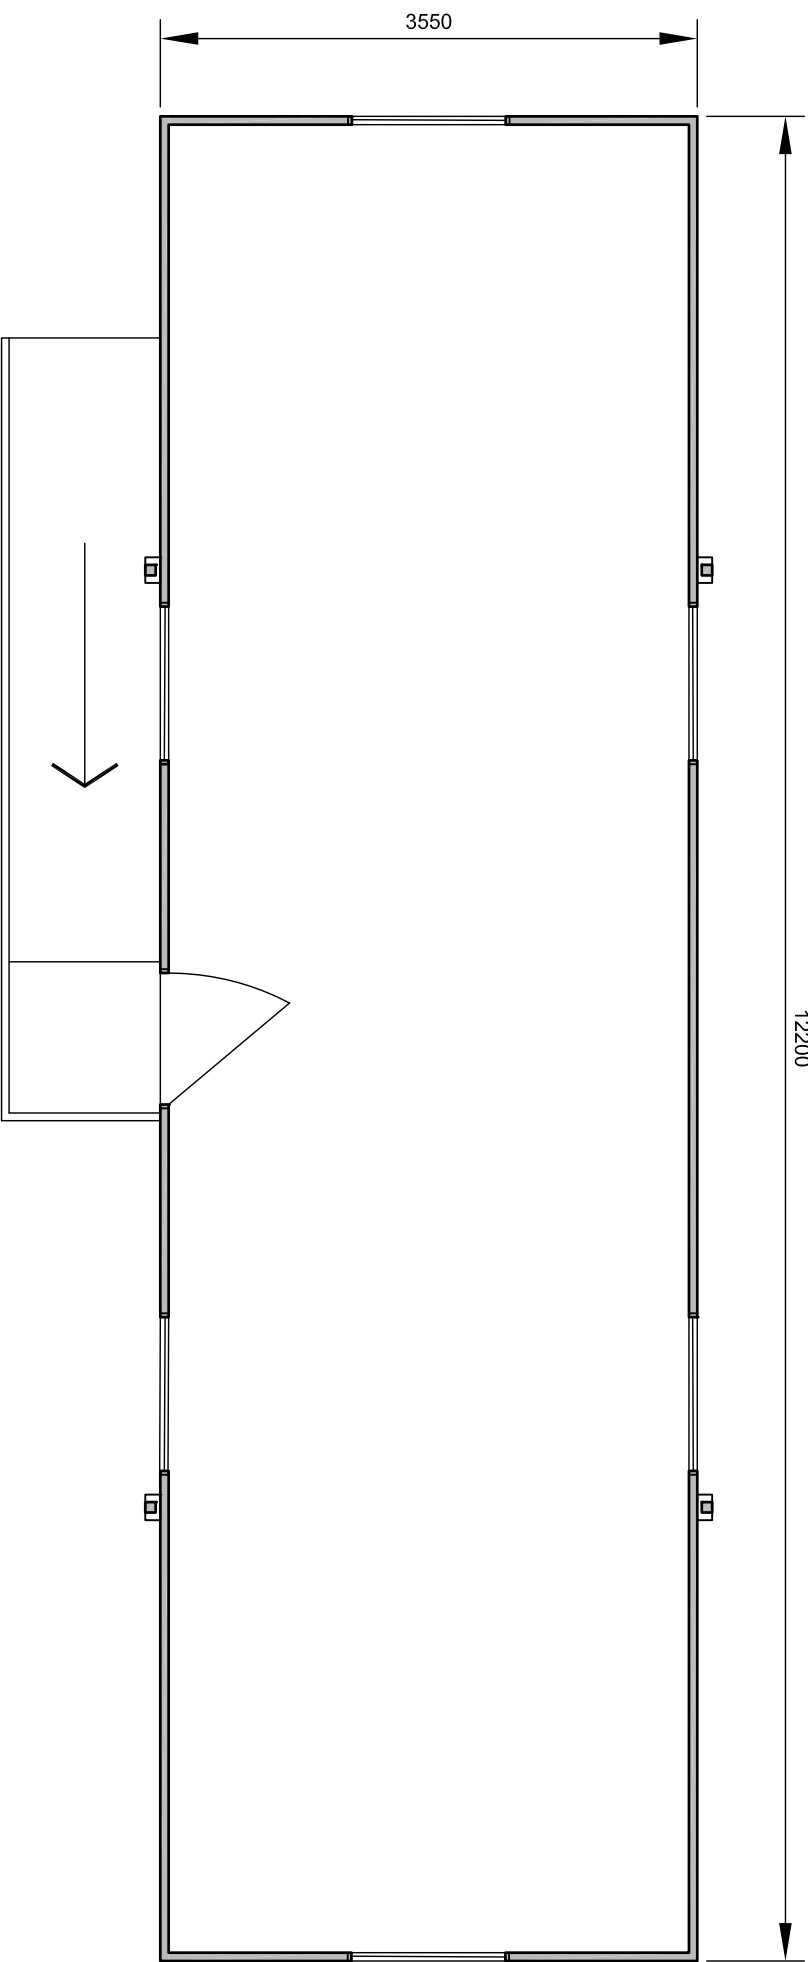

Configuration of ramp TBC

Giffillan Studios
Project
**Emmanuel Church
Woodley**
Drawing Title
Prefabricated Cabin

Date	Scale	Drawn by	Check by
	1:50@A3	AH	
Project No	Drawing No	Revision	
20-10		-	