

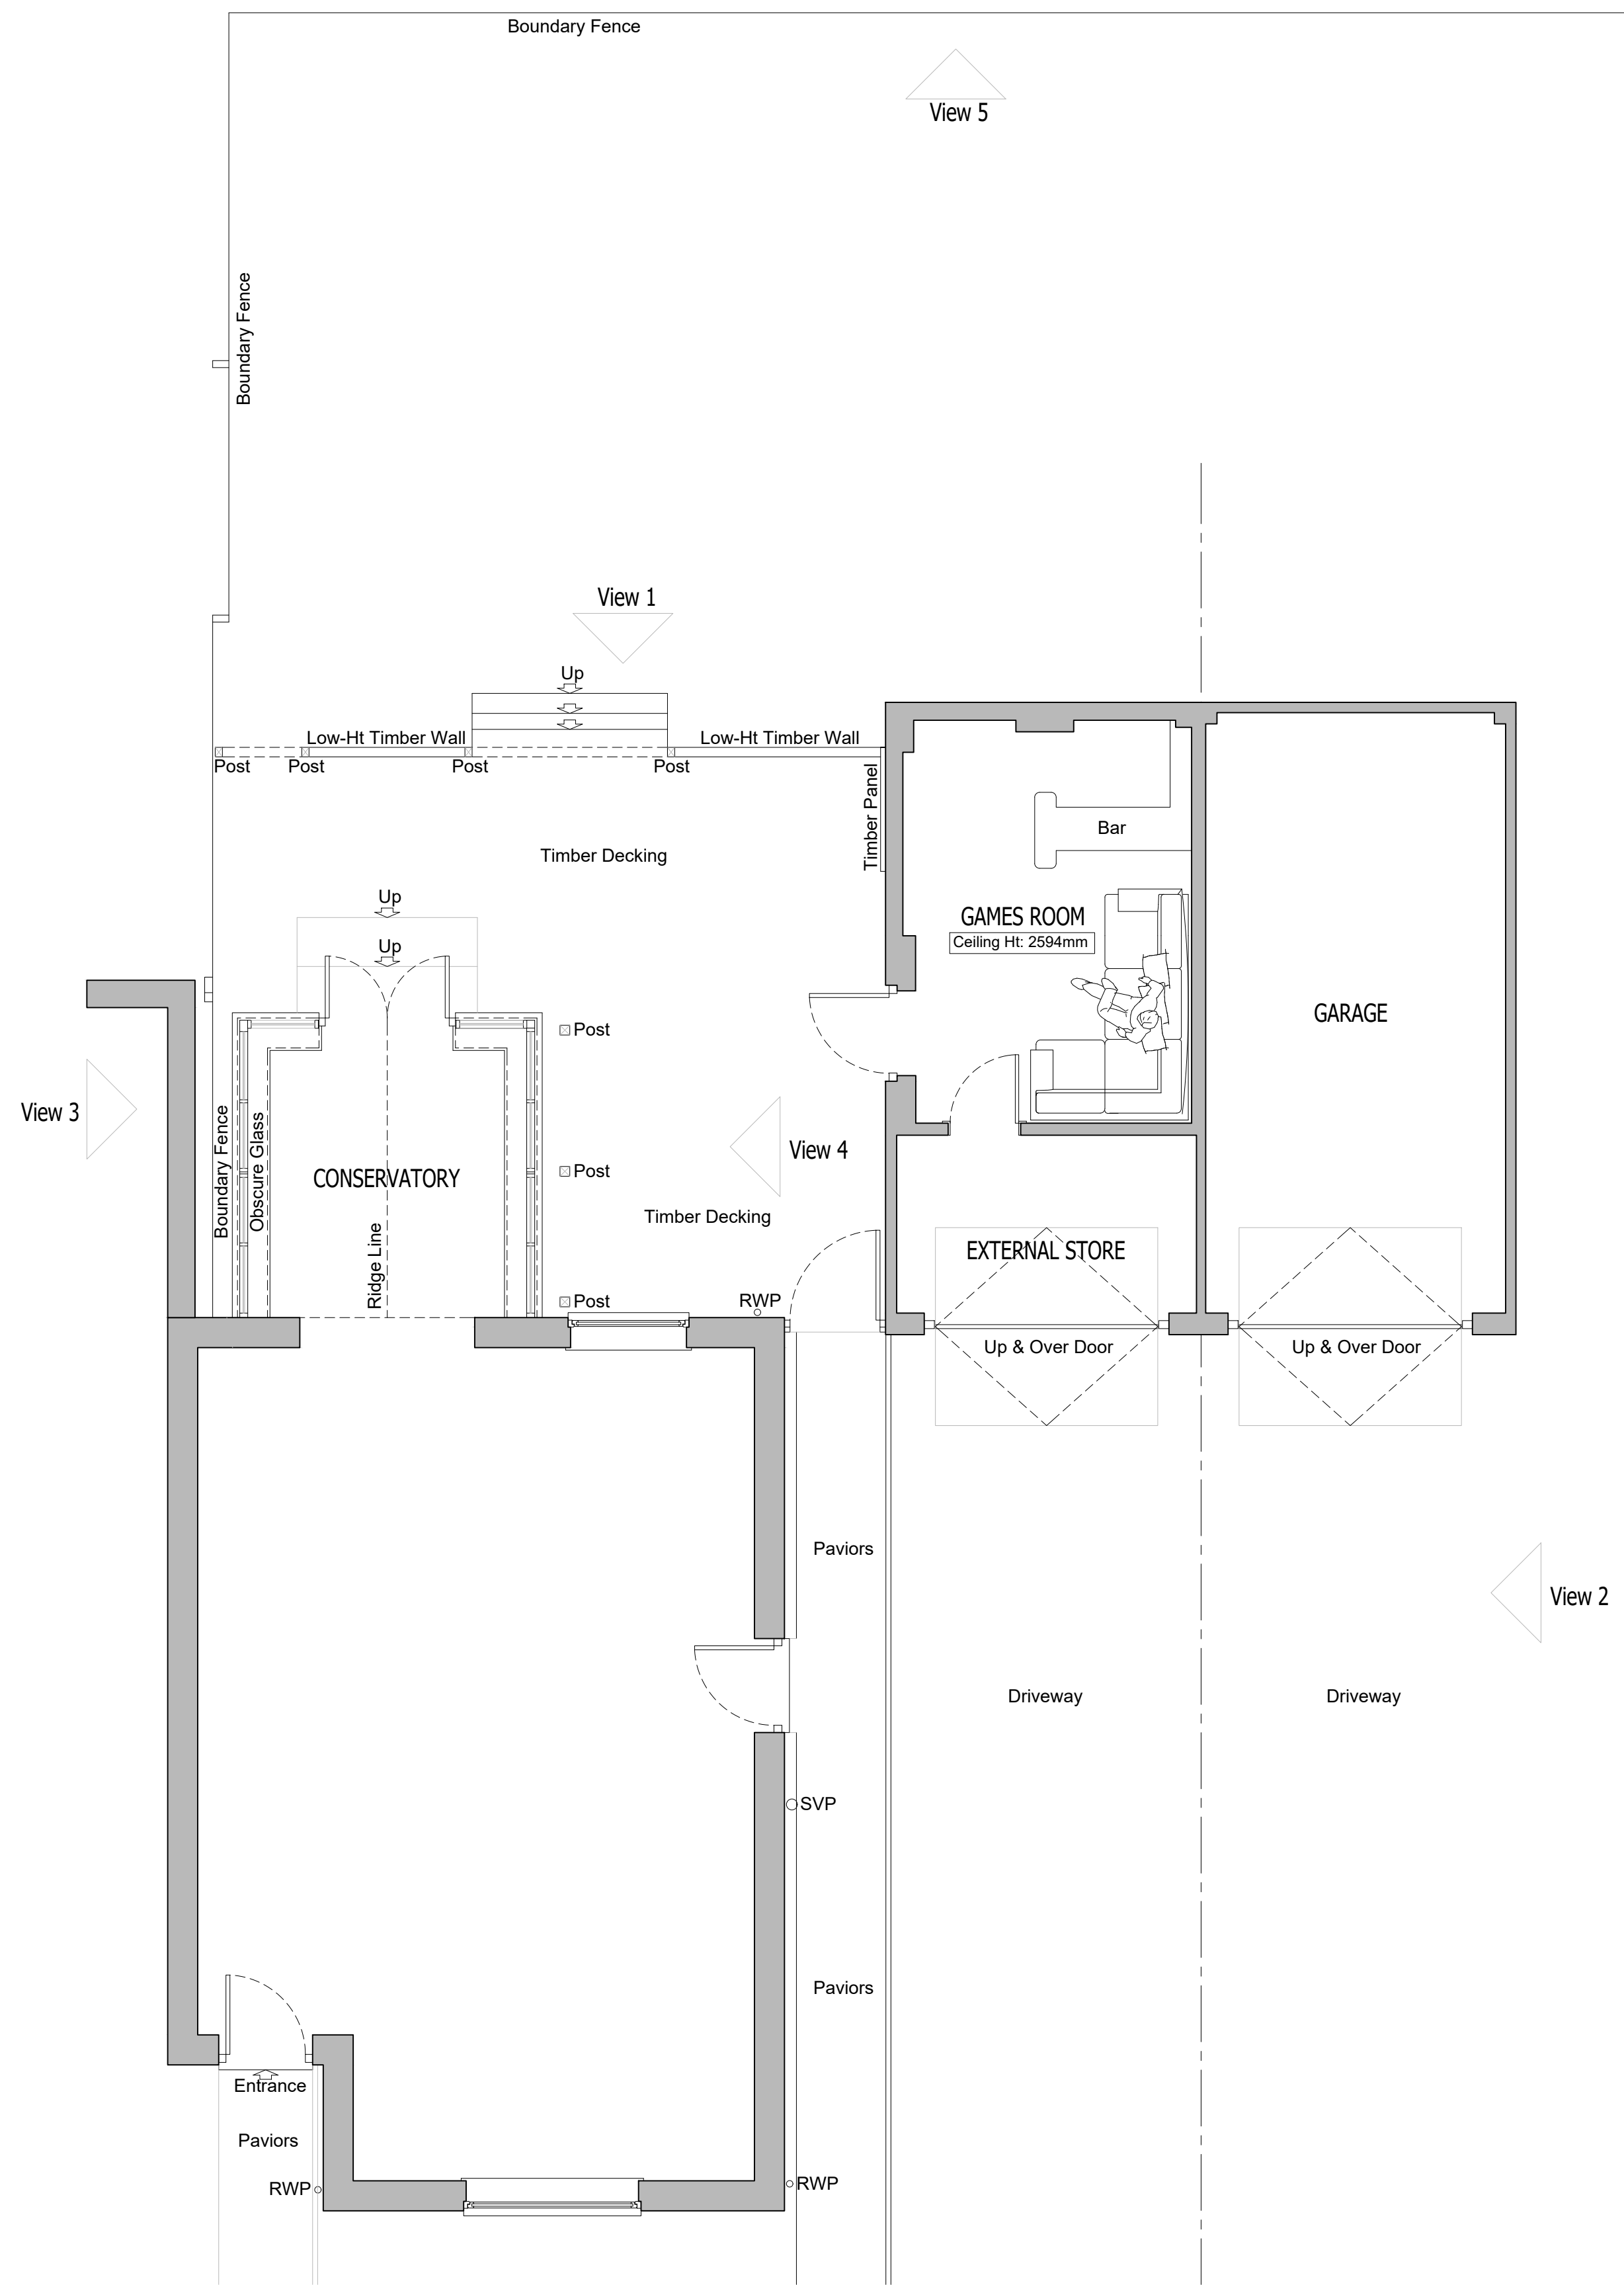


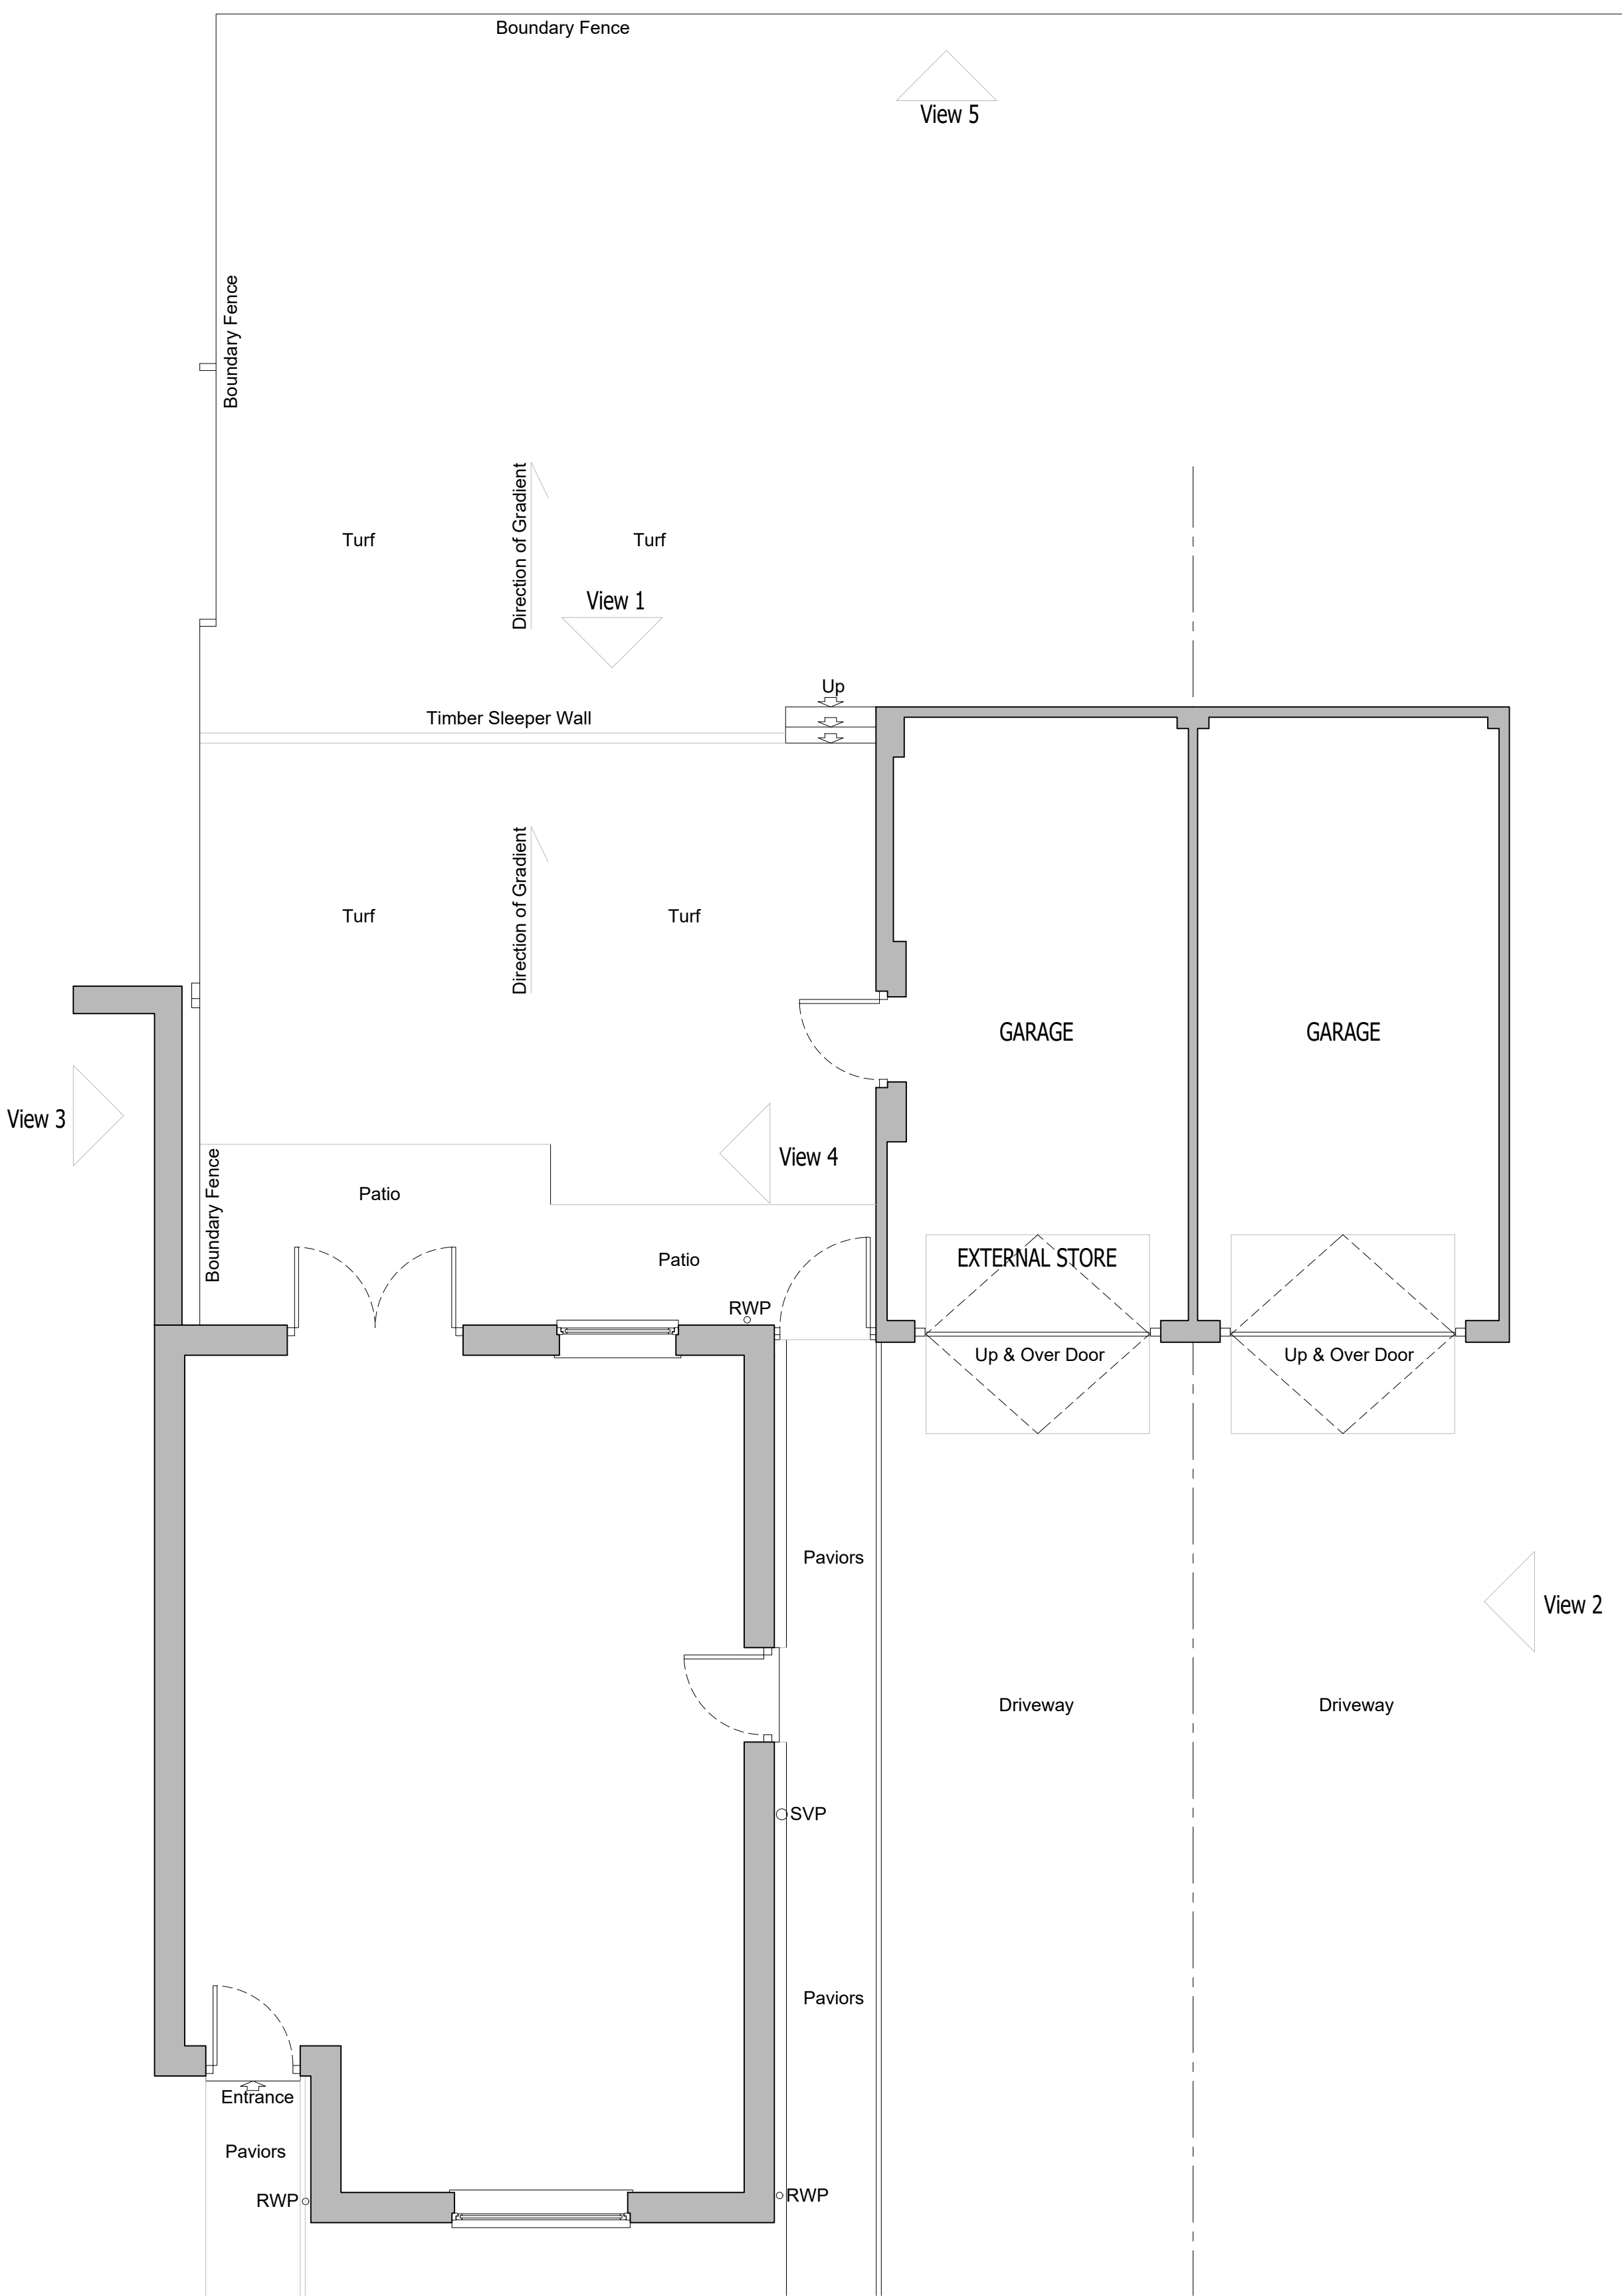

GROUND FLOOR GENERAL ARRANGEMENT PLAN As Proposed
Scale 1:50

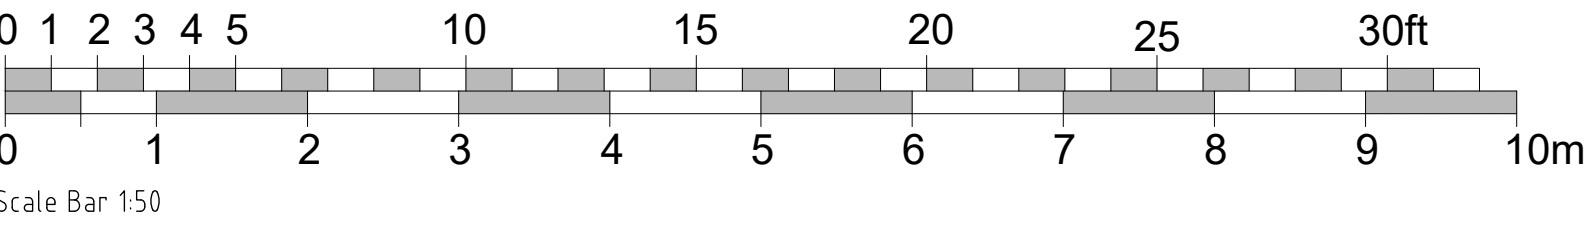

GROUND FLOOR GENERAL ARRANGEMENT PLAN As Existing
Scale 1:50

FOR CLIENT INFORMATION		
Rev	Description	Date
EXTENSIONS AND ALTERATIONS LOCATION		
Mr and Mrs A. Harding 87, Garrett Drive, Shinfield, Reading, Berkshire, RG2 9LD		
DRAWING TITLE GENERAL ARRANGEMENT PLANS GROUND FLOOR LEVEL As Existing and Proposed		
DAVID HOLTHAM Architect		DATE Sept 2026
SCALE 1:50 @ A1	DRWG. NO. 2026/29-01	REVISION -