
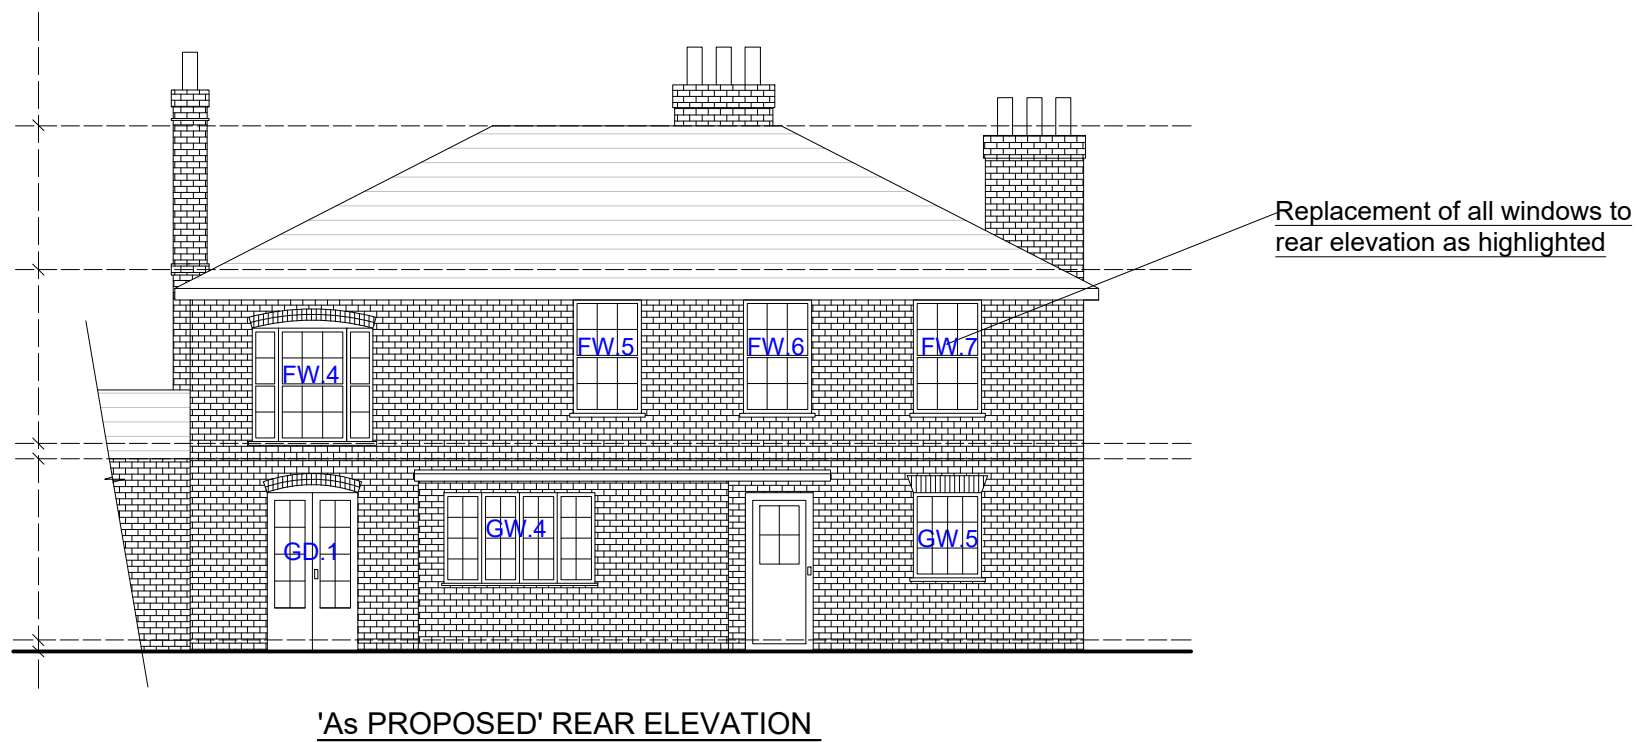


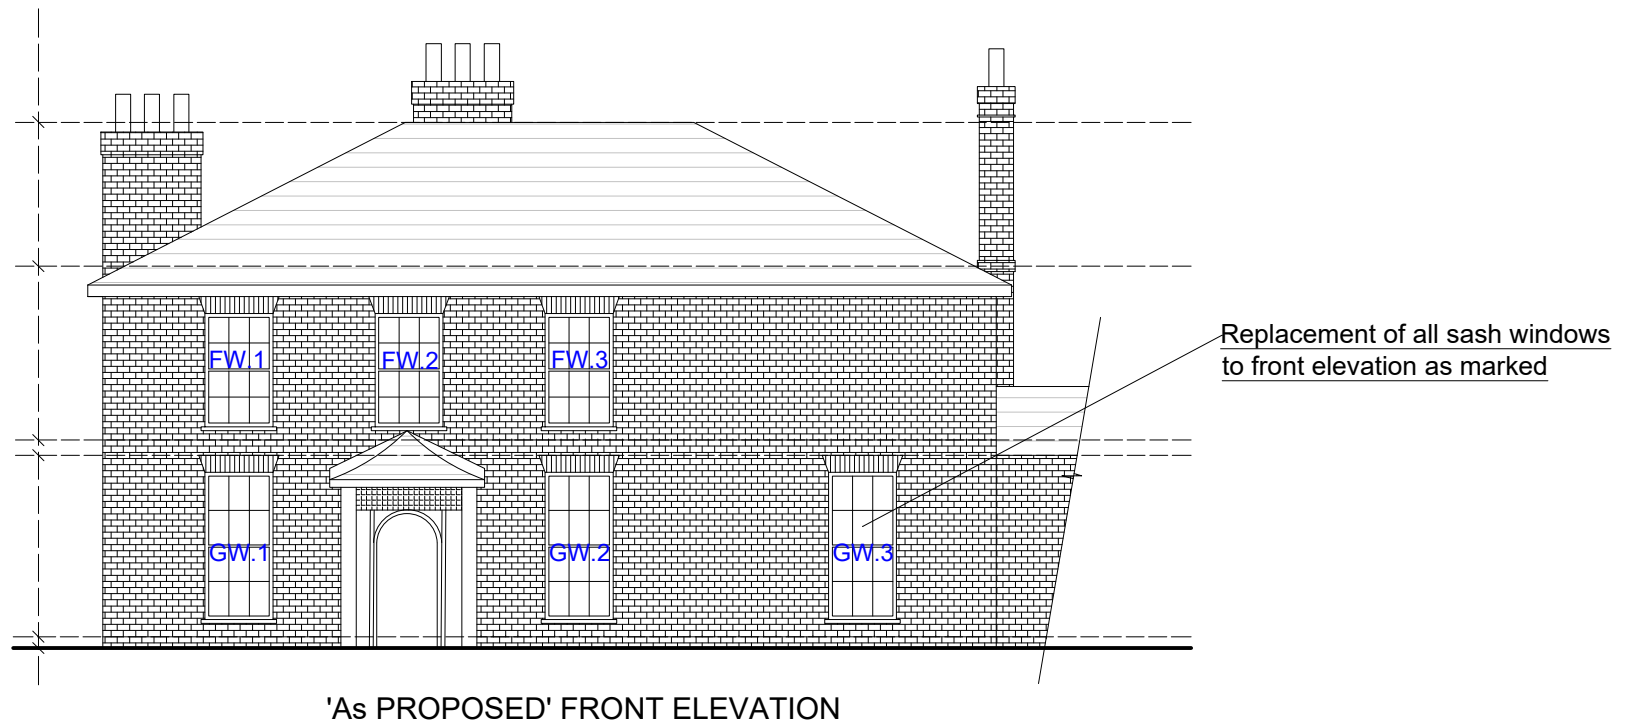

NOTES

- 1) This drawing to be read in conjunction with the following documents:-
 - a) 'As proposed' elevations DRG. No. 2467/01, 02 and 03.
 - b) Design statement related to discharge of condition.
 - c) Project documents completed by Save the Sash, a heritage joinery company.
- 2) Windows as shown to main dwelling to be replaced. No changes to existing openings.
- 3) The newer extension to the right-hand side of the property to remain unchanged.
- 4) Existing outbuilding to have all windows replaced. No proposed changes to existing openings.

REVISIONS

MS. G. MANN

REPLACEMENT OF WINDOWS TO MAIN
DWELLING AND ANNEXE

WALLACE BACON CONSULTANTS

BUILDING DESIGN AND STRUCTURAL ENGINEERING CONSULTANTS

LIME TREES, 2 RUSCOMBE WAY,
TWYFORD, RG10 9JS

'AS PROPOSED' ELEVATION VIEWS

53 EASTHEATH AVENUE
WOKINGHAM
BERKSHIRE
RG41 2PP

TELEPHONE:
0118 979 4959

SCALE BAR



DRAWN

DATE

SCALE

CHECKED

HP

APR 2025

A3 - 1:100

CRP

DRAWING NUMBER

REVISION

2467/01