
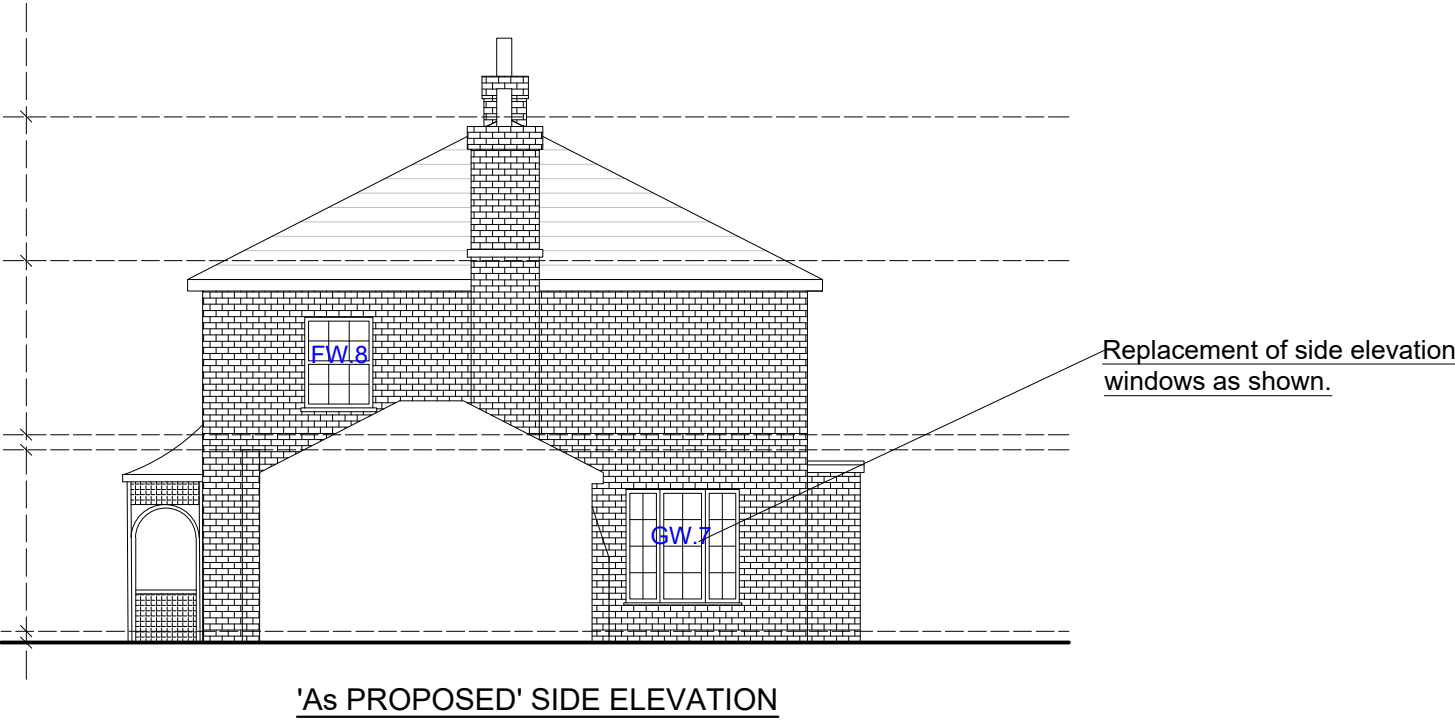


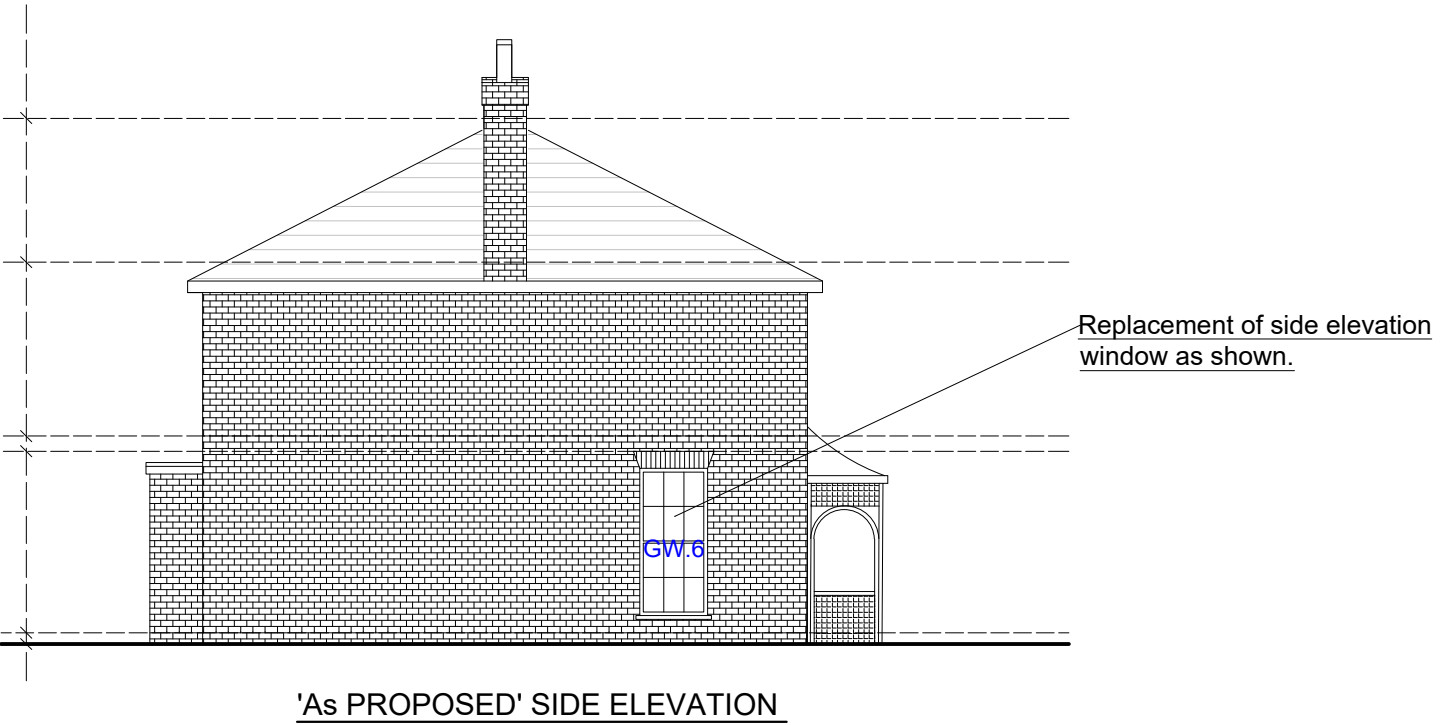

NOTES

- 1) This drawing to be read in conjunction with the following documents:-
- a) 'As proposed' elevations DRG. No. 2467/01, 02 and 03.
- b) Design statement related to discharge of condition.
- c) Project documents completed by Save the Sash, a heritage joinery company.
- 2) Windows as shown to main dwelling to be replaced. No changes to existing openings.
- 3) The newer extension to the right-hand side of the property to remain unchanged.
- 4) Existing outbuilding to have all windows replaced. No proposed changes to existing openings.

REVISIONS

SCALE BAR 	MS. G. MANN		REPLACEMENT OF WINDOWS TO MAIN DWELLING AND ANNEXE		WALLACE BACON CONSULTANTS BUILDING DESIGN AND STRUCTURAL ENGINEERING CONSULTANTS	
	LIME TREES, 2 RUSCOMBE WAY, TWYFORD, RG10 9JS		'AS PROPOSED' ELEVATION VIEWS		53 EASTHEATH AVENUE WOKINGHAM BERKSHIRE RG41 2PP	
	DRAWN HP		DATE APR 2025		TELEPHONE: 0118 979 4959	
	SCALE A3 - 1:100		CHECKED CRP		DRAWING NUMBER 2467/02	REVISION