




FRONT ELEVATION

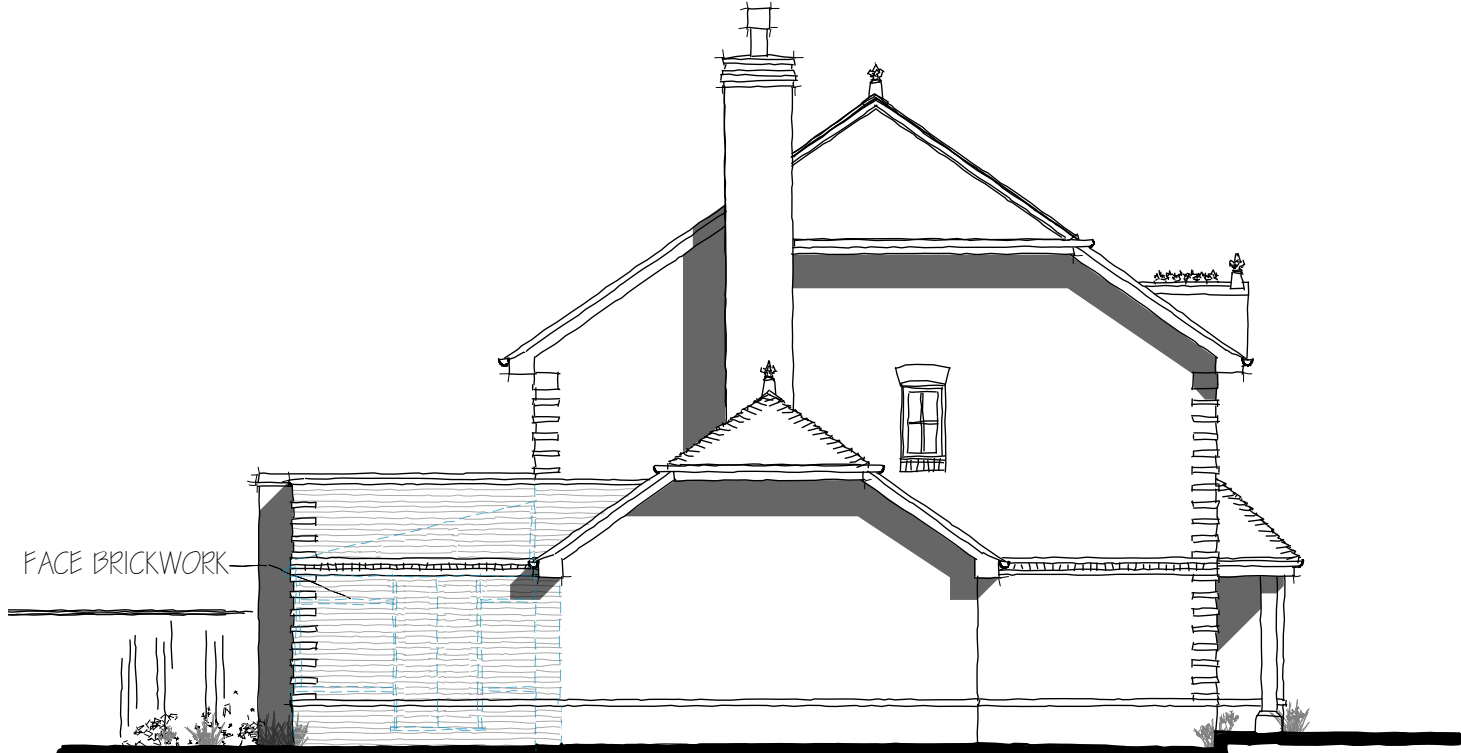


FACE BRICKWORK
PROPOSED EXTENSION
SIDE ELEVATION



REAR ELEVATION

PROPOSED EXTENSION

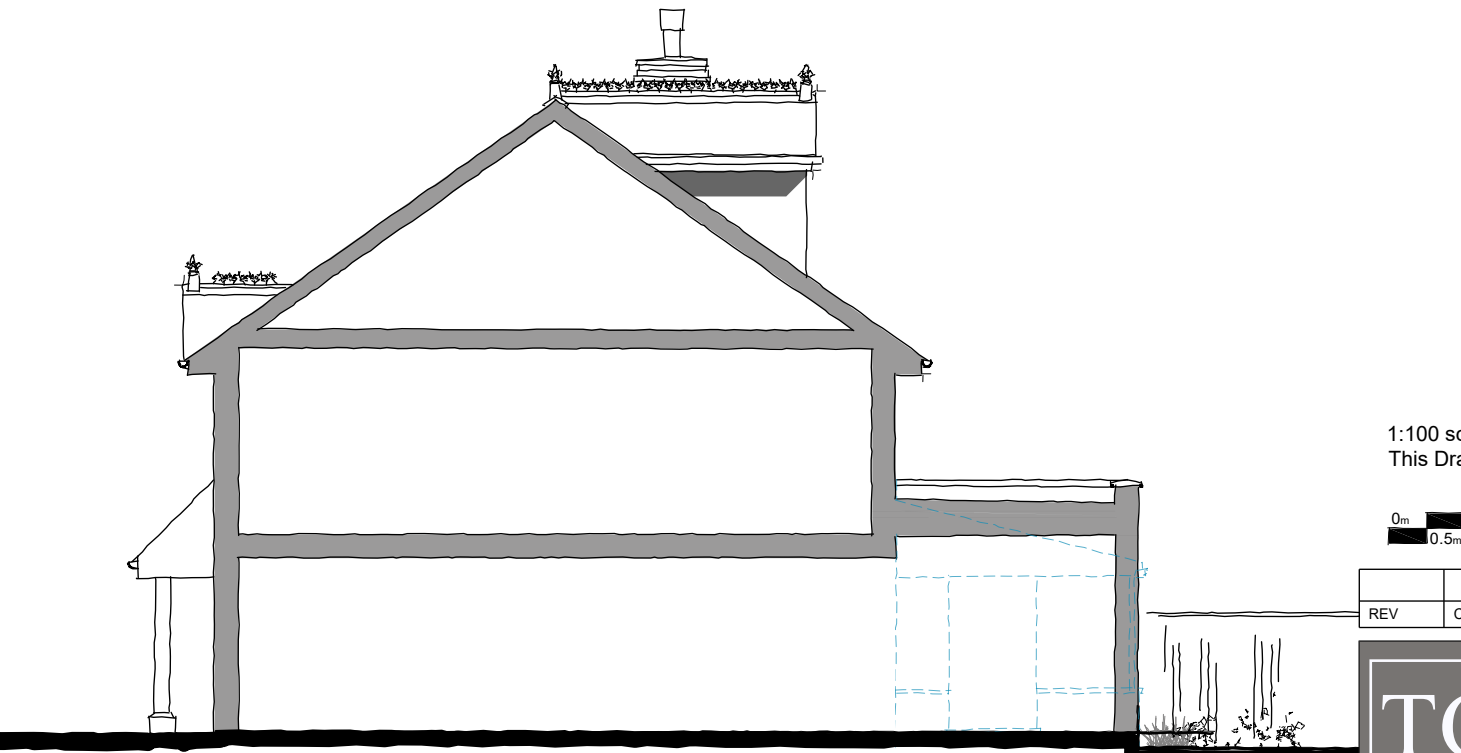

SECTIONAL SIDE ELEVATION

1:100 scale Bar
This Drawing has been produced for printing onto A3 size paper,

0m 1m 2m 4m 8m
0.5m

REV	COMMENTS	DATE

TCB

TC Biggin Architecture

ARCHITECTURE & PLANNING

www.tcbarchitecture.co.uk • info@tcbarchitecture.co.uk • 07889 218936

CLIENT Ms L Monk
PROJECT Nightingale Cottage, Rosevale, Drive, Hurst, Reading, RG10 0DQ
DRAWING PROPOSED ELEVATIONS