



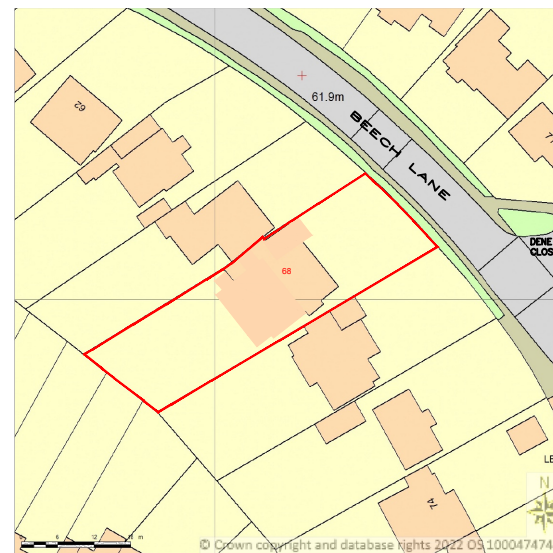


LOCATION PLAN
SCALE 1:1250@A3

Supplied by Streetwise Maps Ltd
www.streetwise.net
Licence No: 100047474

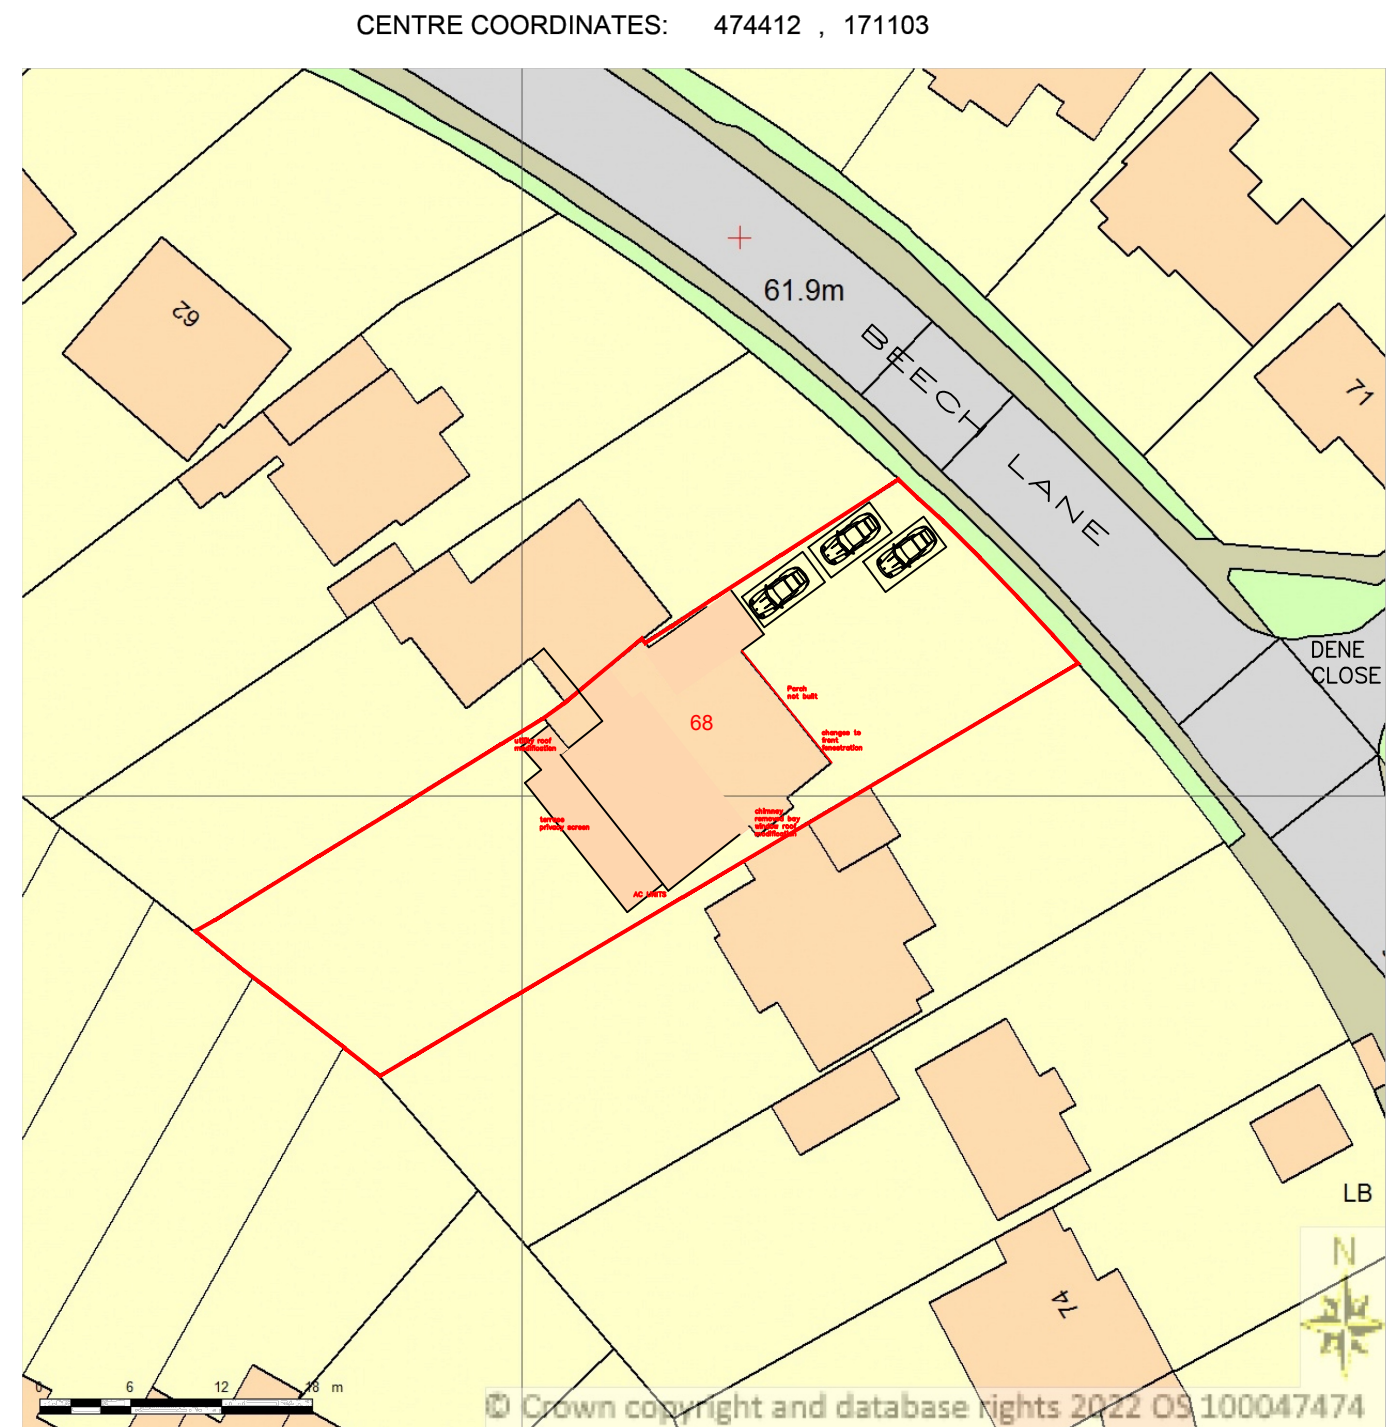

BLOCK PLAN
SCALE 1:500@A3

Supplied by Streetwise Maps Ltd
www.streetwise.net
Licence No: 100047474

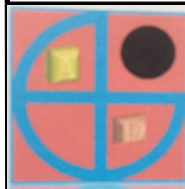

PROJECT:
PROPOSED Changes to Fenestration & Misc. Alterations

**68 Beech Lane
Earley**

DRAWN BY:	P.S.
DATE:	21/08/2026
SCALE:	AS SHOWN@A3
FILENAME:	22004

DRAWING TITLE: LOCATION AND BLOCK PLAN	
DRAWING NUMBER:	BLR-01

ArchDezine Limited
archdeziner7@gmail.com