




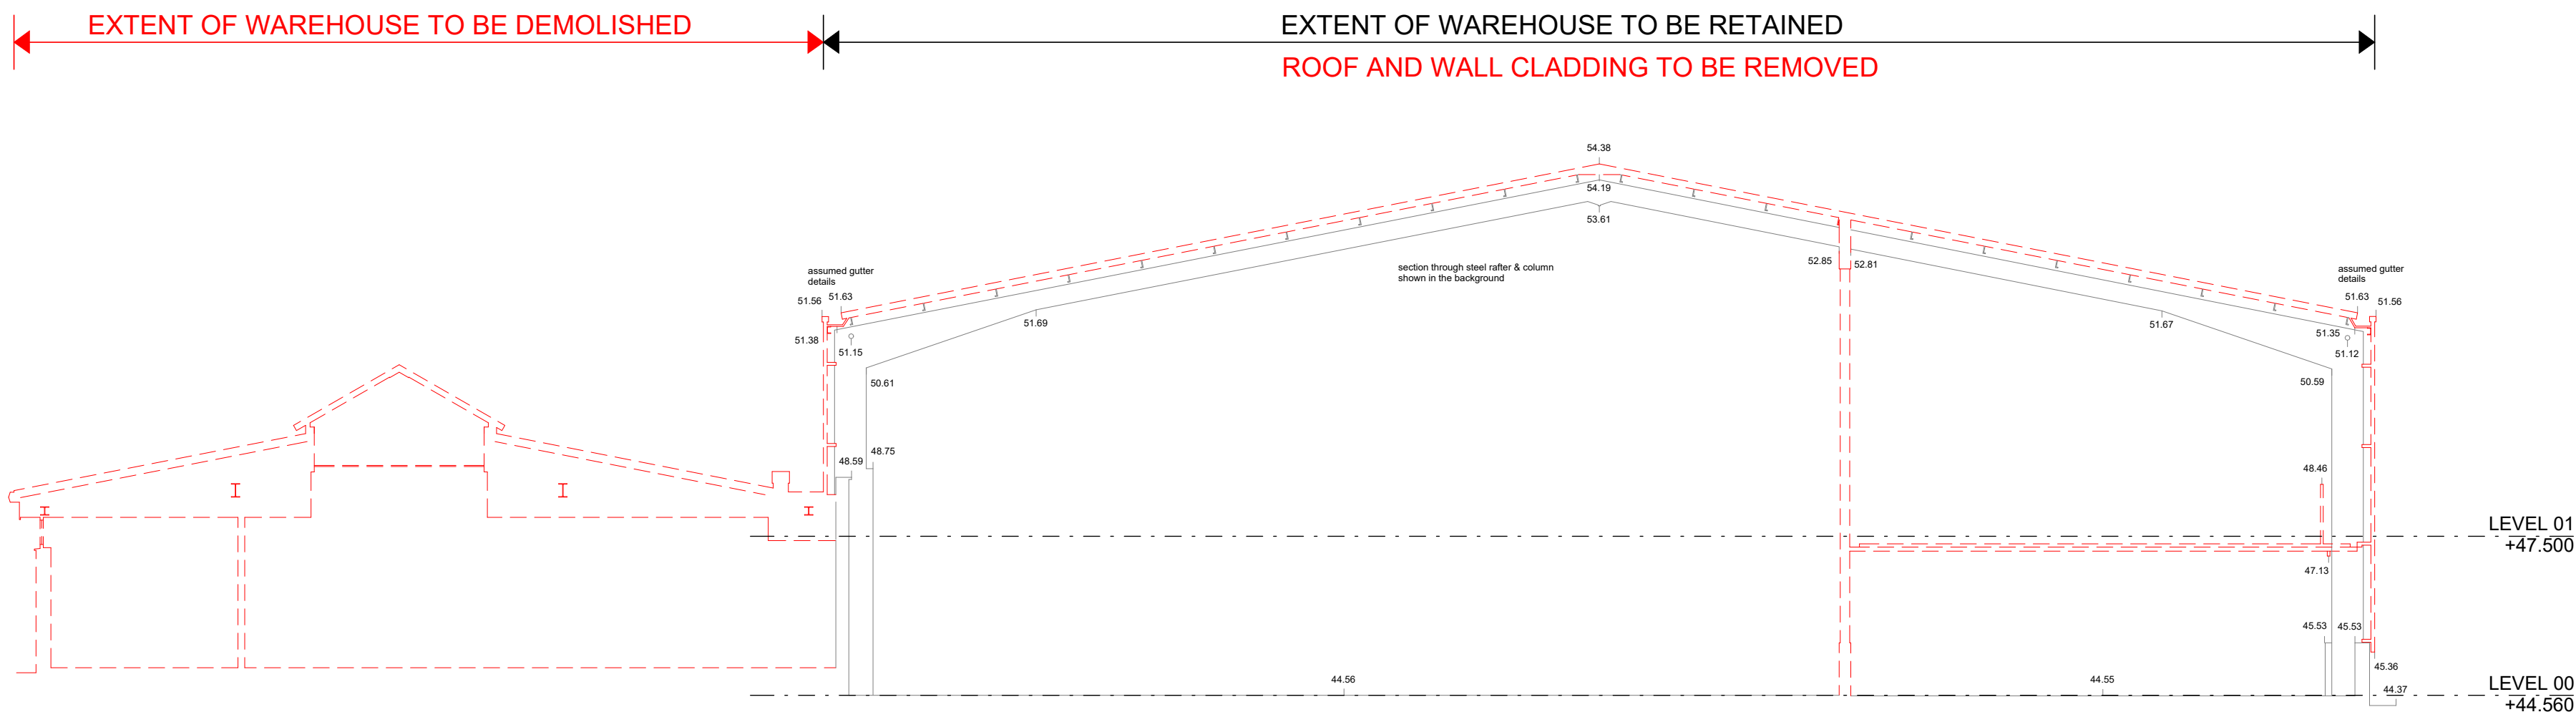

SECTION A

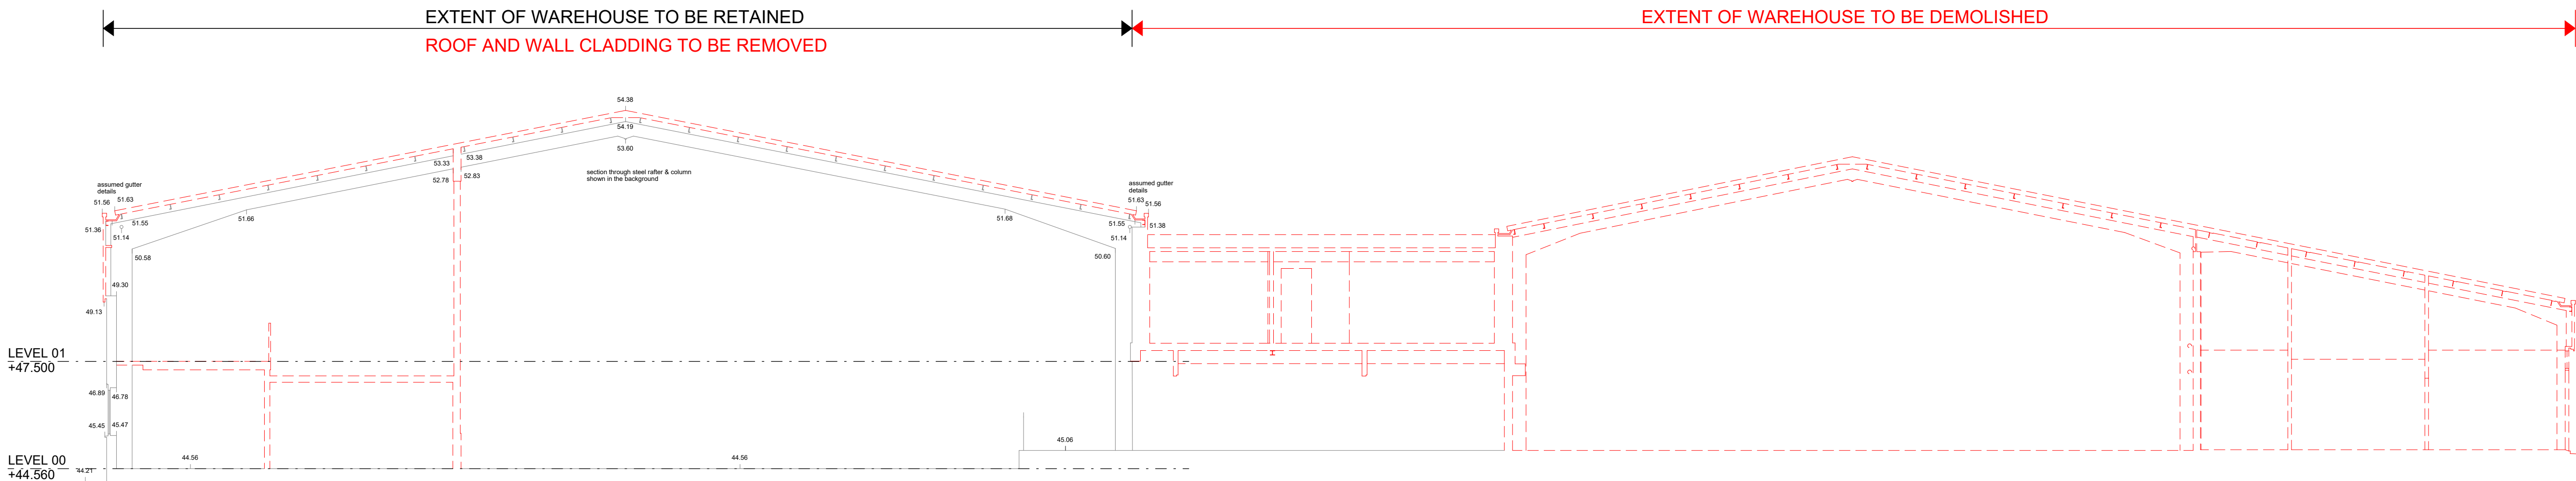

SECTION B

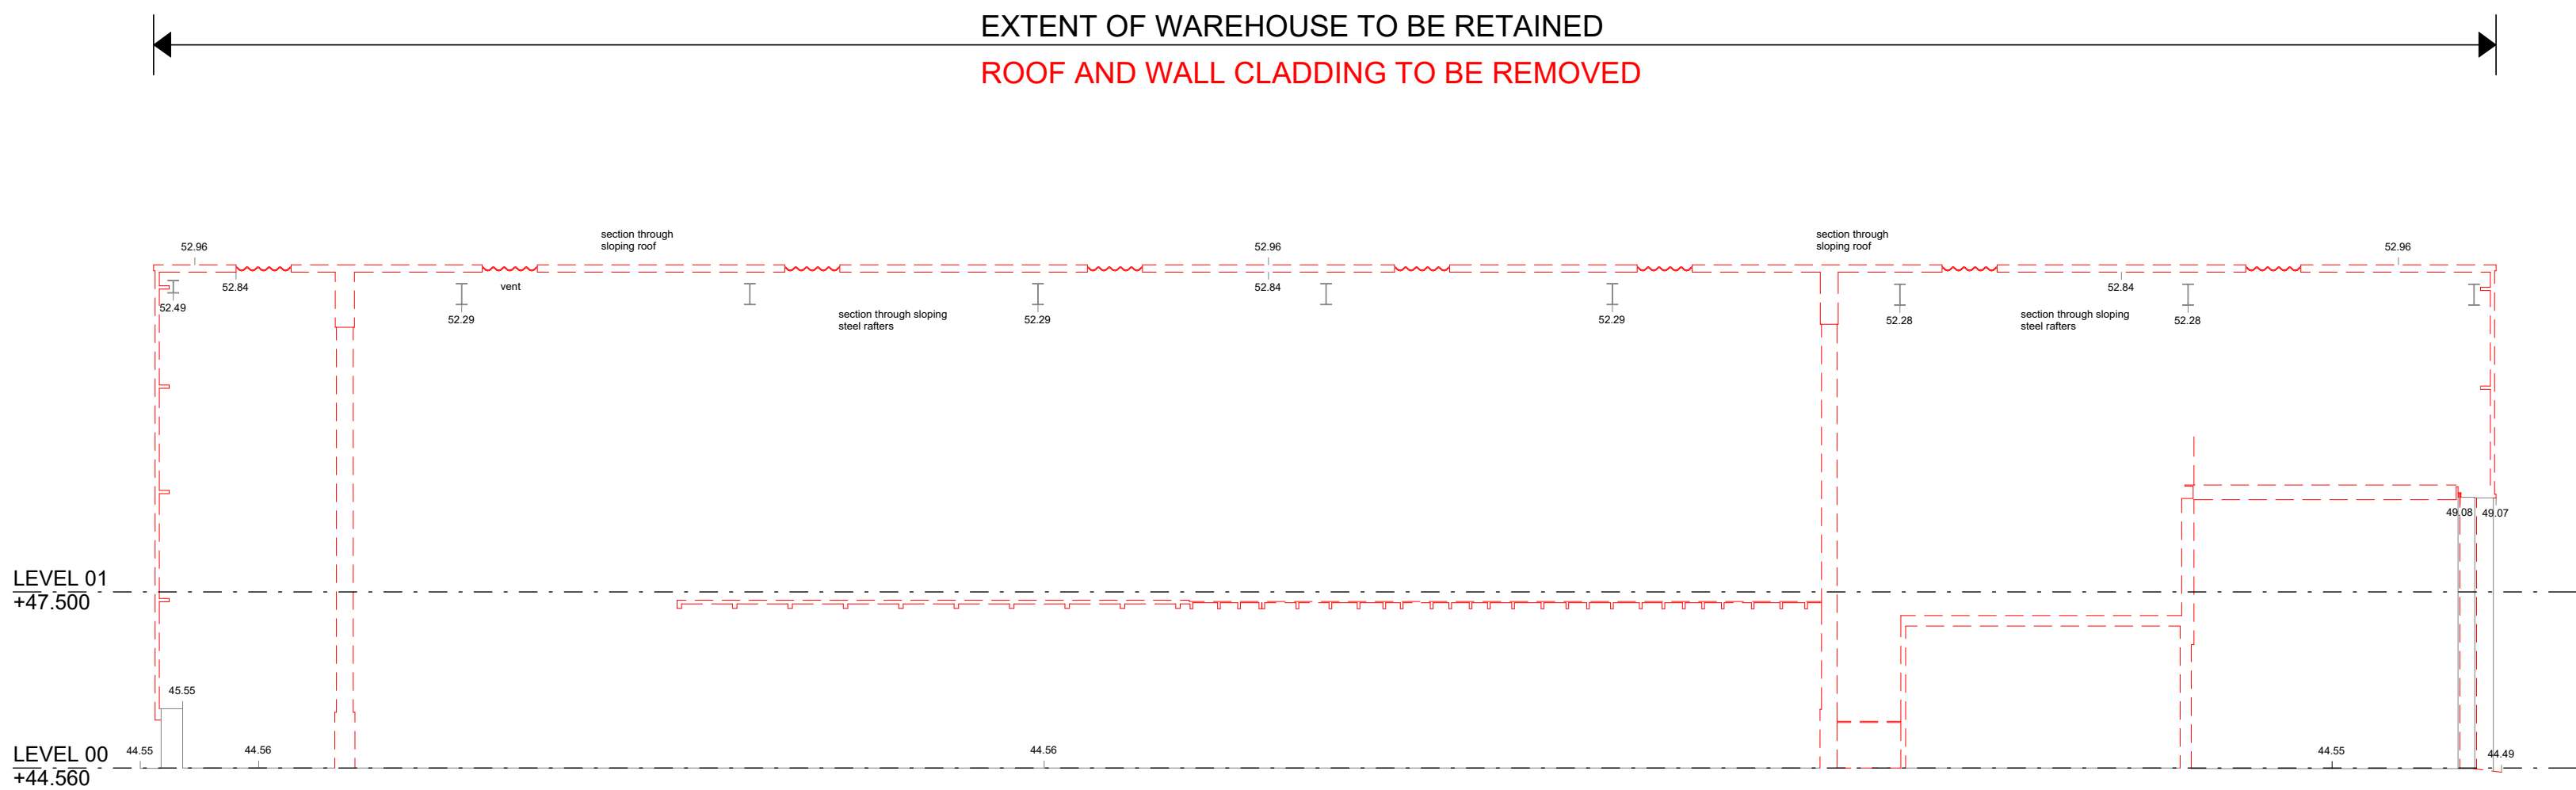

SECTION C

NOTES
Check all dimensions on site. Do not scale from this drawing.
Report any discrepancies and omissions to HLM Architects
This Drawing is Copyright ©

DESIGN/SKETCH DESIGN
Unless stated otherwise, the designs shown are subject to detailed site survey, investigations, and legal definition, the CDM Regulations, and the comments and / or approval of the various relevant Local Authority Officers, Statutory Undertakers, Fire Officers, Engineers and the like. They are copyright, project specific and confidential and no part is to be used or copied in any way without the express prior consent of HLM Architects.

PHOTOCOPIED/SCANNED INFORMATION
NB This drawing is based on photocopied / scanned information liable to distortion in scale.

AREA CALCULATIONS
NB The areas shown are approximate only and have been measured off preliminary drawings as the likely areas at the current state of design using the stated option from the Code of Measuring Practice, 6th edition. RICS/ISVA. These may be affected by future design development and construction tolerances, or the result of surveys for existing buildings. Take account of these factors before planning any financial or property development purpose or strategy and seek confirmation of latest areas before decision making.

3RD-PARTY INFORMATION
NB This drawing includes information provided by independent surveyors and/or consultants, to whom all queries shall be made. HLM Architects can accept no liability for its content or accuracy.

STANDARD REFERENCES	
ABBREVIATIONS	
ah	apex height
bh	beam height
ch	ceiling height
cl	cover level
csu	ceiling slopes up
dh	door height
fch	false ceiling ht.
fl	floor level
hh	head height
ic	inspection cover
il	invert level
mh	manhole
rad	radiator
rwp	rainwater pipe
sh	sill height
sph	spring height
svp	soil vent pipe
utr	unable to raise
vhh	vent head height
vp	vent pipe
vsh	vent sill height

P01	Planning Application	20.02.2026	DD	CJM
Rev	Description	Date	By	Chk
Revisions				Suitability
Project				S4 STAGE APPROVAL

Toutley Depot

Client
Wokingham Borough Council

Title
EXISTING SECTIONS -
WAREHOUSE

Drawing No.
TOU-HLM-02-ZZ-DR-A-002001

Revision
P01

Scale	Drawn
1 : 100 @A1	DD
Date	Checked
20.02.2026	CJM

HLM Architects

© HLM Architects
Wool + Tailor Building
Fifth Floor
10-12 Allie Street
London E1 8DE

www.hlmarchitects.com
T. +44 (0) 20 7921 4800
F. +44 (0) 20 7921 4850
london@hlmarchitects.com

