




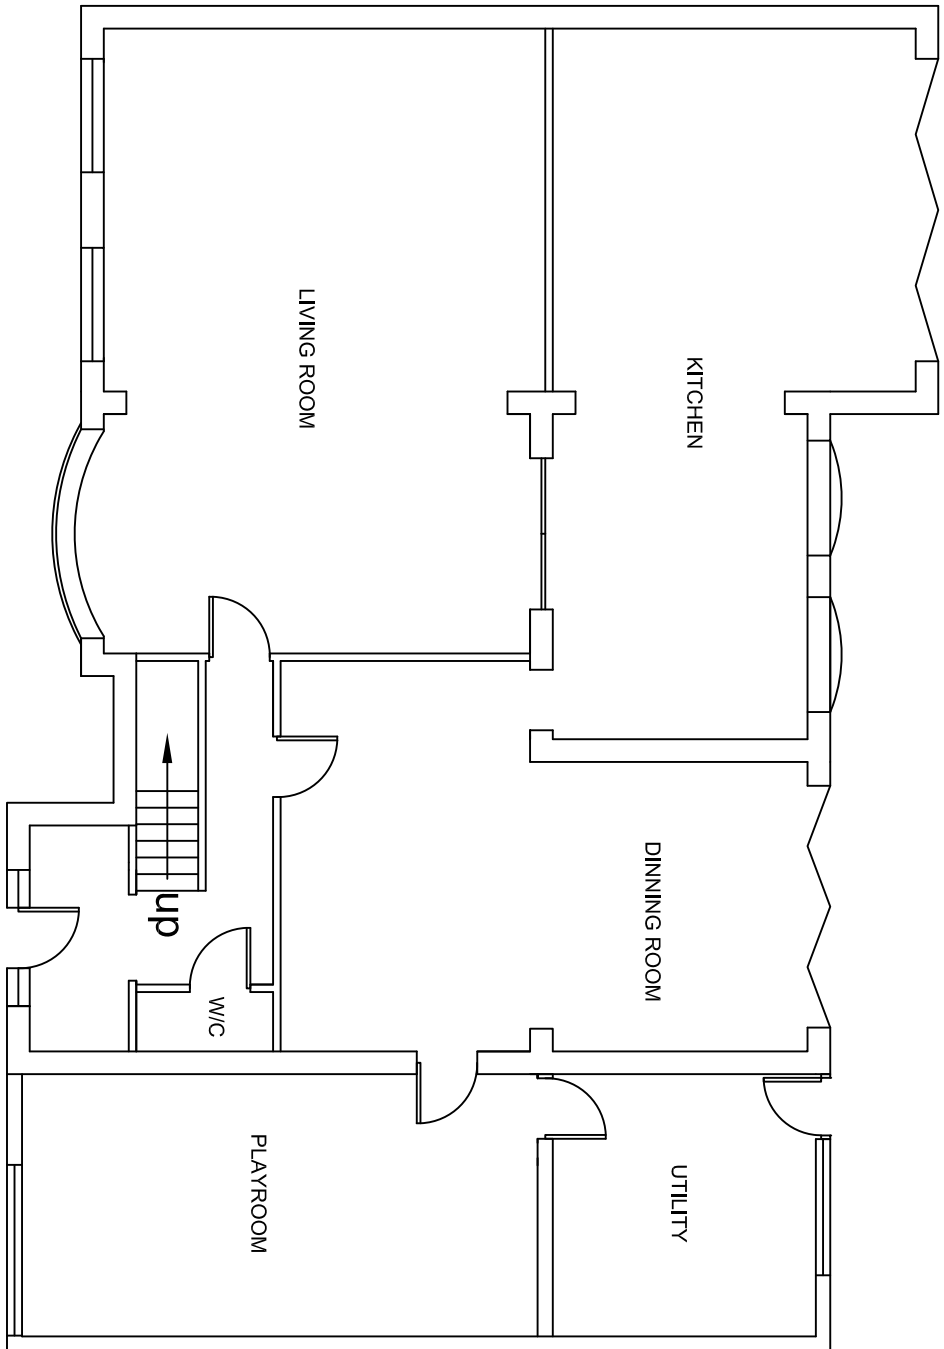


EXISTING GROUND FLOOR LAYOUT 1:100 SCALE

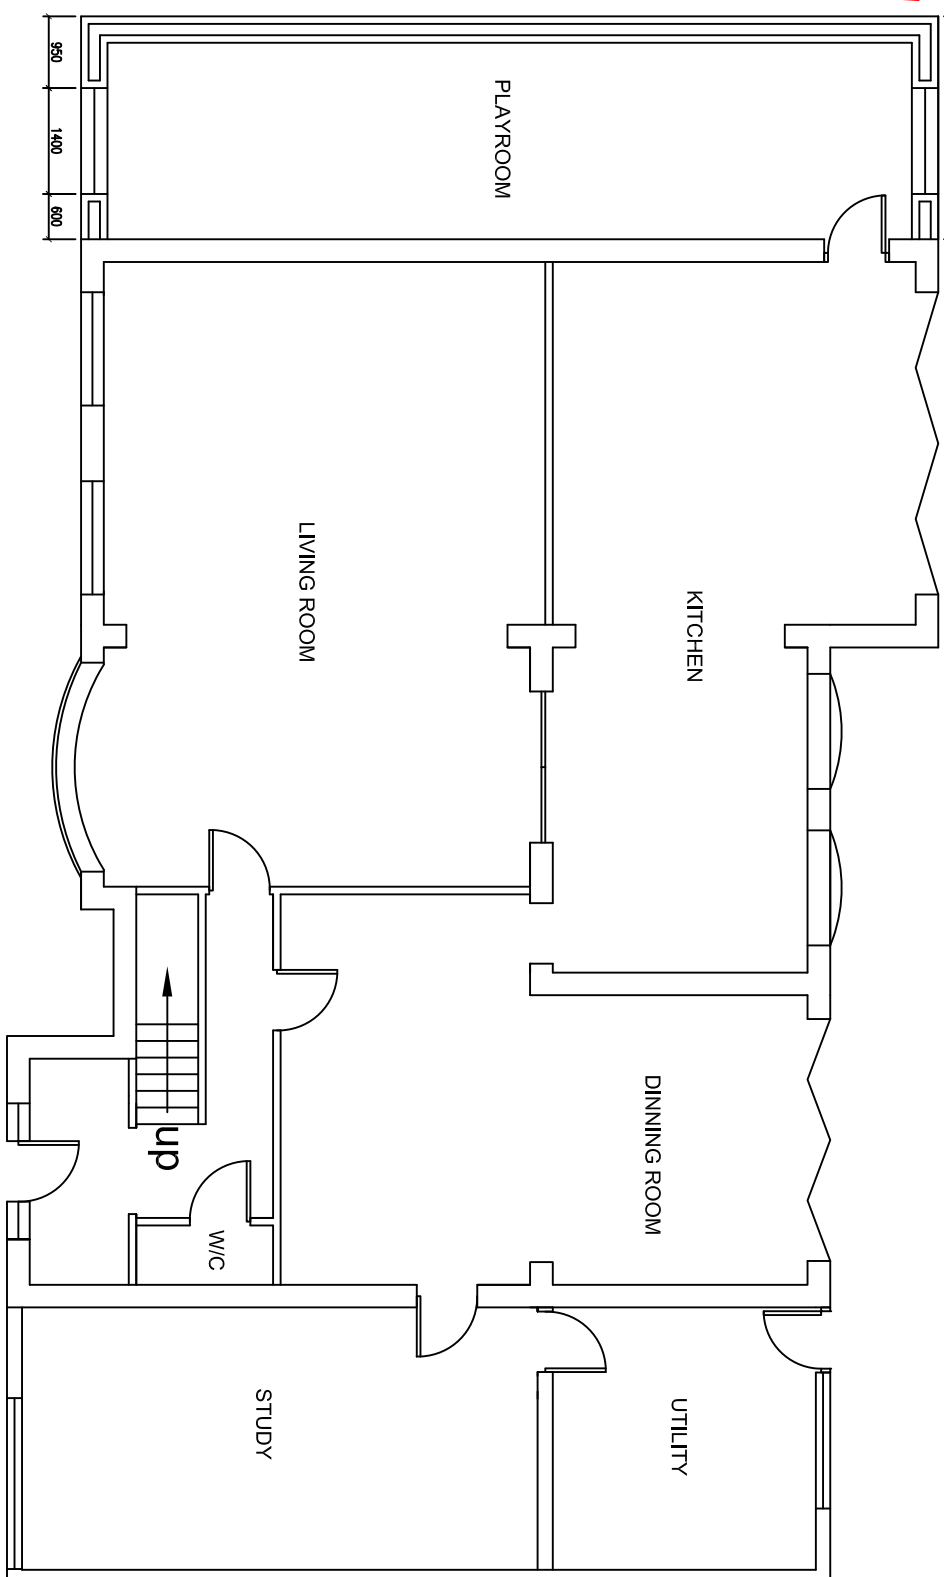


PROPOSED GROUND FLOOR LAYOUT 1:100 SCALE

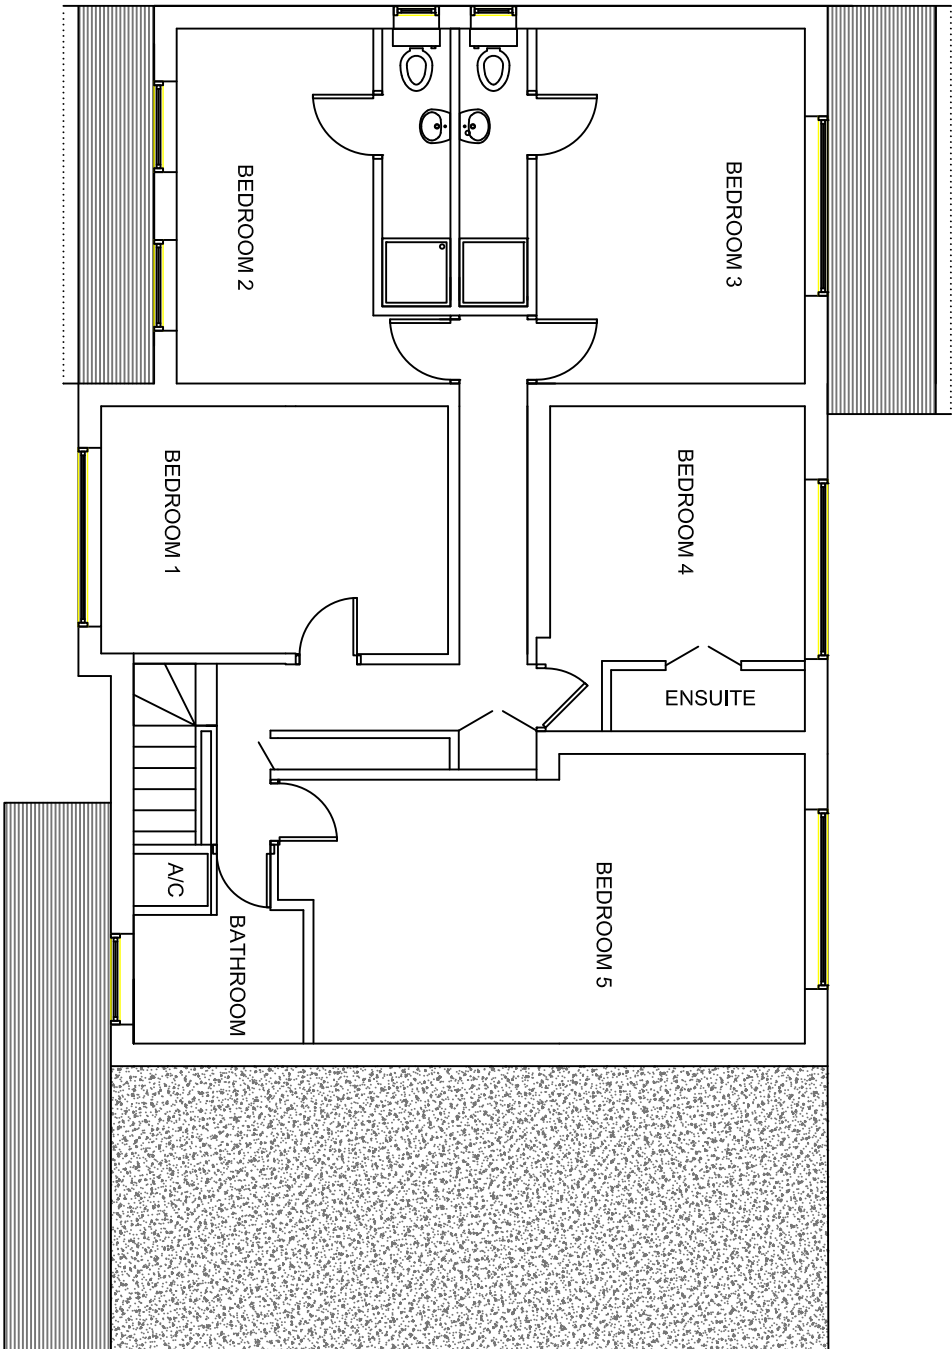


EXISTING FIRST FLOOR LAYOUT 1:100 SCALE

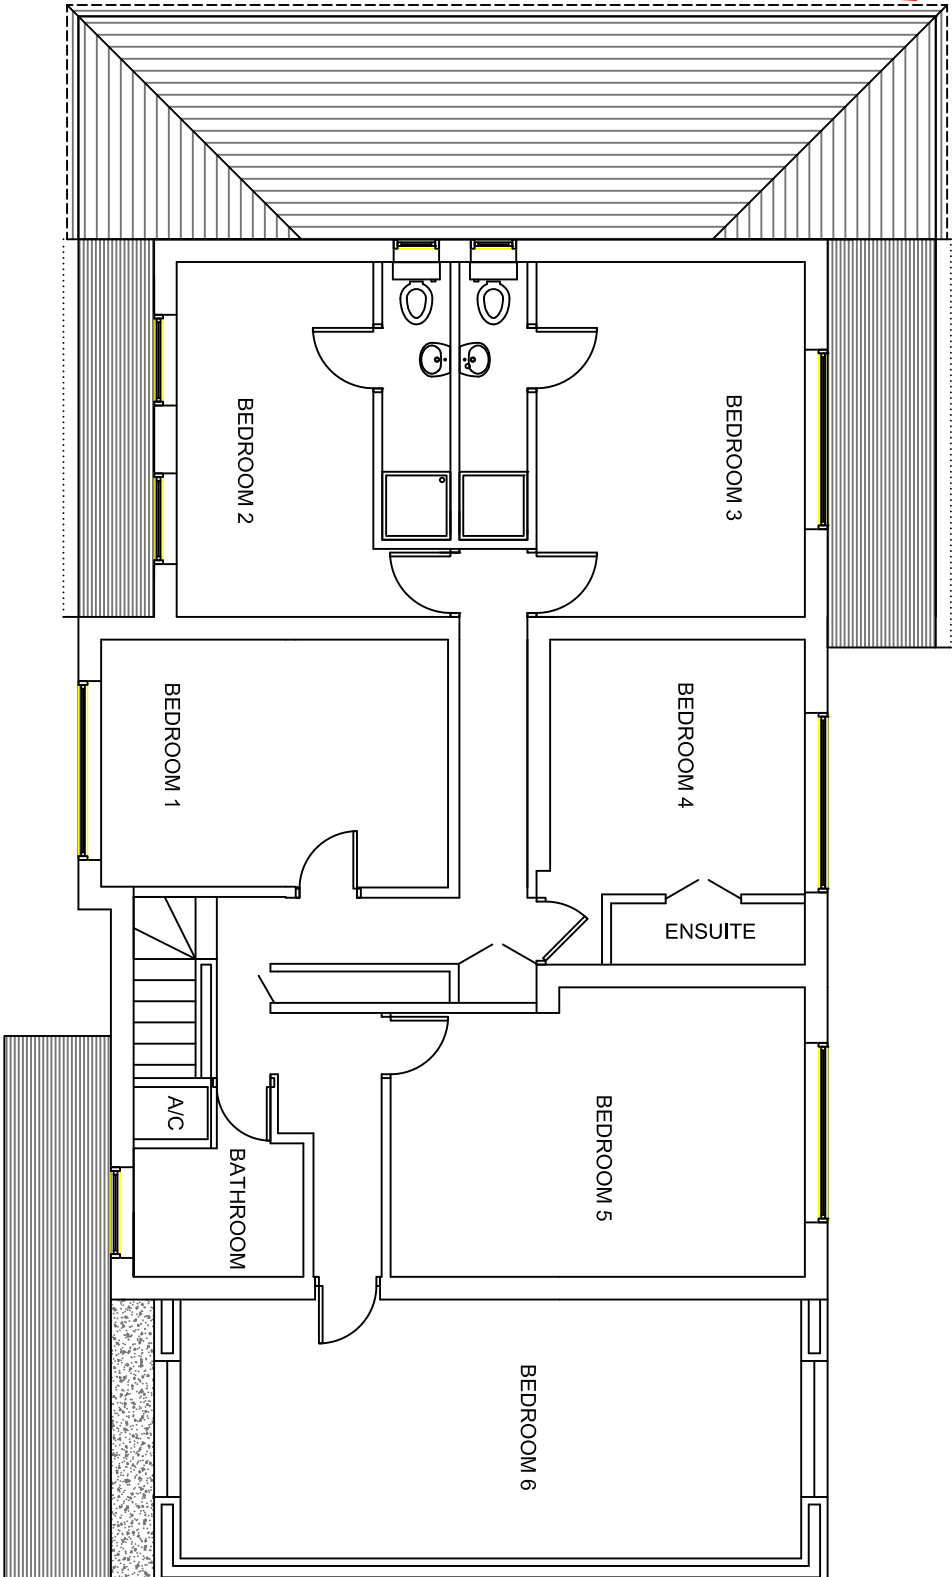


PROPOSED FIRST FLOOR LAYOUT 1:100 SCALE

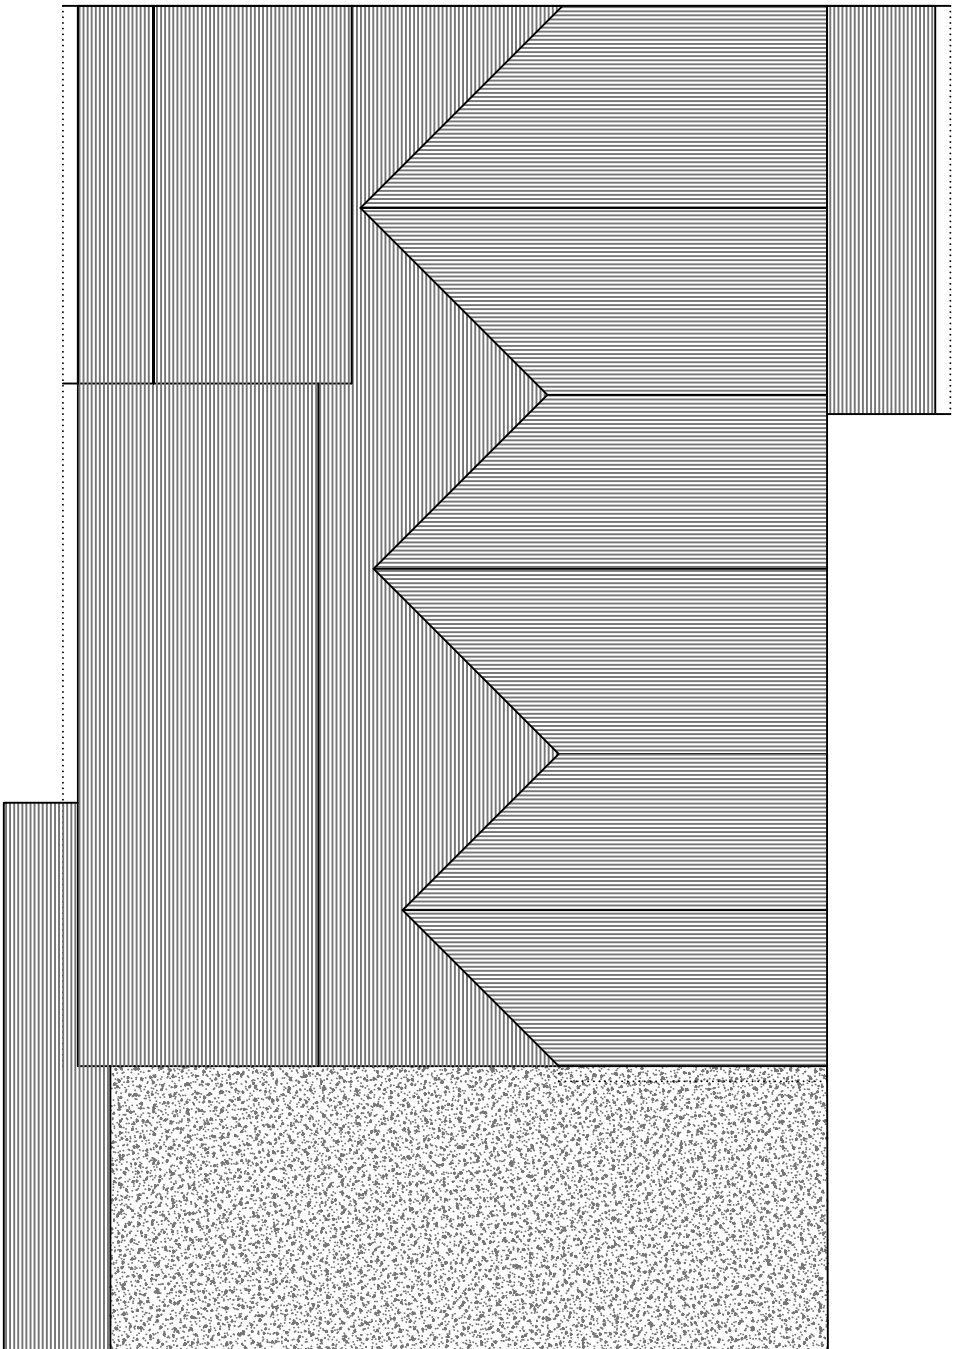

EXISTING ROOF LAYOUT 1:100 SCALE

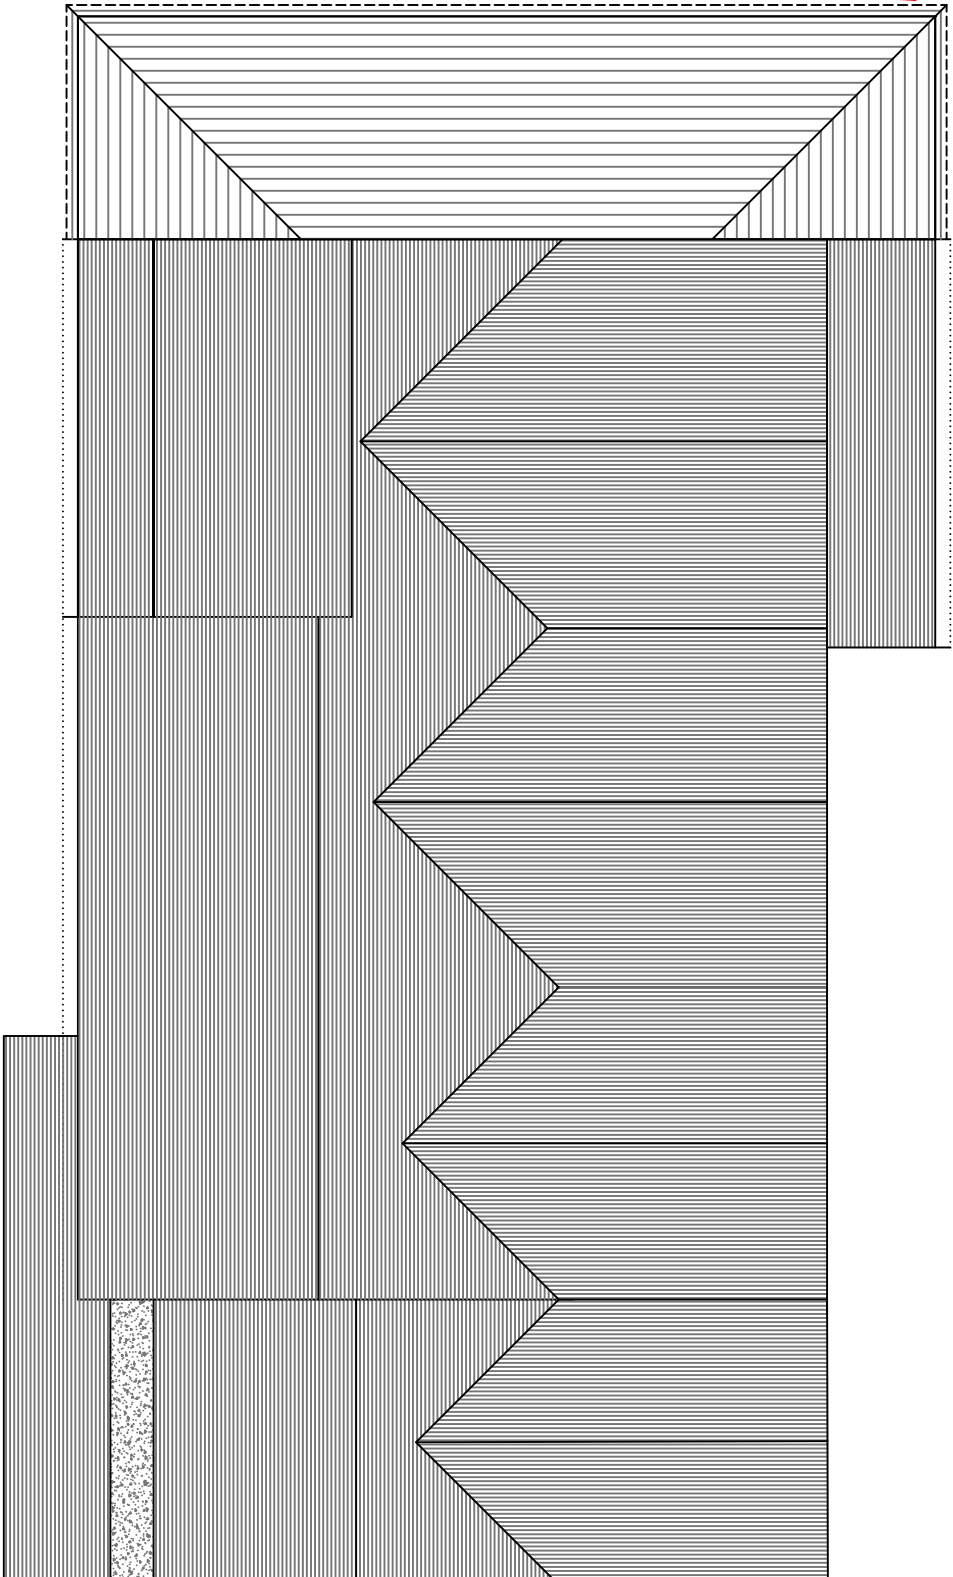

PROPOSED ROOF LAYOUT 1:100 SCALE

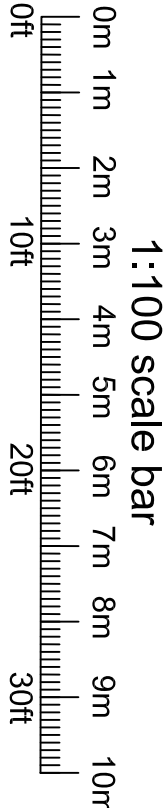

DESCRIPTION:

PROPOSED SINGLE STOREY SIDE AND
FIRST FLOOR SIDE EXTENSION

CLIENT: MR & MRS BASRA

SITE ADDRESS:

109 BEAN OAK ROAD
WORKINGHAM


RG40 1RJ

SCALE: 1:100 @A1

DRAWING NUMBER: PLASB/1

DATE: SEP 2024

REVISIONS: 23 APR 2025

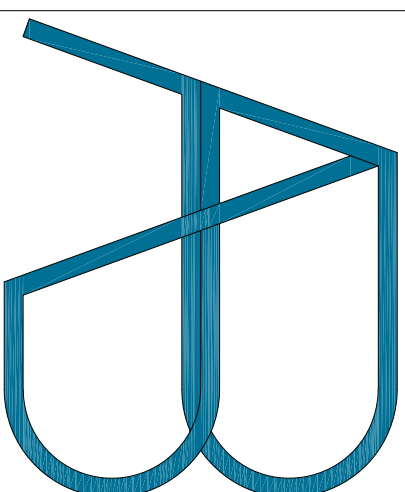

e-mail: astucturalsdesigns@gmail.com
Tel: 0770 2167000

DISCLAIMER:

THESE DRAWINGS SHOULD BE APPROVED
BY LOCAL AUTHORITY OR APPROVED
INSPECTOR BEFORE WORK CAN START.

DO NOT SCALE FROM DRAWING
MEASUREMENTS TO BE TAKEN ON SITE.

PARTY WALL(ECT) ACT 1997 TO BE
AGREED WITH ADJOINING NEIGHBORS BY
CLIENT BEFORE COMMENCING WORKS.

ALL WORKS INCLUDING FOUNDATIONS,
WASTE LINES, ETC. NEED TO BE WITHIN
BOUNDARY LINES OF SITE.