


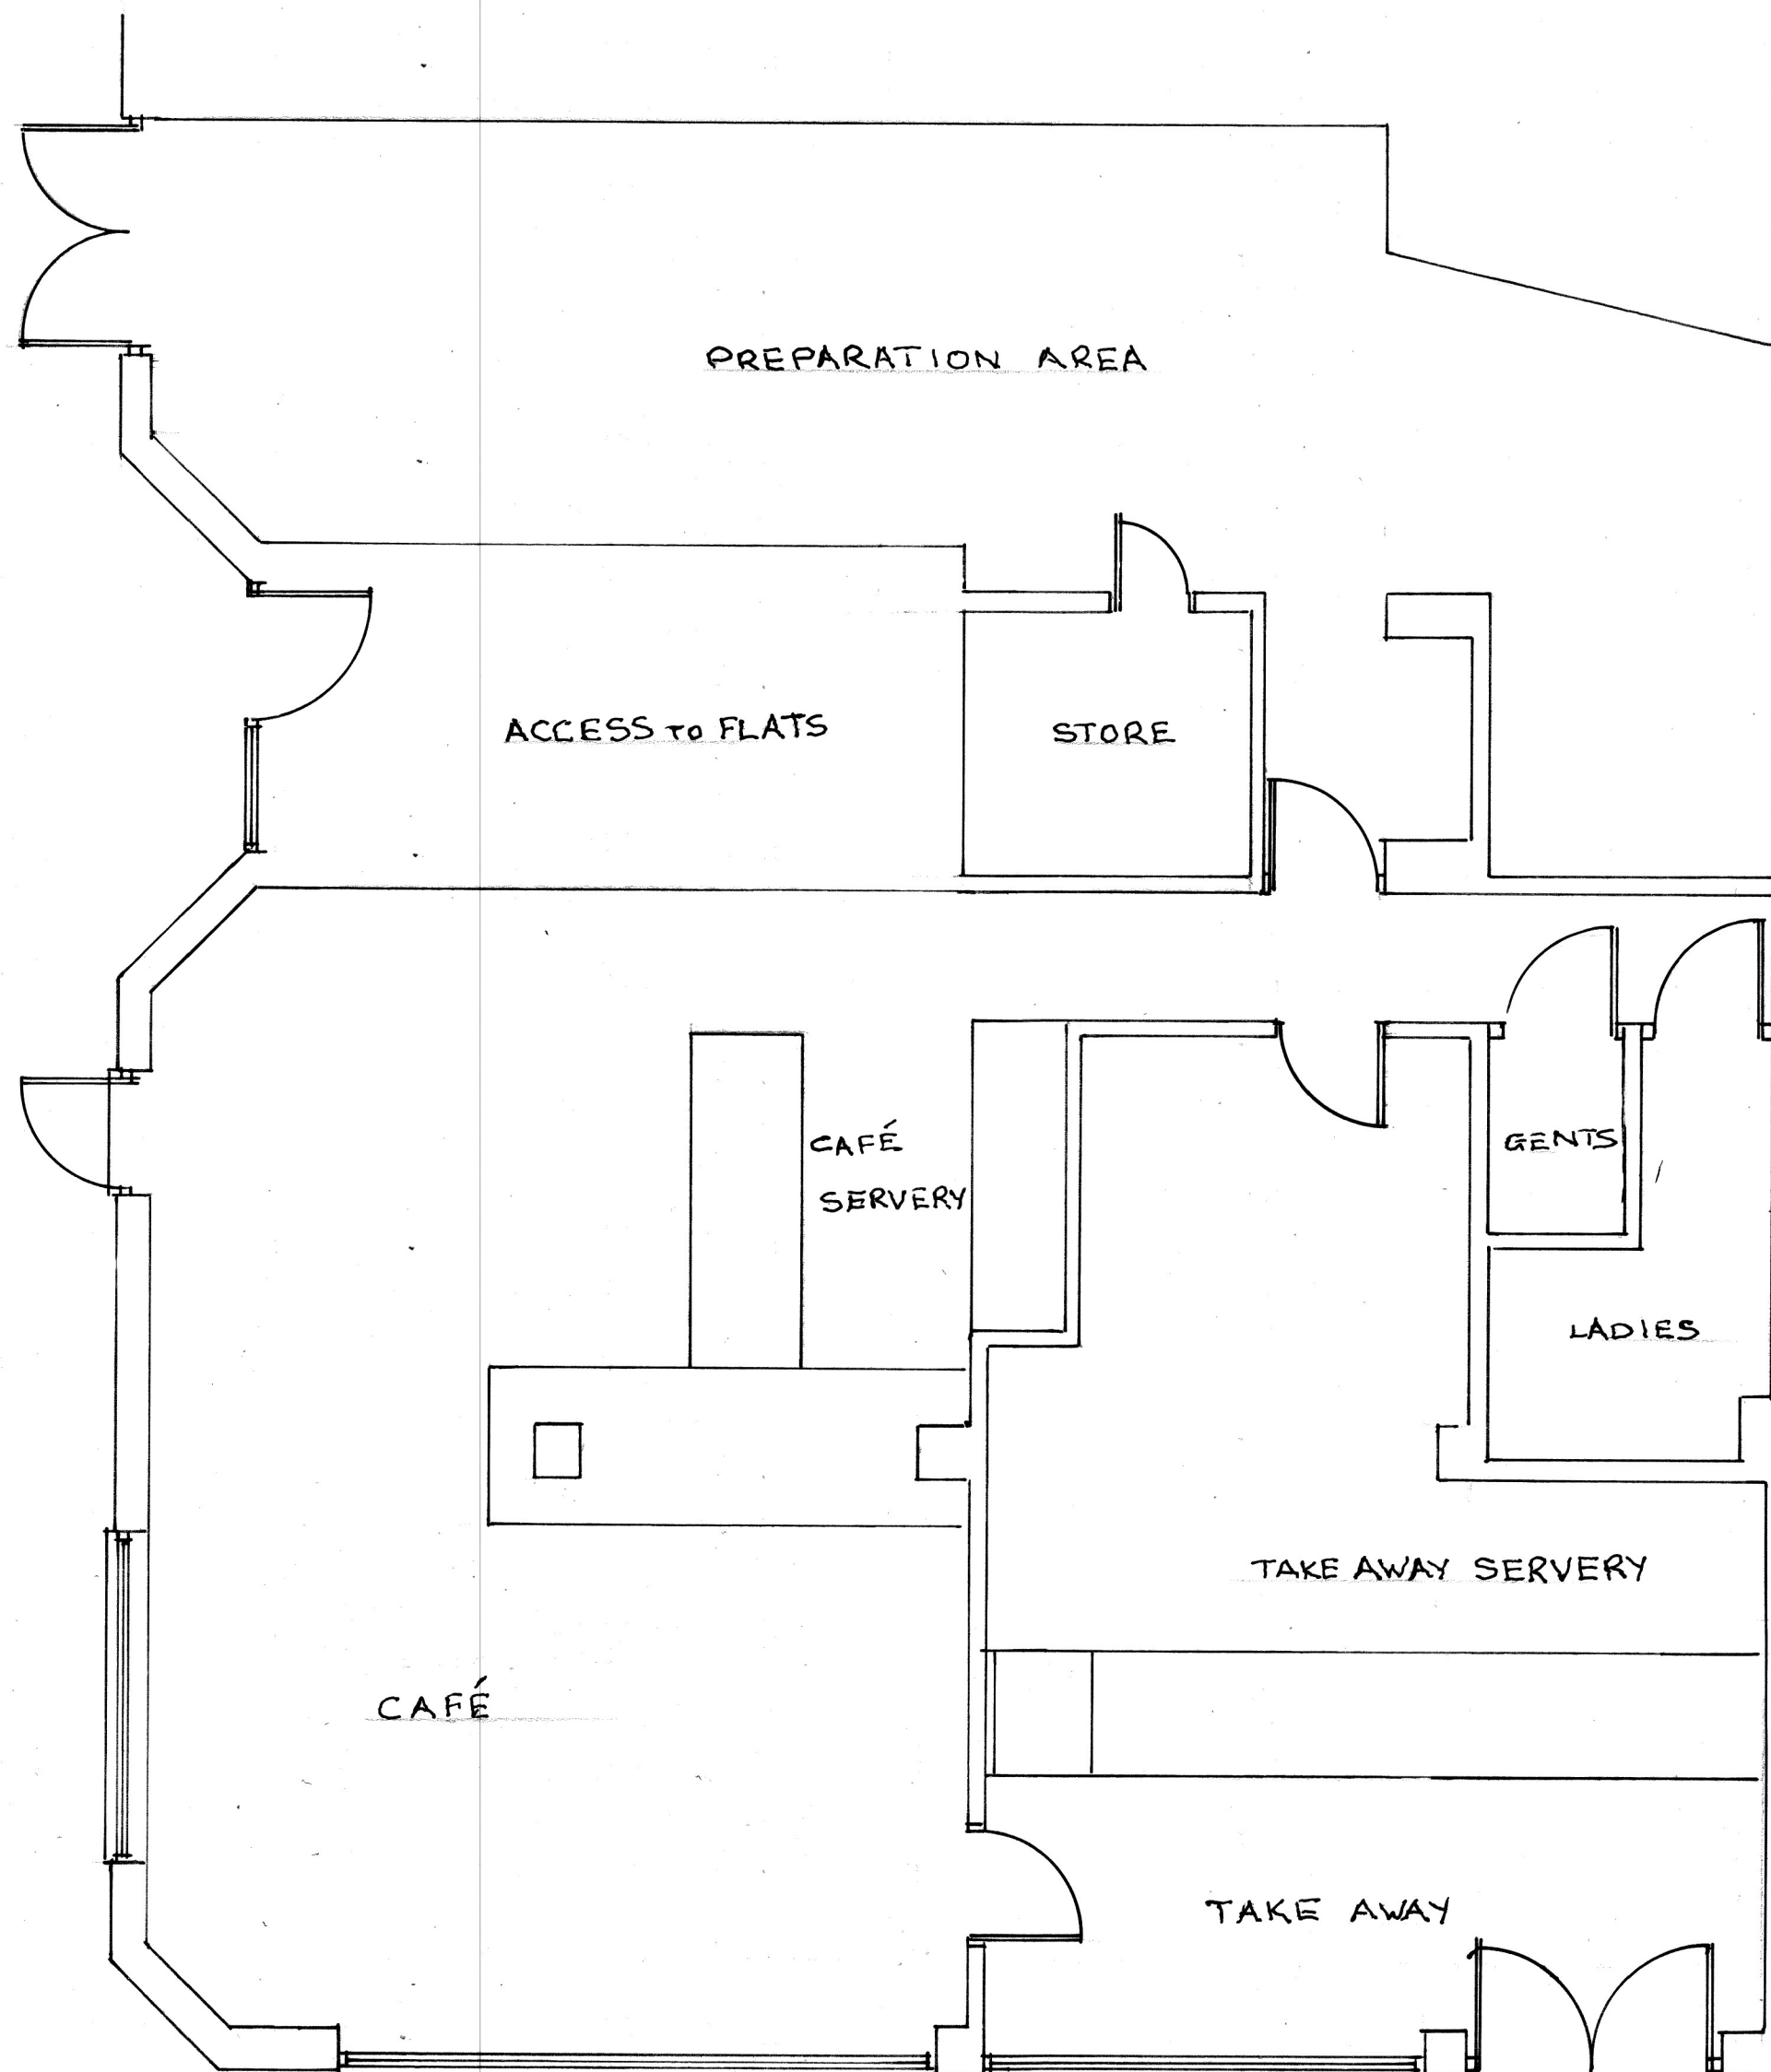

SCALE 1:50
0 0.5 1 1.5 2 2.5 3

NOTES:
All dimensions must be checked on site

A		Date	Revisions

© copyright

Client
MR. S. SHARMA

Job Title
95b BEAN OAK ROAD
WOKINGHAM
BERKSHIRE
RG40 1RJ

Drawing Title
PLAN AS EXISTING
& AS PROPOSED

Scale
1:50

Date
11.03.2026

Drawn by

Dwg. No.
2026/10/1

Rev.