This drawing is copyright and may not be reproduced without the written consent of the Architect.



FRONT

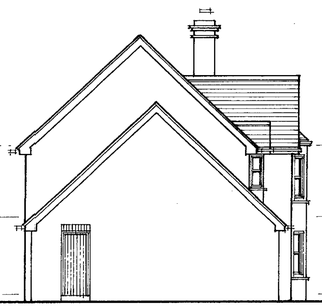

SIDE



REAR

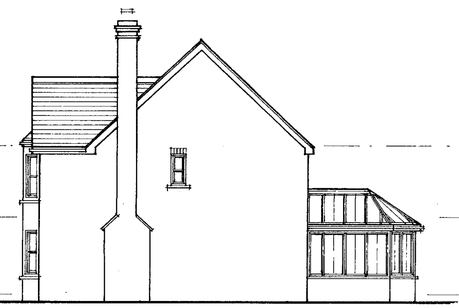

SIDE

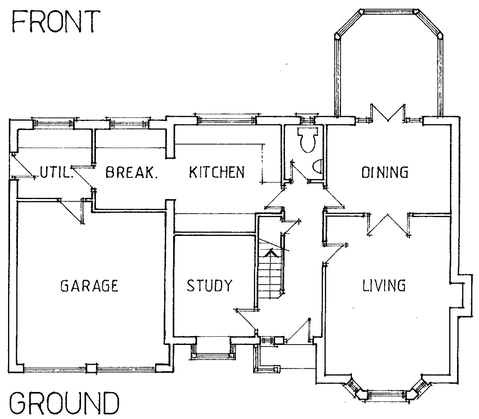

GROUND

EXISTING PROPERTY

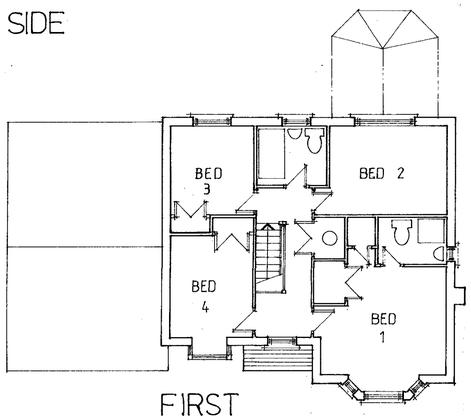

FIRST

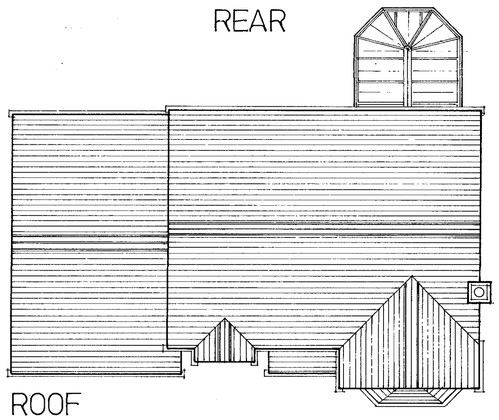

ROOF

SITE PLAN SCALE 1:500

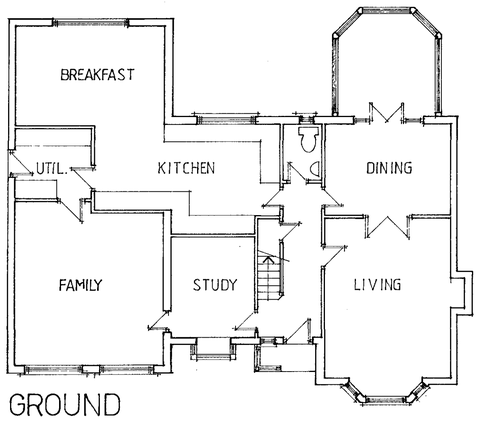

GROUND

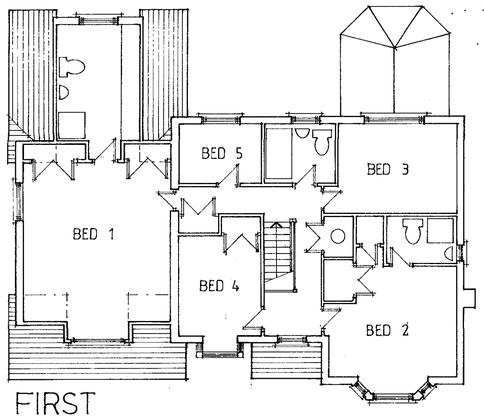

FIRST

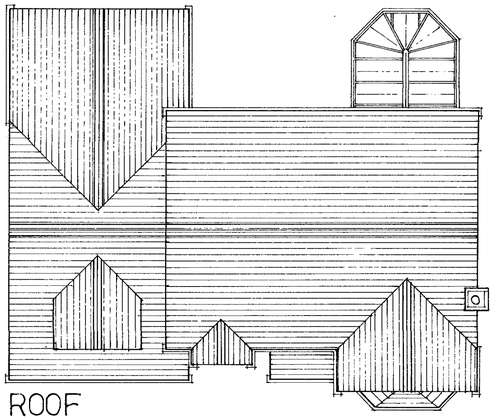

ROOF

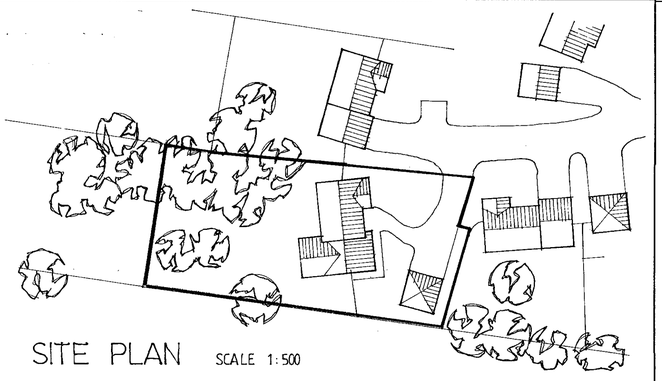

SITE PLAN SCALE 1:500

REVISED PLAN



FRONT

PROPOSED EXTENSION

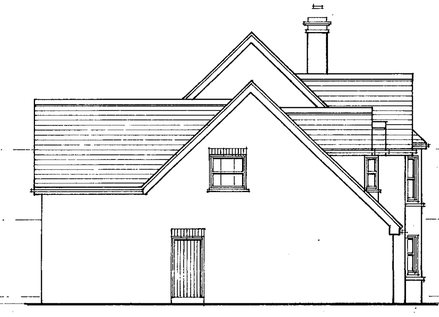

SIDE



REAR

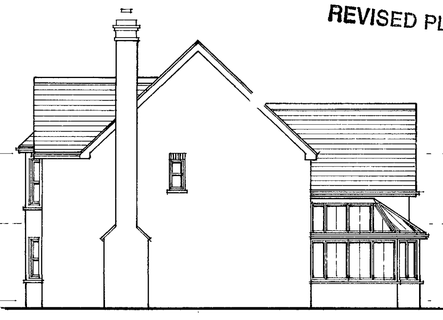

SIDE

W. M. GRAHAM ASSOCIATES
CHARTERED ARCHITECTS
1 Rectory Road,
Wokingham,
Berkshire, RG40 1DJ,
Tel: 0118 9770464
Fax: 0118 9770482

Job
24 LITTLE FRYTH
WOKINGHAM

Title
EXISTING & PROPOSED

Scale	Date	Drawn By
1: 100	JAN 2001	RWF
Job No.	Drawing No.	Revision
2314	01	

Artworker OS(UK) 00129

This drawing is copyright and may not be reproduced without the written consent of the Architect.



FRONT

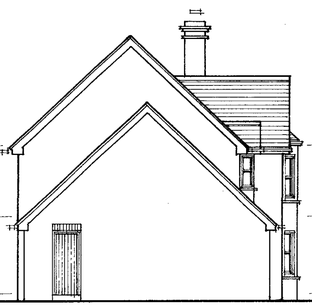

SIDE



REAR

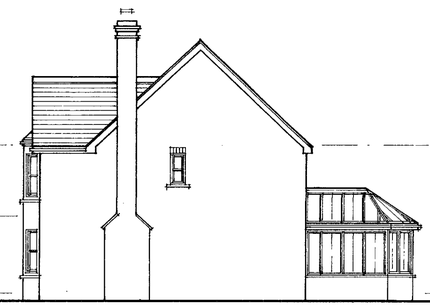

SIDE

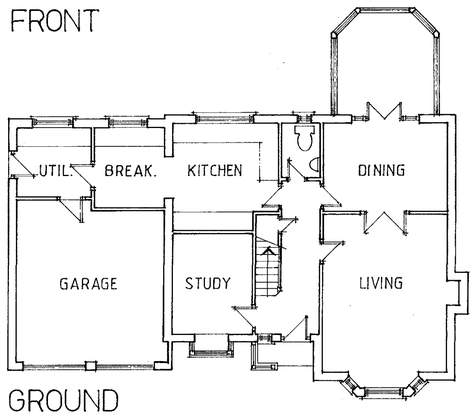

GROUND

EXISTING PROPERTY

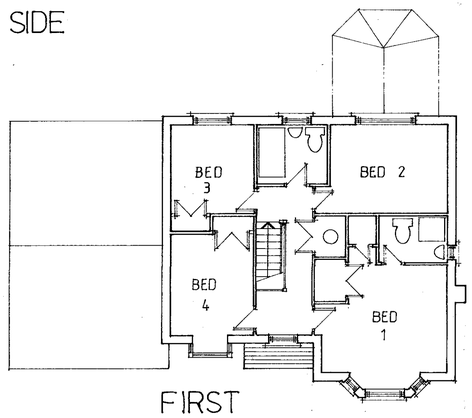

FIRST

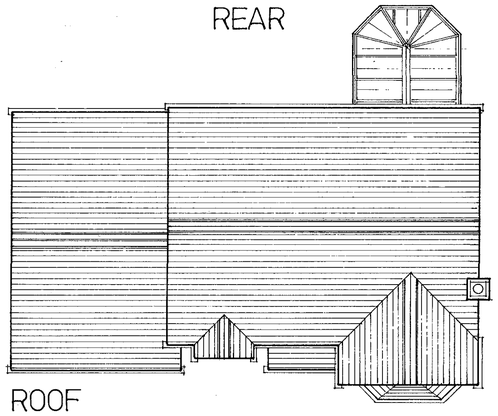

ROOF

SITE PLAN SCALE 1:500

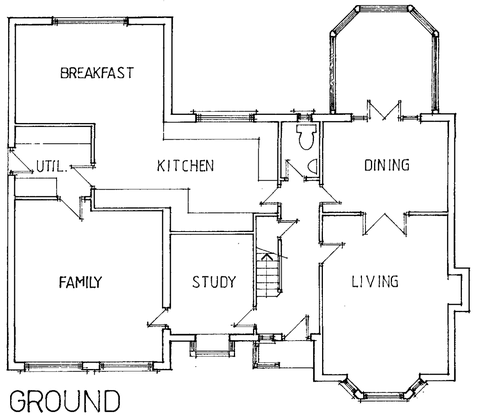

GROUND

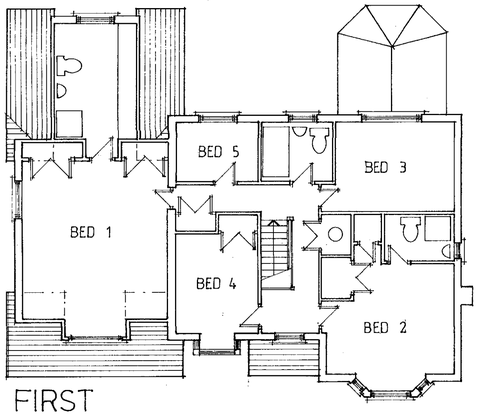

FIRST

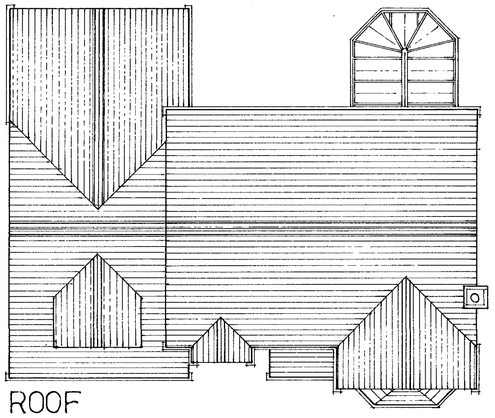

ROOF

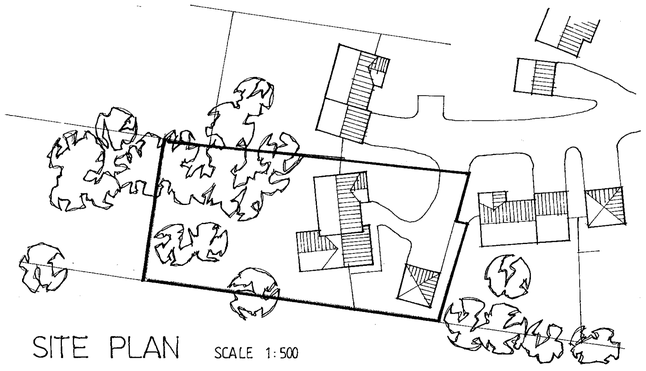

SITE PLAN SCALE 1:500

REVISED PLAN



FRONT

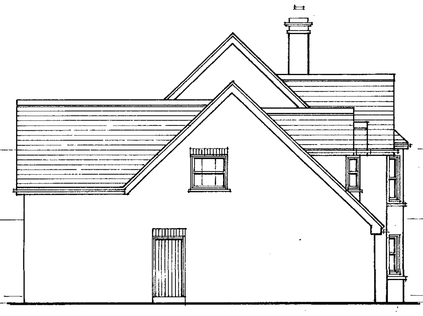

SIDE



REAR

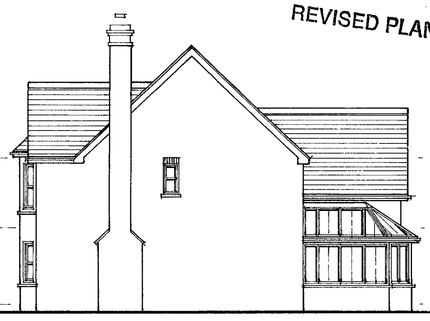

SIDE

PROPOSED EXTENSION

W. M. GRAHAM ASSOCIATES
CHARTERED ARCHITECTS
1 Rectory Road,
Wokingham,
Berkshire, RG40 1DJ,
Tel: 0118 9770464
Fax: 0118 9770482

APPROVED

Job
24 LITTLE FRYTH
WOKINGHAM

Title
EXISTING & PROPOSED

Scale	Date	Drawn By
1:100	JAN 2001	RWF
Job No.	Drawing No.	Revision
2314	01	CG 28/6/01

Artworker OS(UK) 03129

This drawing is copyright and may not be reproduced without the written consent of the Architect.

02.MAR2001 - 3481

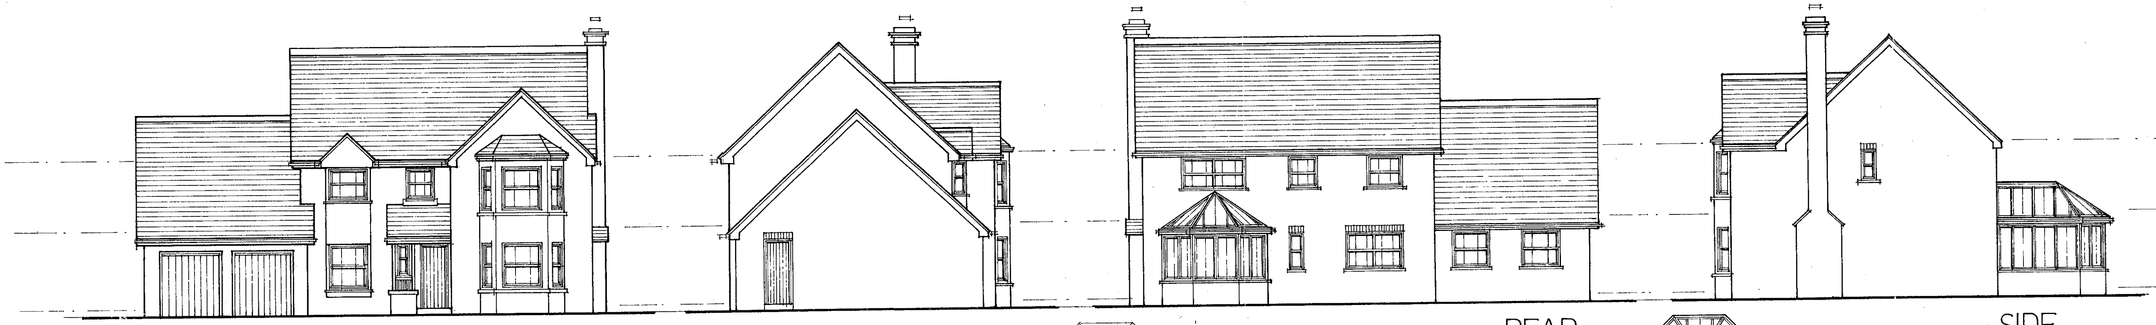

FRONT SIDE REAR SIDE

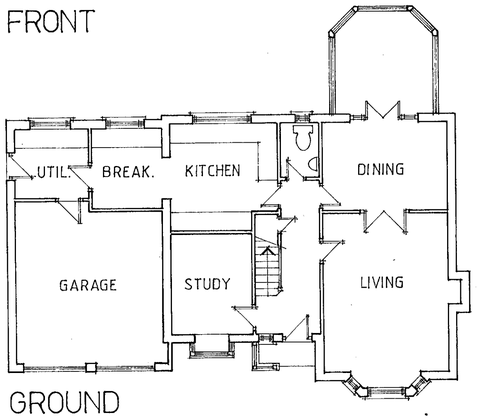

GROUND

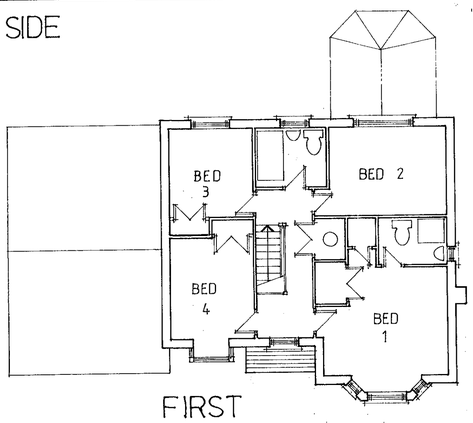

FIRST

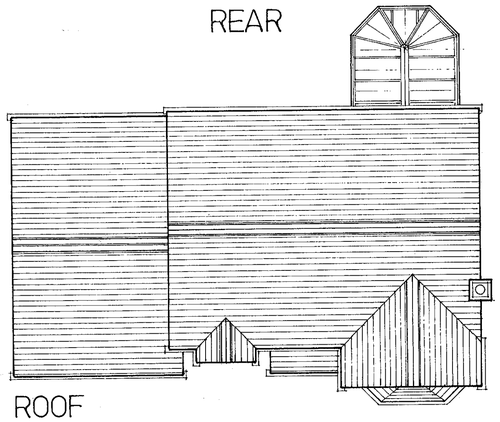

ROOF

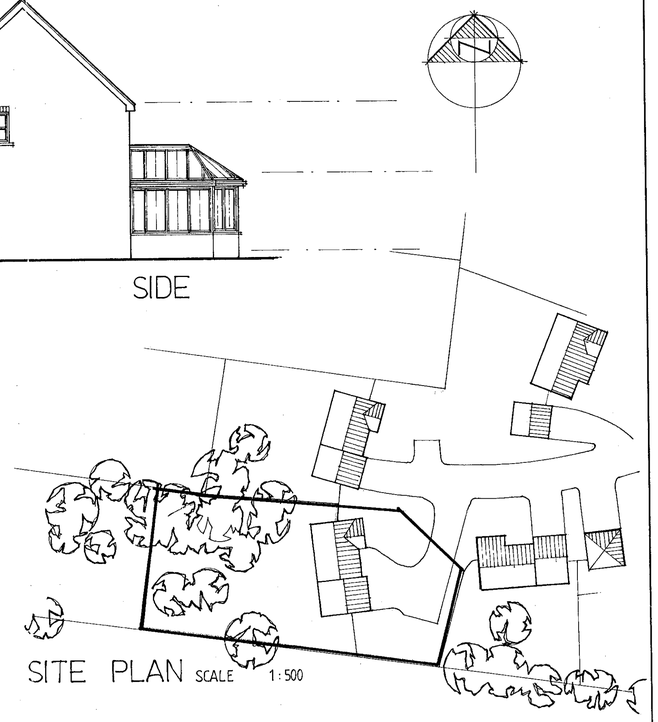

SITE PLAN SCALE 1:500

EXISTING PROPERTY

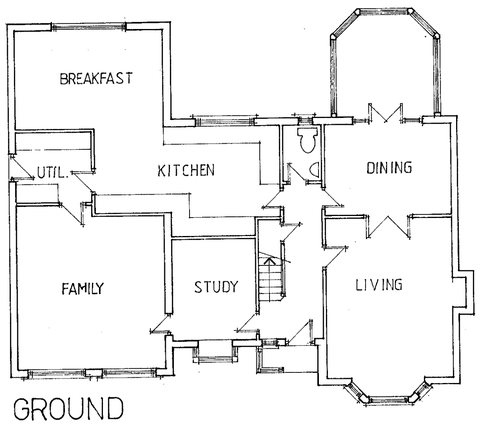

GROUND

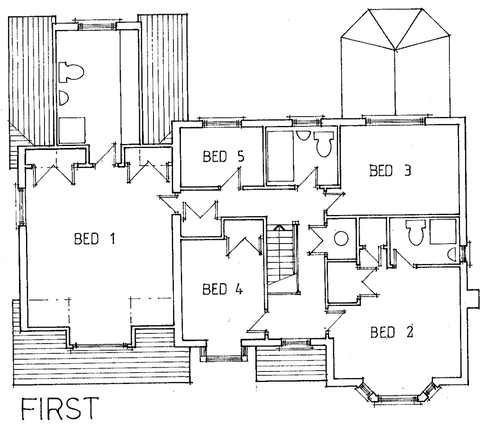

FIRST

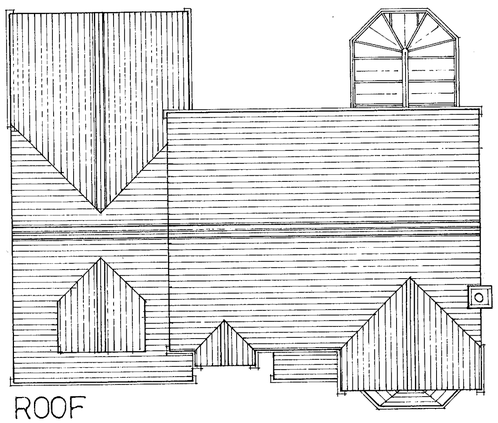

ROOF

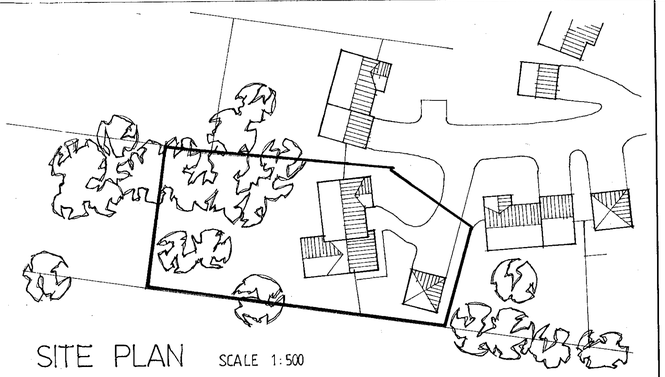

SITE PLAN SCALE 1:500

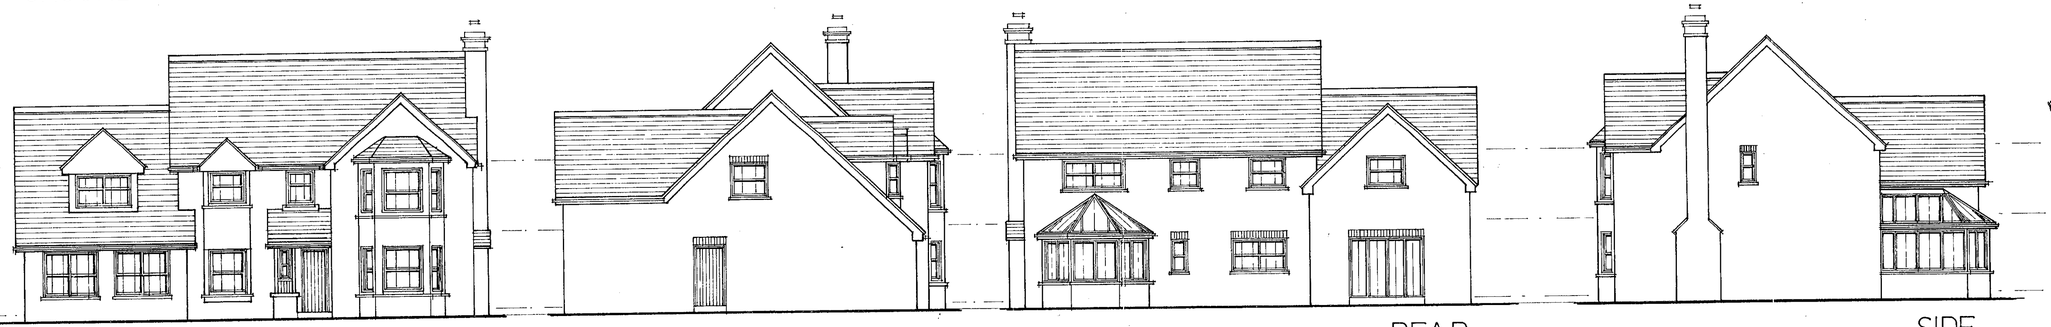

FRONT SIDE REAR SIDE

PROPOSED EXTENSION

W. M. GRAHAM ASSOCIATES
CHARTERED ARCHITECTS
1 Rectory Road
Wokingham
Berkshire, RG40
Tel:

SUPERSEDED

Job
24 LITTLE FRYTH
WOKINGHAM

Title
EXISTING & PROPOSED

Scale 1:100	Date JAN 2001	Drawn By RWF
Job No. 2314	Drawing No. 01	Revision

Artworker DS(UK) 00129