

WEST ELEVATION

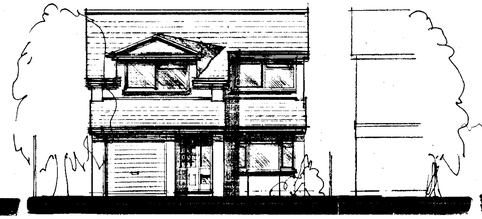

SOUTH ELEVATION

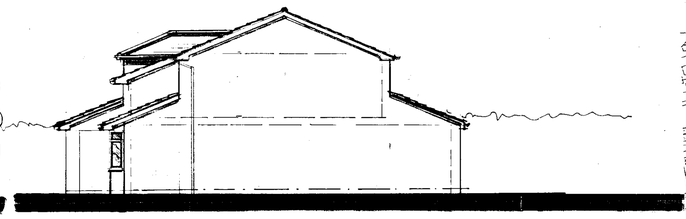

EAST ELEVATION

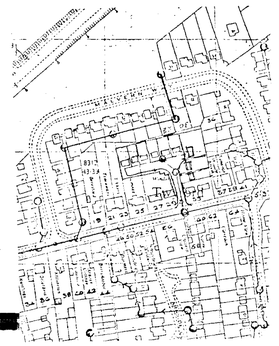

LOCATION PLAN SCALE 1:2500

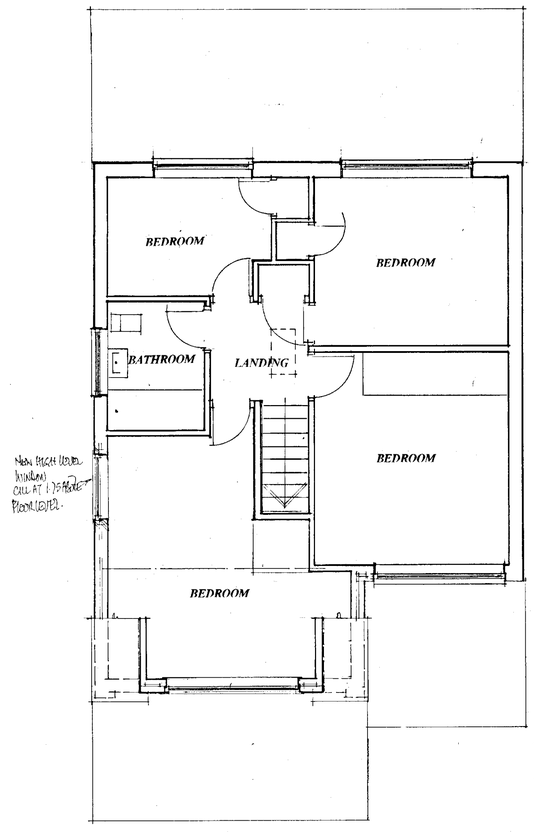

FIRST FLOOR PLAN

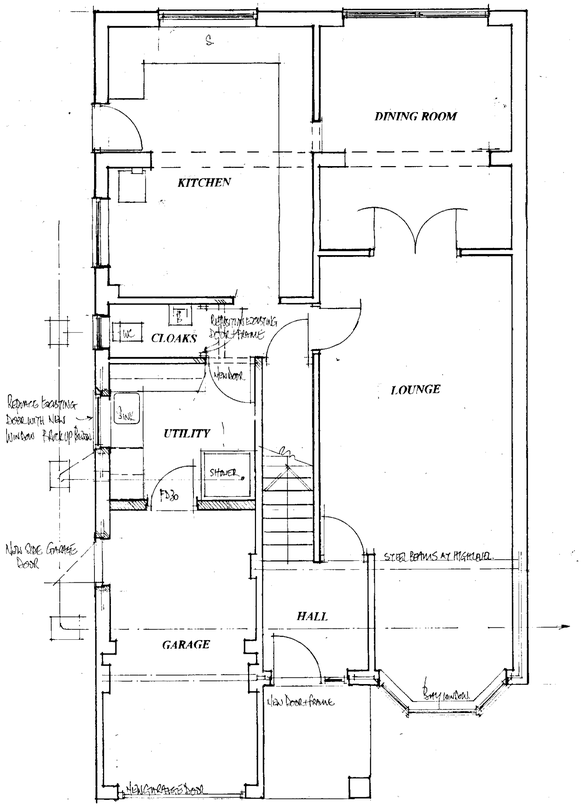

GROUND FLOOR PLAN

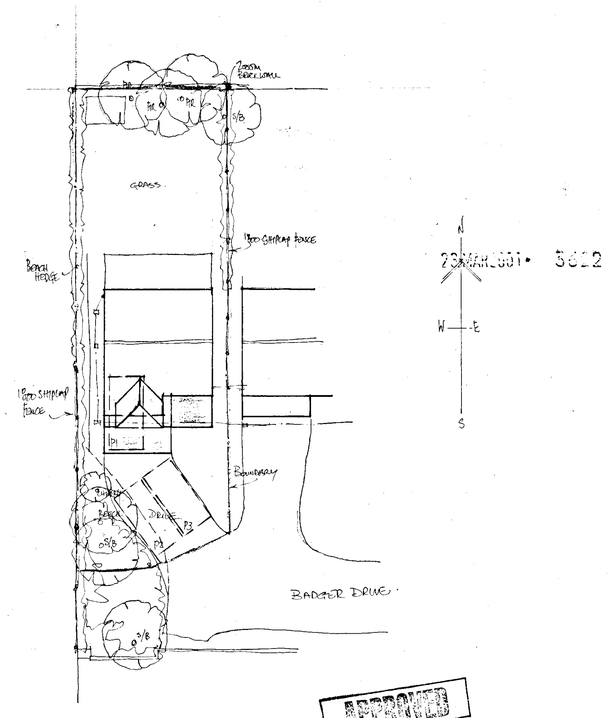

SITE PLAN SCALE 1:200

Proposal PROPOSED EXTENSIONS. *Drawing* PLANNING PROPOSALS.

Site **8 BADGER DRIVE TWYFORD BERKSHIRE.**

Date 13 March. 2001 *Scale* 1:100 & 1:50 *Drawing No* D 589-02

COLIN DAWSON & ASSOCIATES
Architectural Design & Building Surveying.
MALVERN HOUSE
3 MALVERN WAY
TWYFORD
READING BERKSHIRE RG10 9PX
Tel: (01118) 9343322 Fax: (01118) 9343322