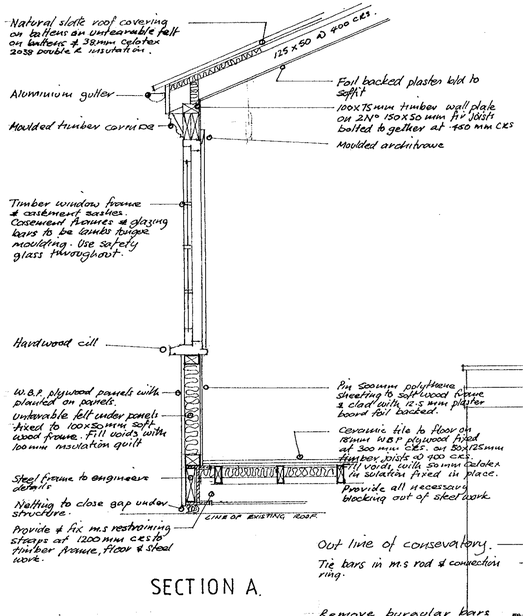

SECTION A.

N.B. Decorated internally:-
Timber eggshell
walls. vinyl matt emulsion

Decorated externally:-
Timber eggshell
Decking oil
Railing Gloss.

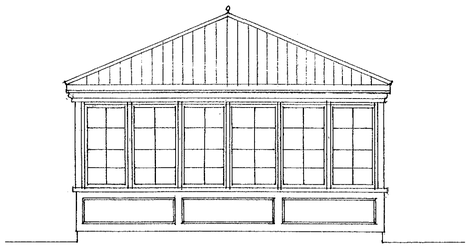

SIDE ELEVATION

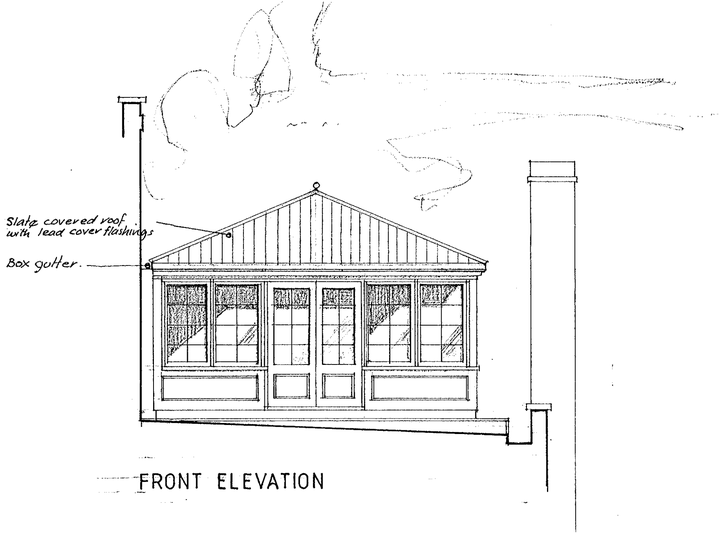

FRONT ELEVATION

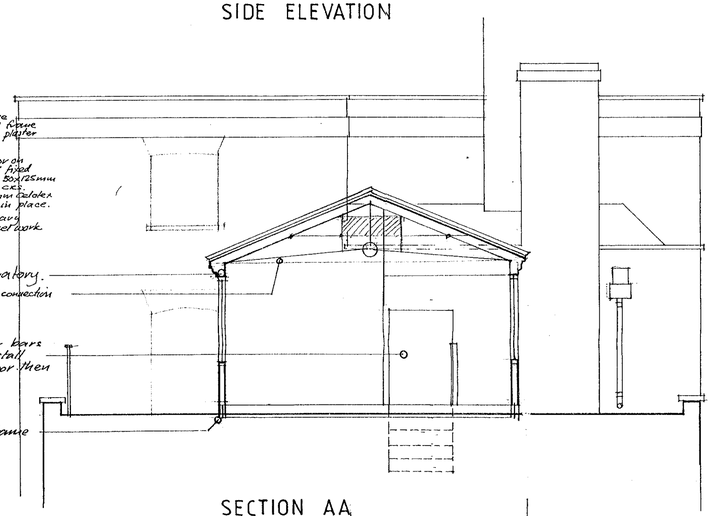

SECTION AA

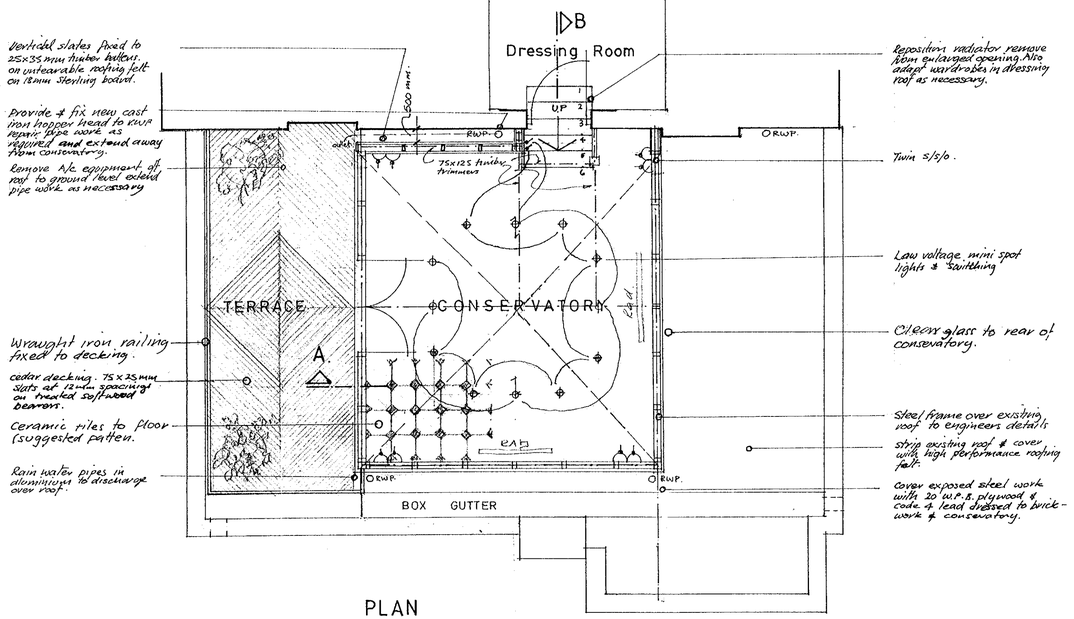

PLAN

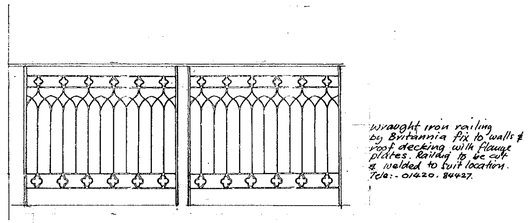

DETAIL OF RAILING

Wrought iron railing by Britannia Fix to walls & roof decking with Plowac plates. Railing to be cut & welded to suit location. Tele:- 01420. 84427.

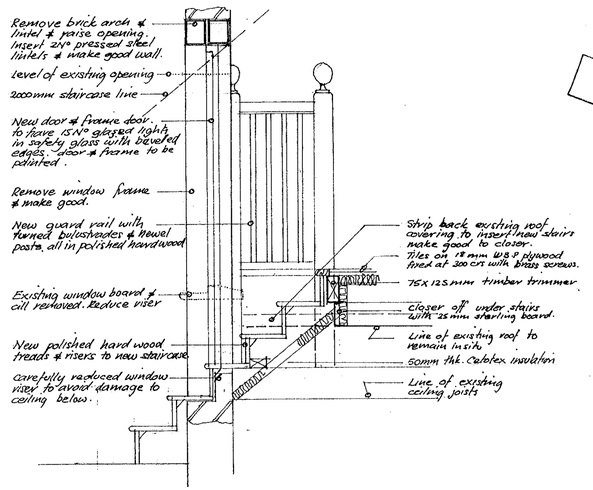

SECTION B.



REFUSED

DELEGATED

04.JAN.2001 * 3120

THIS DRAWING MUST NOT BE SCALED

SETTING OUT TO BE AGREED ON SITE WITH THE ARCHITECT. ALL DIMENSIONS TO BE CHECKED ON SITE BY THE GENERAL CONTRACTOR DISCREPANCIES TO BE REPORTED IMMEDIATELY TO THE ARCHITECT.

Mitchell Evans Partnership
170 Epsom Road, Guildford, Surrey GU1 2RP.
Tel: 01483 453453 Fax: 01483 453563
email: arch@mitchellevans.co.uk

Client
MEZEL HOLDINGS LTD

Job Title
BEAR PLACE
KILN GREEN BERKS

Drawing Title
NEW CONSERVATORY

Drawing Number	Date	Drawn
99/453/01	NOV 99.	CMB.
	Revision	Scale 1:50

COPYRIGHT MITCHELL EVANS PARTNERSHIP

REPROPOINT 2812

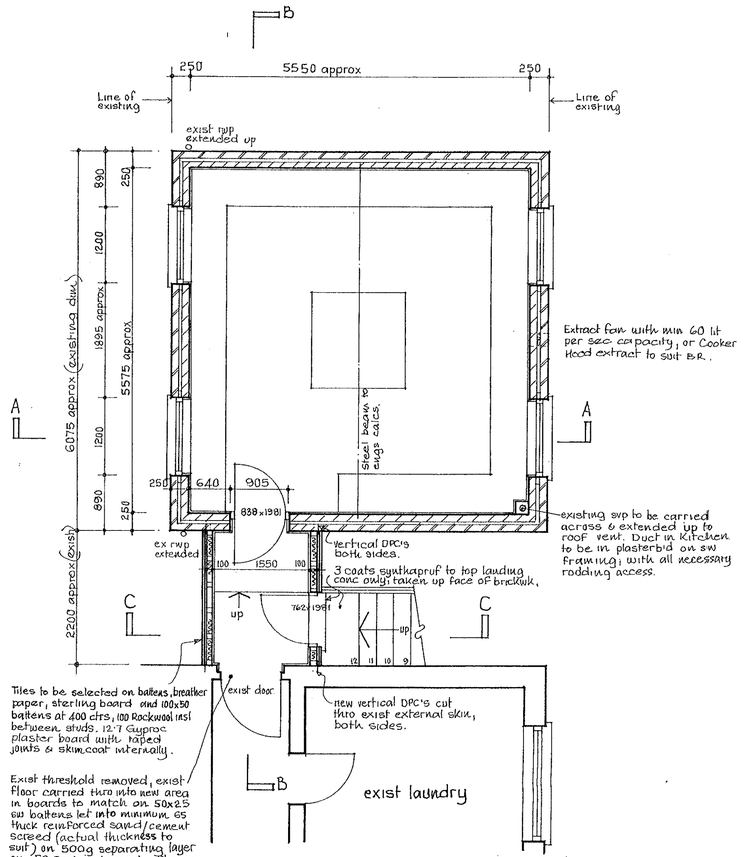

FIRST FLOOR

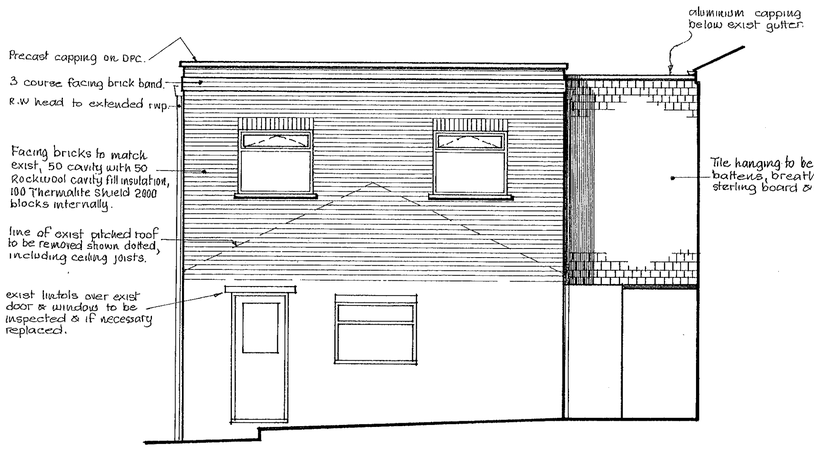

REAR ELEVATION

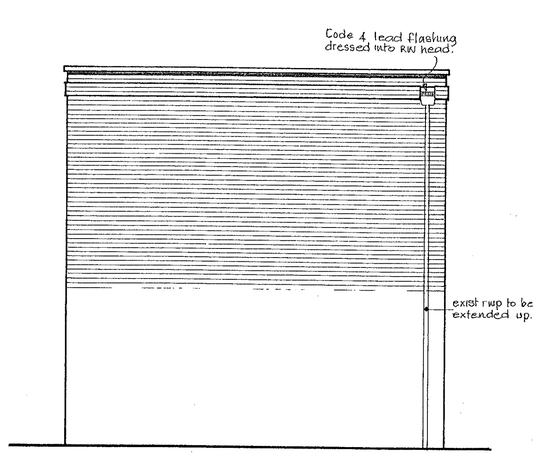

SIDE ELEVATION

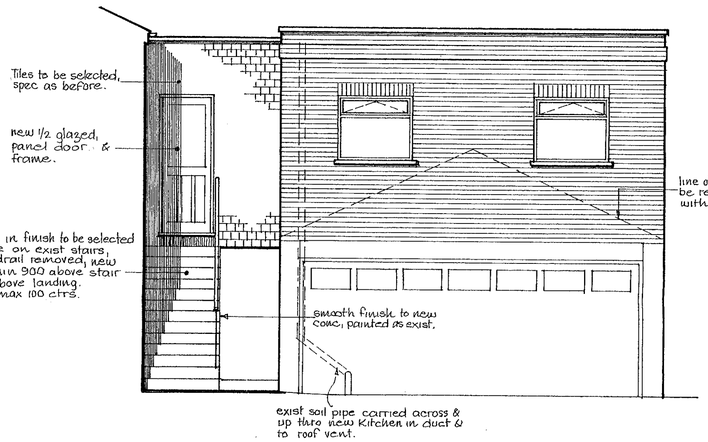

FRONT ELEVATION

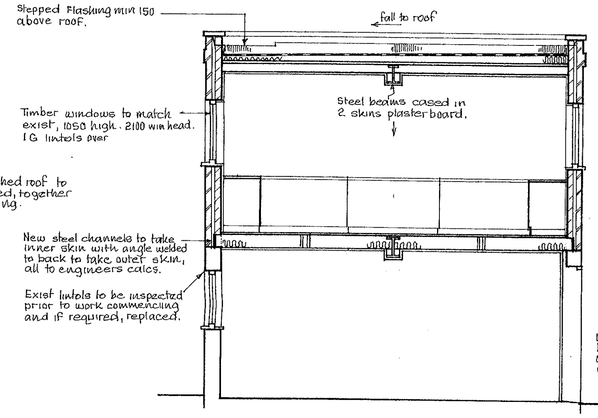

SECTION A-A

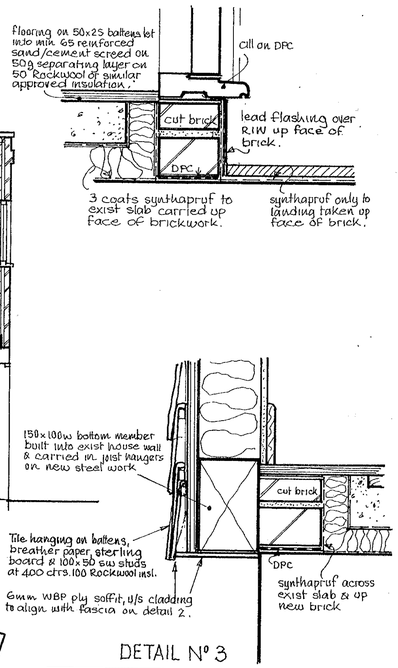

DETAIL Nº 3

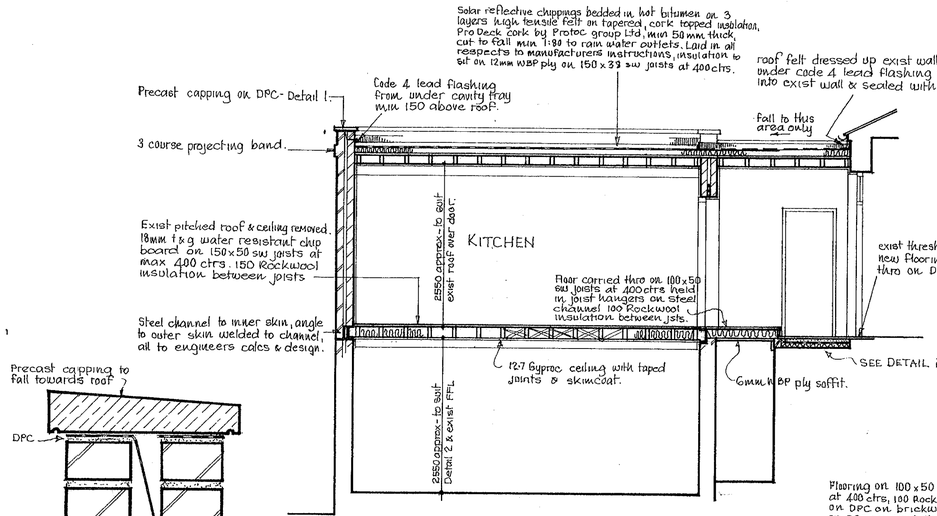

SECTION B-B

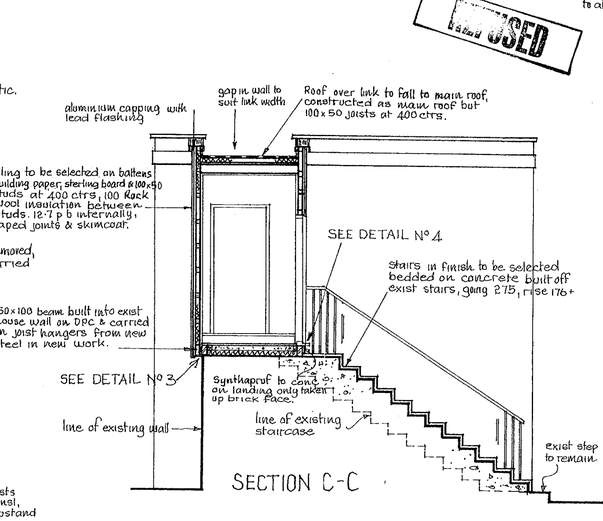

SECTION C-C

DETAIL 1

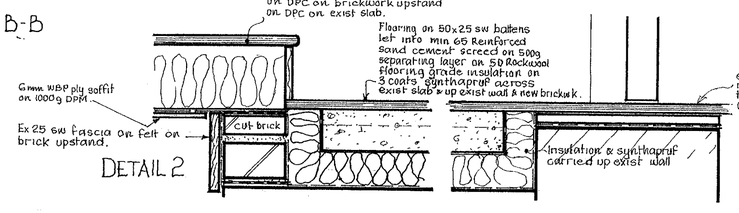

DETAIL 2

LAUNDRY

DISPOSED

04 JAN 2001

REVISIONS B . 26-7-00 Laundry
Revisions . A . 14-8-00 Panelling amended to tile hanging.

THIS DRAWING MUST NOT BE SCALED

SETTING OUT TO BE AGREED ON SITE WITH THE ARCHITECT. ALL DIMENSIONS TO BE CHECKED ON SITE BY THE GENERAL CONTRACTOR DISCREPANCIES TO BE REPORTED IMMEDIATELY TO THE ARCHITECT.

Mitchell Evans Partnership
170 Epsom Road, Guildford, Surrey GU1 2RP.
Tel: 01483 453453 Fax: 01483 453563
email: arch@mitchellevans.co.uk

Client
MEZEL HOLDINGS LTD.

Job Title
PROPOSED NEW KITCHEN
BEAR PLACE. LINDEN HILL LANE
KILN GREEN. WARGRAVE. BERKS

Drawing Title
PLANS, SECTIONS & ELEVATIONS

Drawing Number	Date	Drawn
99·453·06	Feb 2000	GF
	Revision A	Scale 1:50

COPYRIGHT MITCHELL EVANS PARTNERSHIP

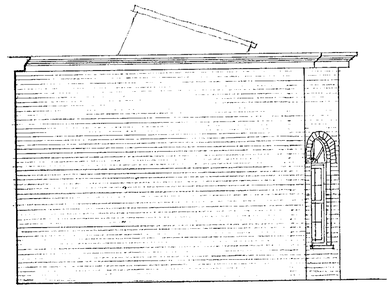

SIDE (E) ELEVATION.

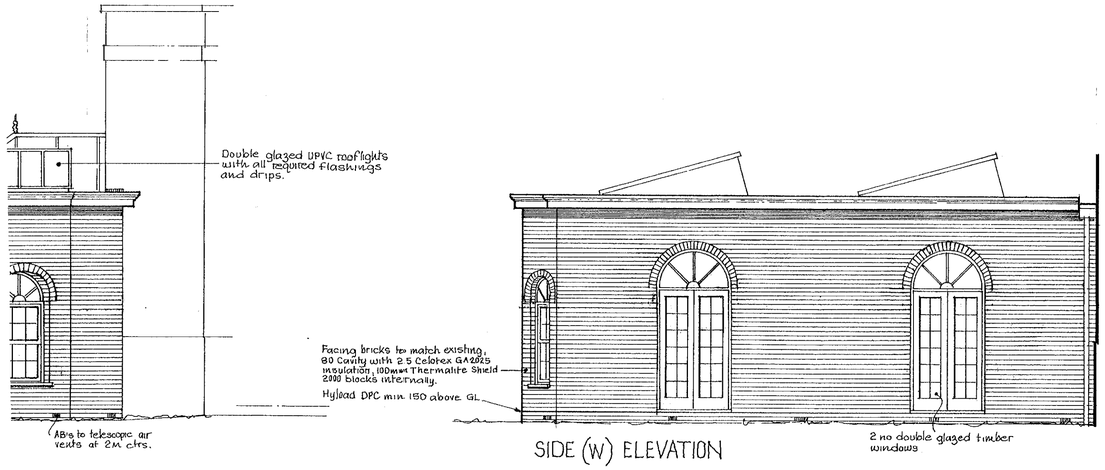

SIDE (W) ELEVATION

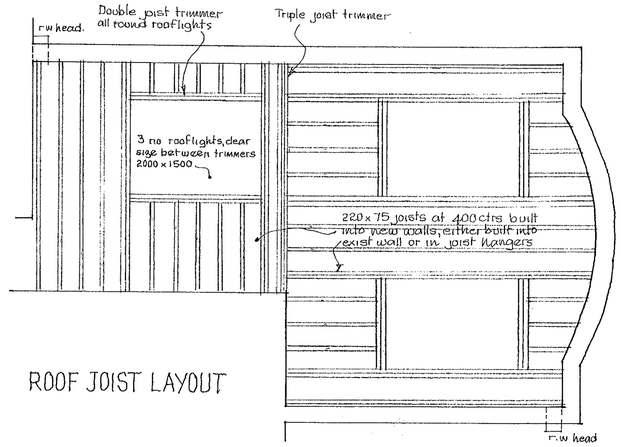

ROOF JOIST LAYOUT

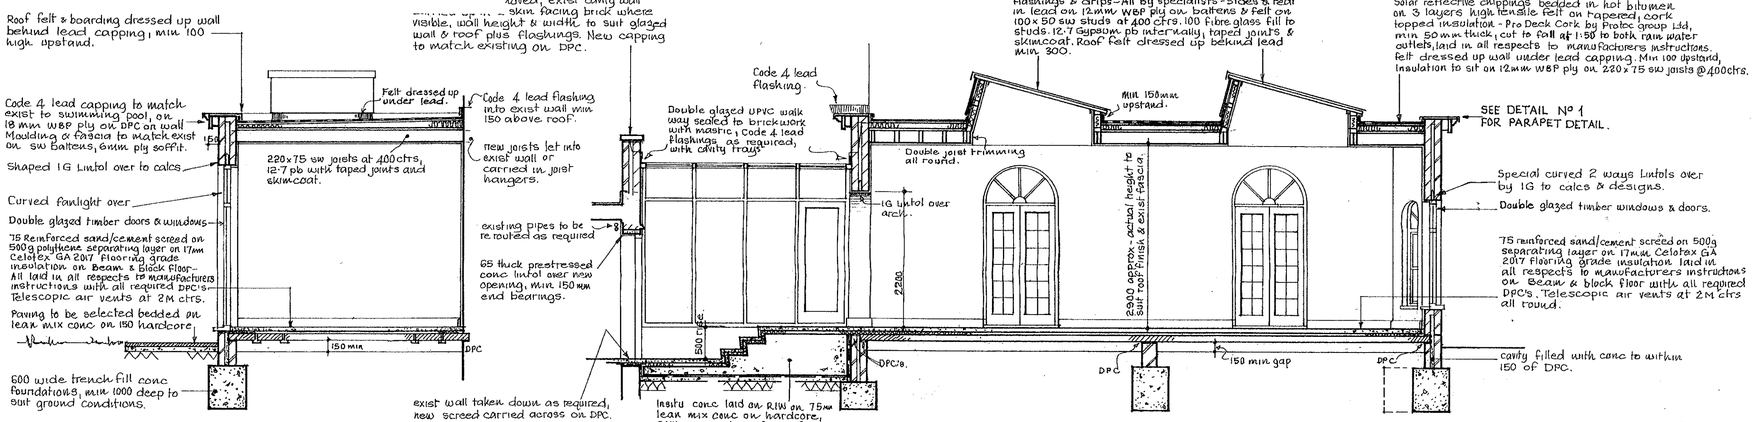

SECTION A-A

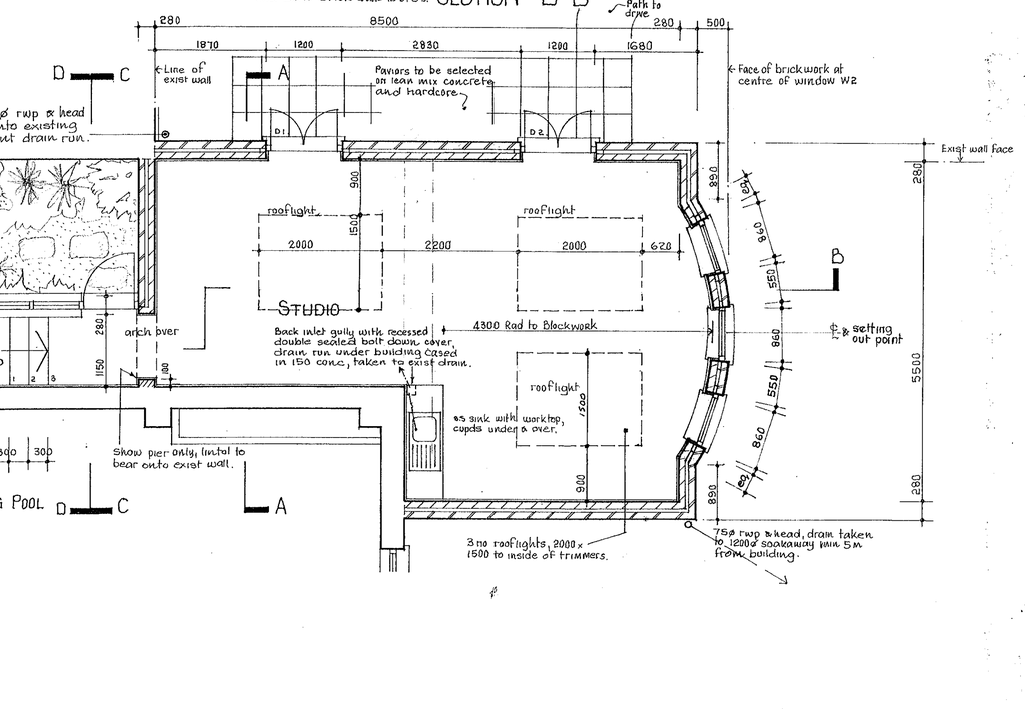

PLAN

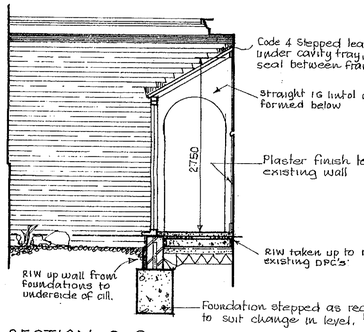

SECTION C-C

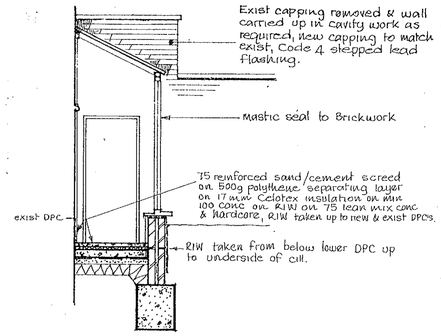

SECTION D-D

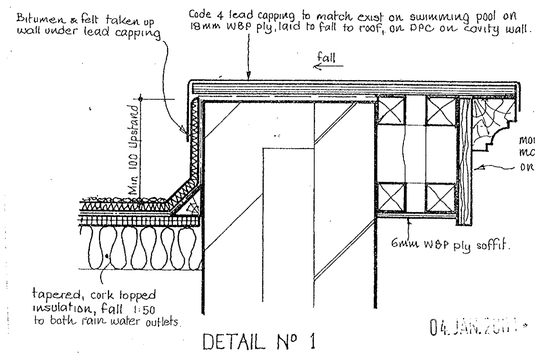

DETAIL Nº 1

D. 16.5.00 Roof lights moved.
C. 11.5.00 Feature band removed. Windows to Rear(N) Elevation change. Walkway roof sloped. RIW m to replace synthaprufe/board.
B. 03.5.00 1 no RWP added. Floor amended to suspended. Paving amended. Detail No 1 added.
REVISIONS. A. 28.2.00 Door widths changed on plan.

REFUSED

THIS DRAWING MUST NOT BE SCALED

SETTING OUT TO BE AGREED ON SITE WITH THE ARCHITECT. ALL DIMENSIONS TO BE CHECKED ON SITE BY THE GENERAL CONTRACTOR DISCREPANCIES TO BE REPORTED IMMEDIATELY TO THE ARCHITECT.

REFUSED

Mitchell Evans Partnership
170 Epsom Road, Guildford, Surrey GU1 2RP.
Tel: 01483 453453 Fax: 01483 453563
email: arch@mitchellevans.co.uk

Client
MEZEL HOLDINGS LTD.

Job Title
PROPOSED STUDIO
BEAR PLACE. LINDEN HILL LANE
KILN GREEN. WARGRAVE. BERKS

Drawing Title
PROPOSALS

Drawing Number	Date	Drawn
99.453.11	Feb 2000	GF
	Revision C	Scale 1:50

04 JAN 2001 3129

COPYRIGHT MITCHELL EVANS PARTNERSHIP

ROPOINT 2812

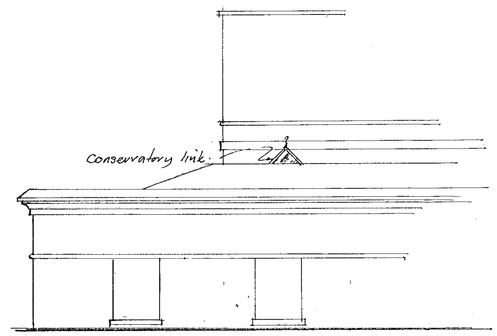

PART EAST ELEVATION.

NORTH ELEVATION

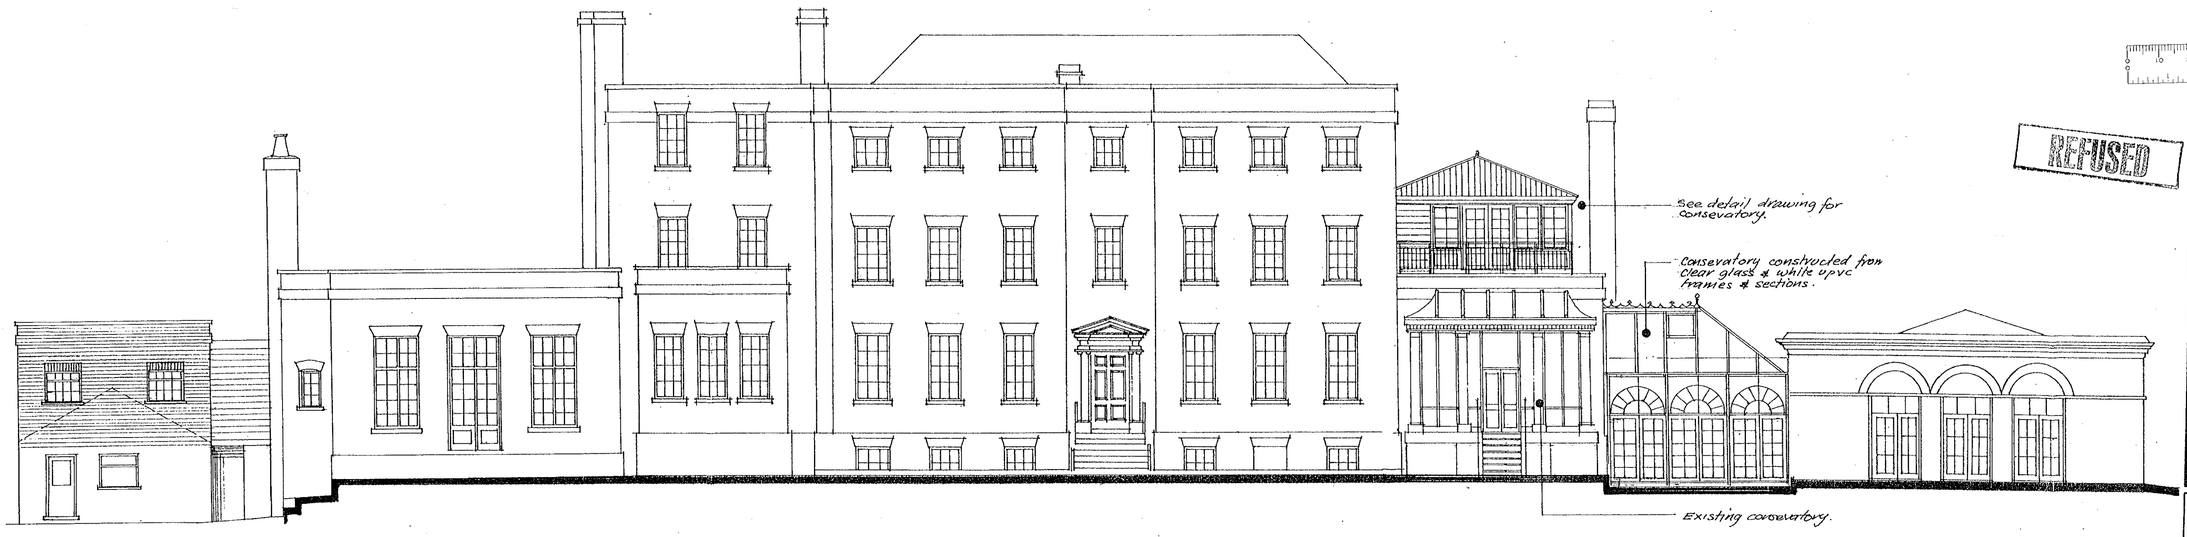

SOUTH ELEVATION

REFUSED

DETERMINED

04 JAN 2001 * 3120

SETTING OUT TO BE AGREED ON SITE WITH THE ARCHITECT. ALL DIMENSIONS TO BE CHECKED ON SITE BY THE GENERAL CONTRACTOR DISCREPANCIES TO BE REPORTED IMMEDIATELY TO THE ARCHITECT.

Mitchell Evans Partnership
Anchor House, Station Row, Shalford,
Guildford, Surrey, GU4 8BY.
Tel: 01483 453453 Fax: 01483 453563
email: arch@mitchellevans.co.uk

Client
MEZEL HOLDINGS LTD

Job Title
BEAR PLACE
HARE HATCH

Drawing Title
ELEVATIONS

Drawing Number
99-453-17

Date
Oct 00

Drawn

Revision

Scale
1:100

COPYRIGHT MITCHELL EVANS PARTNERSHIP



NORTH ELEVATION



SOUTH ELEVATION



REFUSED 04 JAN 2001 3120

SETTING OUT TO BE AGREED ON SITE WITH THE ARCHITECT. ALL DIMENSIONS TO BE CHECKED ON SITE BY THE GENERAL CONTRACTOR DISCREPANCIES TO BE REPORTED IMMEDIATELY TO THE ARCHITECT.

Mitchell Evans Partnership
Anchor House, Station Row, Shalford,
Guildford, Surrey, GU4 8BY.
Tel: 01483 453453 Fax: 01483 453563
email: arch@mitchellevans.co.uk

Client
MEZEL HOLDINGS LTD

Job Title
BEAR PLACE
HARE HATCH

Drawing Title
ELEVATIONS (AS EXISTING)

Drawing Number	Date	Drawn
99-453-19	Dec. 00	
	Revision	Scale
		1:100

COPYRIGHT MITCHELL EVANS PARTNERSHIP

NC

NC

Sc

NC

C

Bear
Place

Nc Scat

REFUSED

04.JAN.2001* 3120

REFUSED

0 10 20 30 40 50 60 70 80 90 100
0 2 3

THIS DRAWING MUST NOT BE SCALED

SETTING OUT TO BE AGREED ON SITE WITH THE ARCHITECT. ALL DIMENSIONS TO BE CHECKED ON SITE BY THE GENERAL CONTRACTOR DISCREPANCIES TO BE REPORTED IMMEDIATELY TO THE ARCHITECT.

Mitchell Evans Partnership
Anchor House, Station Row, Shalford,
Guildford, Surrey, GU4 8BY.
Tel: 01483 453453 Fax: 01483 453563
email: arch@mitchellevans.co.uk

Client
MEZAL HOLDING LTD.

Job Title
BEAR PLACE.

Drawing Title
BLOCK PLAN.

Drawing Number	Date	Drawn
99/453	Revision	Scale 1:500.

COPYRIGHT MITCHELL EVANS PARTNERSHIP

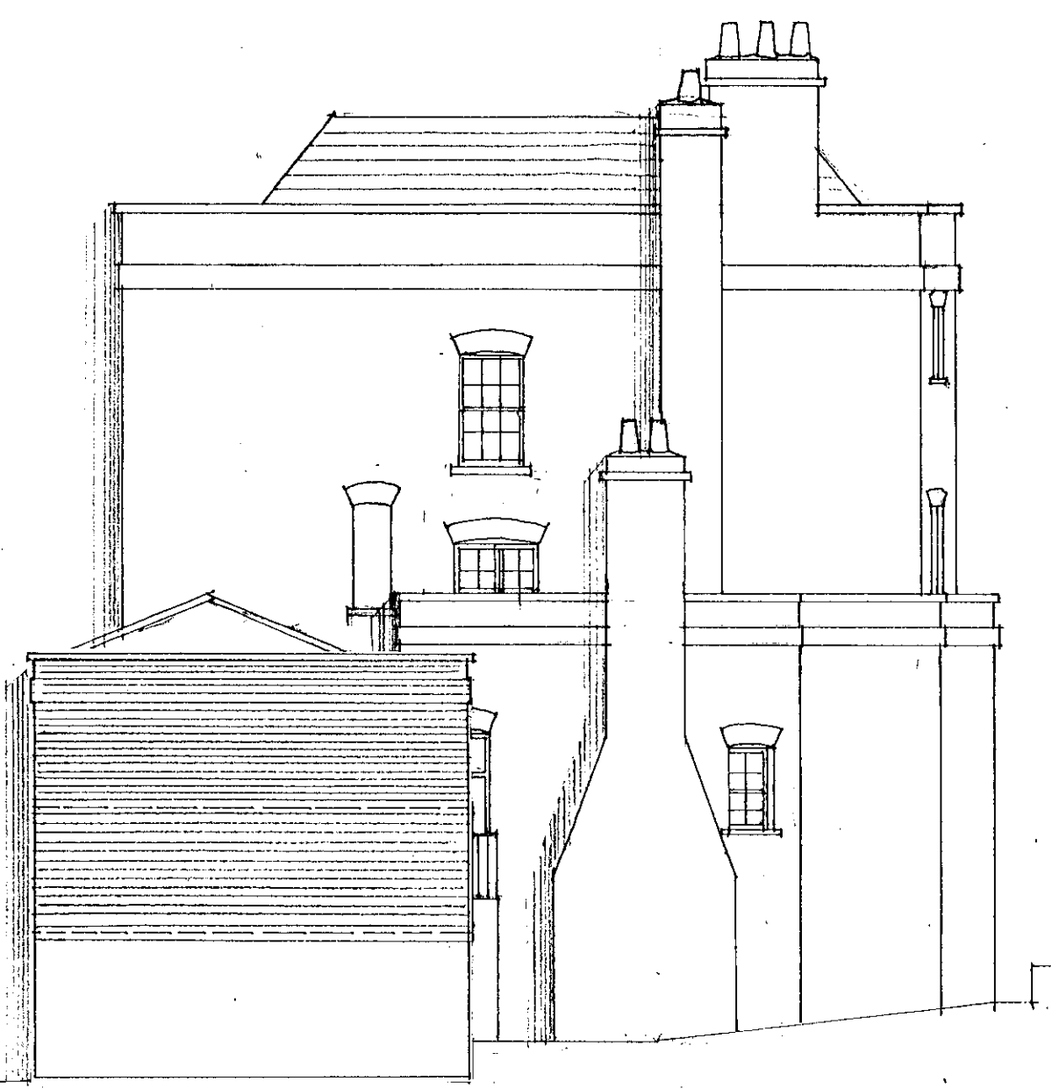

WEST ELEVATION

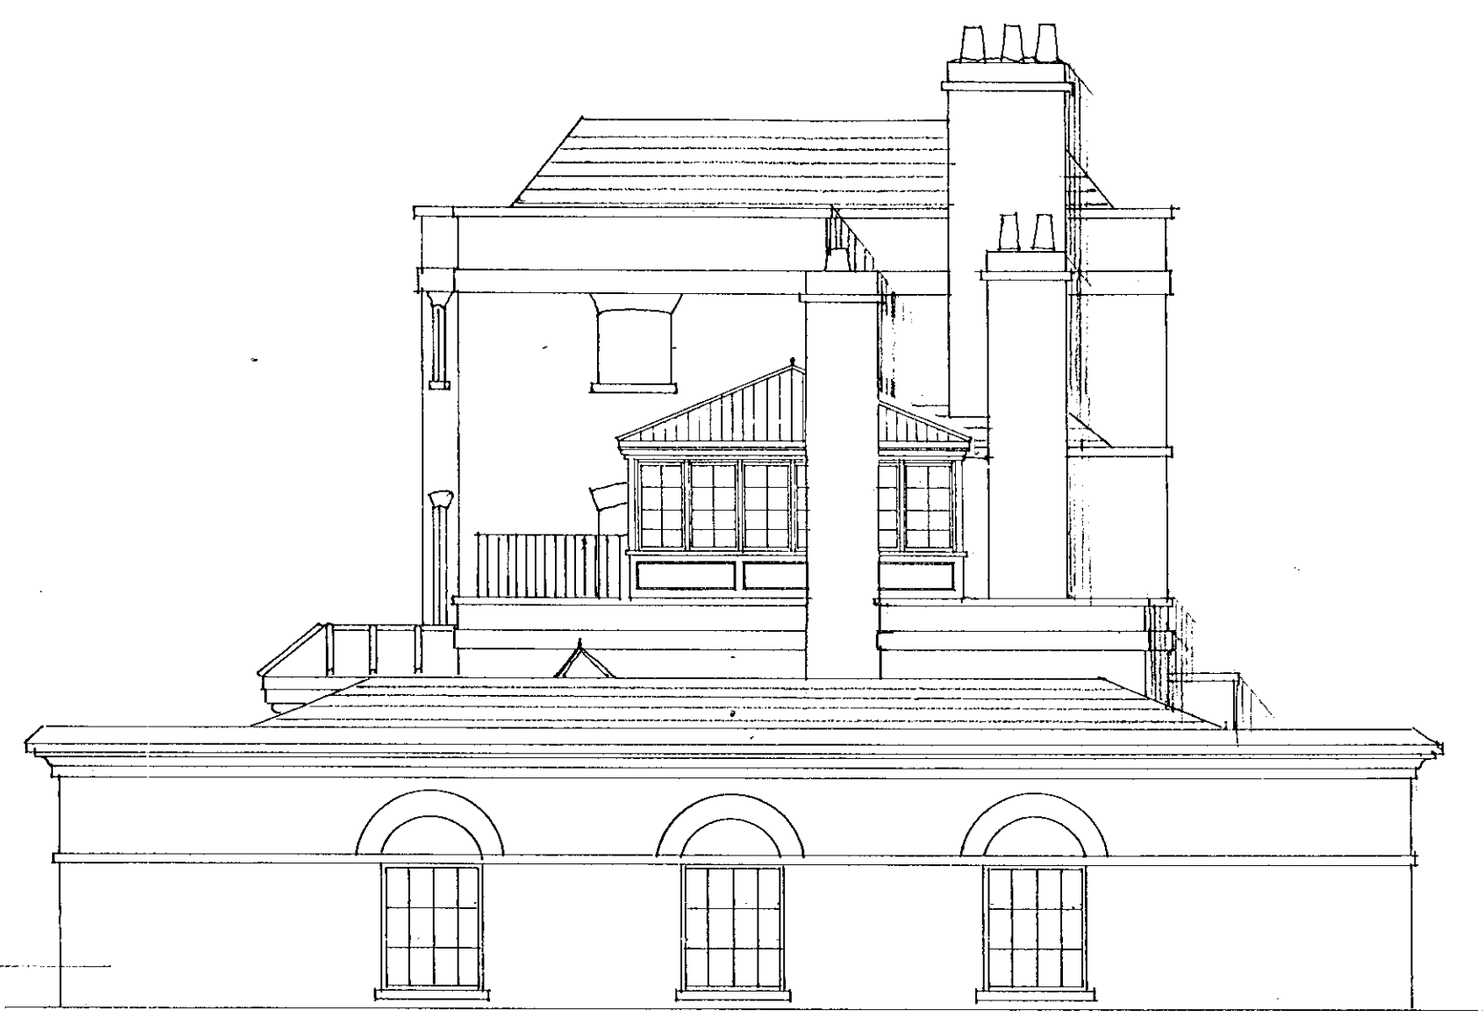

EAST ELEVATION

REFUSED

04 JAN 2001 * 3120

SIGNED

0 10 20 30 40 50 60 70 80 90 100

SETTING OUT TO BE AGREED ON SITE WITH THE ARCHITECT. ALL DIMENSIONS TO BE CHECKED ON SITE BY THE GENERAL CONTRACTOR DISCREPANCIES TO BE REPORTED IMMEDIATELY TO THE ARCHITECT.

Mitchell Evans Partnership
Anchor House, Station Row, Shalford,
Guildford, Surrey, GU4 8BY.
Tel: 01483 453453 Fax: 01483 453563
email: arch@mitchellevans.co.uk

Client
MEZEL HOLDINGS LTD

Job Title
BEAR PLACE
HARE HATCH

Drawing Title
ELEVATIONS

Drawing Number	Date	Drawn
99-453-20	Dec 00	
	Revision	Scale
		1:100

COPYRIGHT MITCHELL EVANS PARTNERSHIP

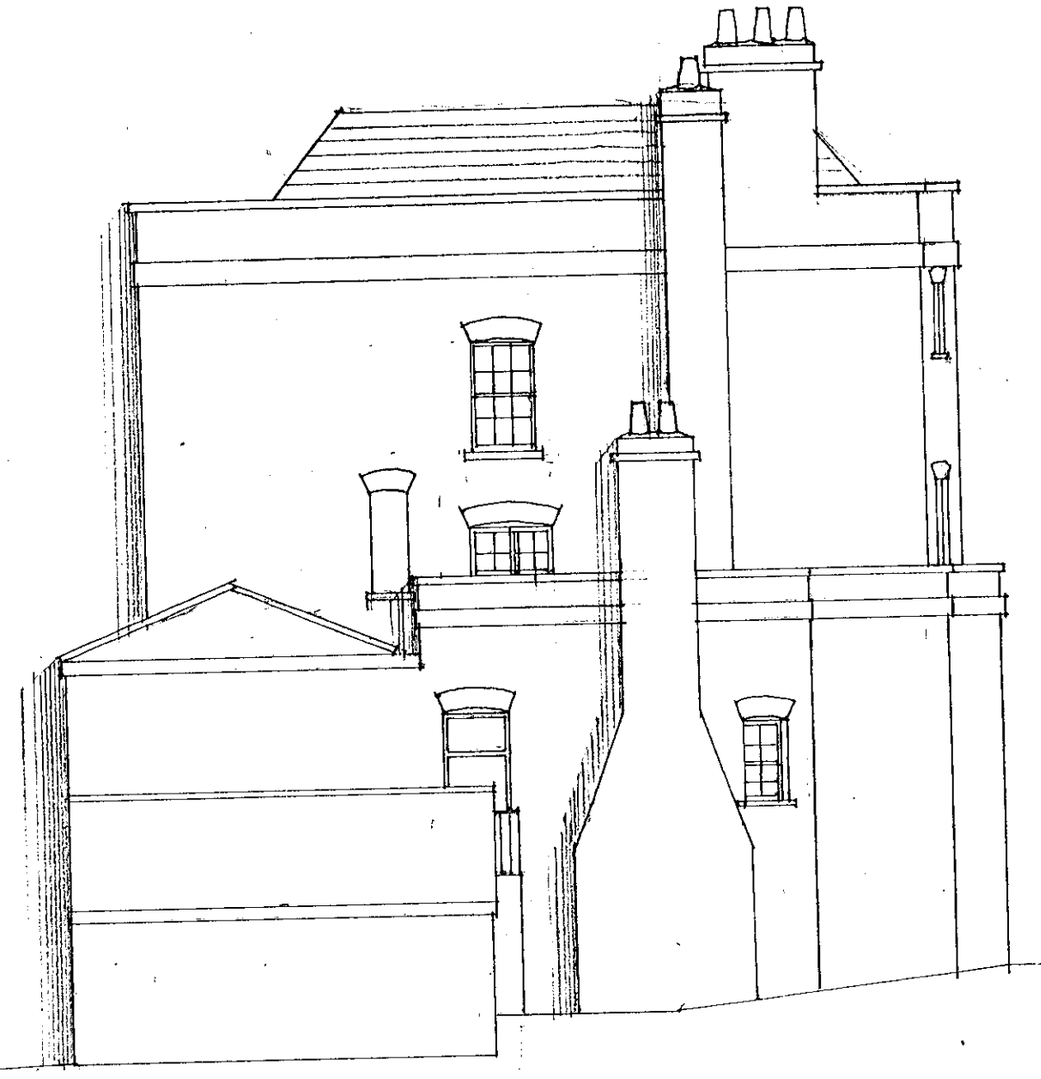

WEST ELEVATION

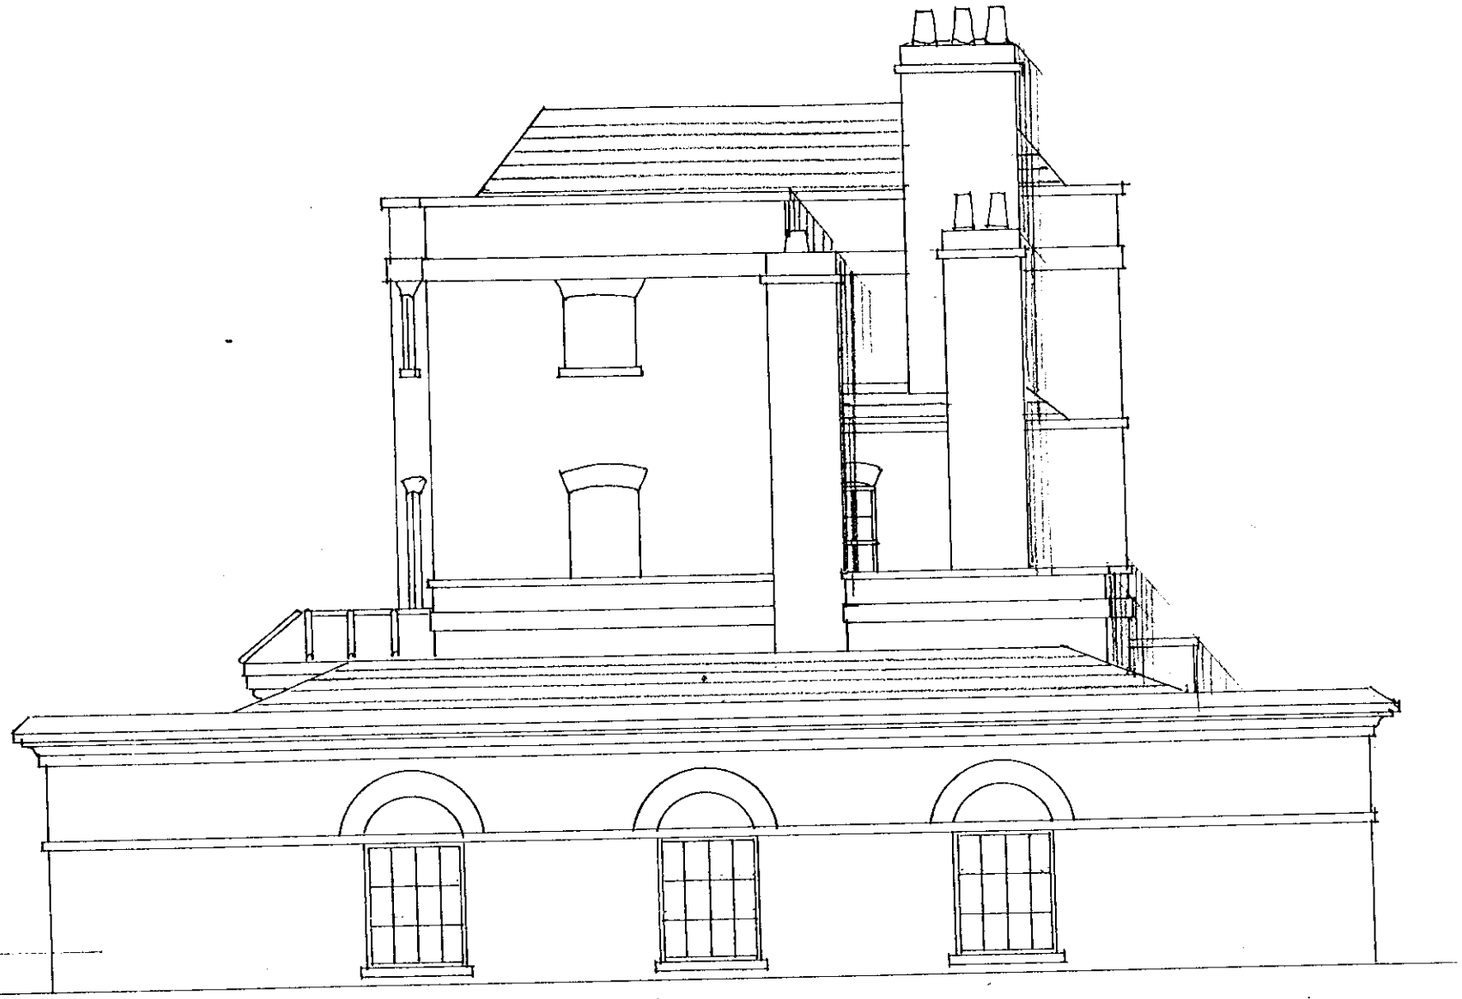

EAST ELEVATION

REVISED

REVISED

04 JAN 2001* 3120

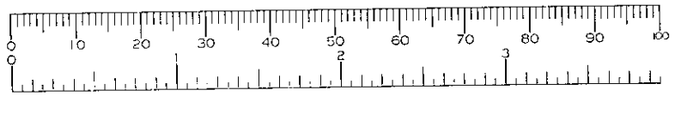

SETTING OUT TO BE AGREED ON SITE WITH THE ARCHITECT. ALL DIMENSIONS TO BE CHECKED ON SITE BY THE GENERAL CONTRACTOR DISCREPANCIES TO BE REPORTED IMMEDIATELY TO THE ARCHITECT.

Mitchell Evans Partnership
Anchor House, Station Row, Shalford,
Guildford, Surrey, GU4 8BY.
Tel: 01483 453453 Fax: 01483 453563
email: arch@mitchellevans.co.uk

Client
MEZEL HOLDINGS LTD

Job Title
BEAR PLACE
HARE HATCH

Drawing Title
ELEVATIONS (AS EXISTING).

Drawing Number	Date	Drawn
99-453-18	Dec 00	
	Revision	Scale
		1:100

COPYRIGHT MITCHELL EVANS PARTNERSHIP