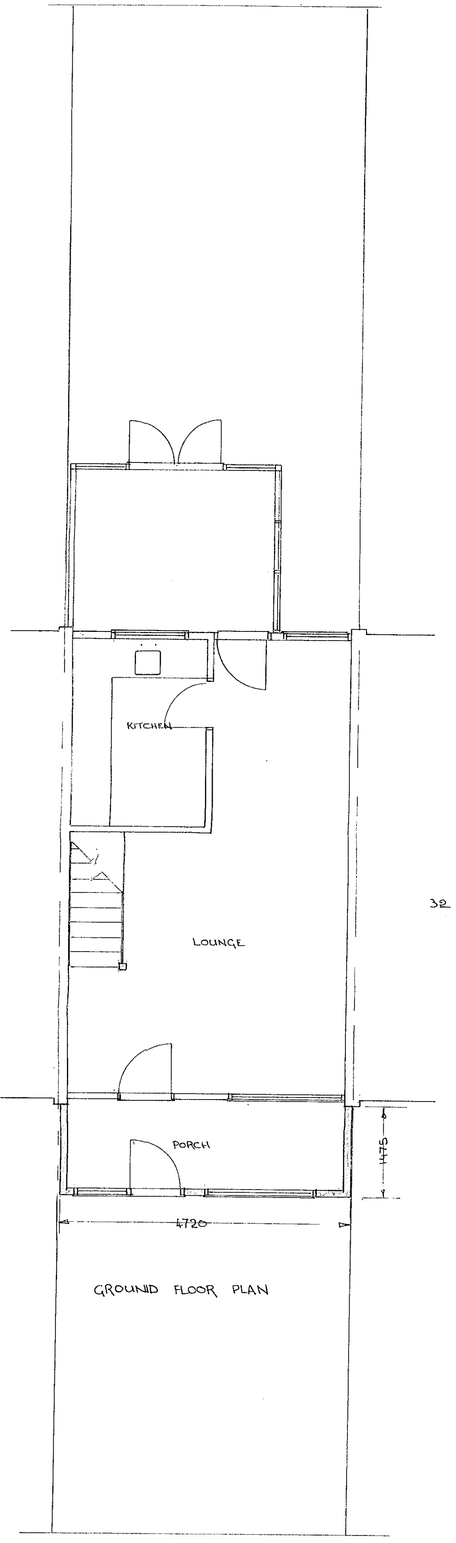

GROUNID FLOOR PLAN

36

32

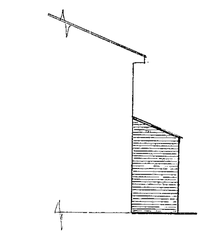

SIDE ELEVATION SOUTH

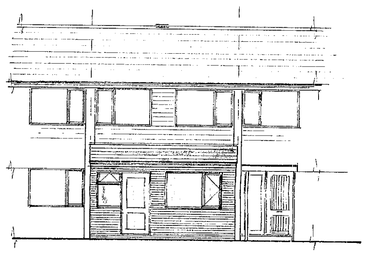

FRONT ELEVATION EAST

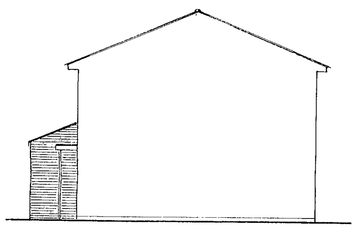

SIDE ELEVATION NORTH

DEVELOPMENT
04. JAN. 2001 * 3121

PROPOSED FRONT ENTRANCE PORCH AT:-
34 BLAGROVE DRIVE, WOKINGHAM, BERKS RG41 4BB FOR:-
MISS K. BENTLEY & MR B. COLLINS

SCALES 1:50 1:100

DATE JANUARY 2001

APPROVED