

NOTES








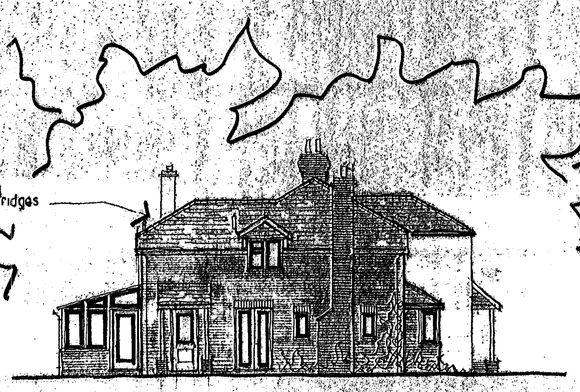


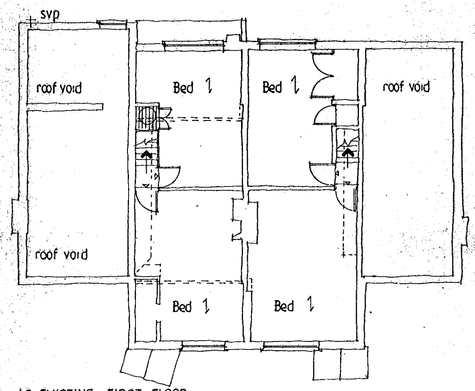


AS EXISTING · FIRST FLOOR

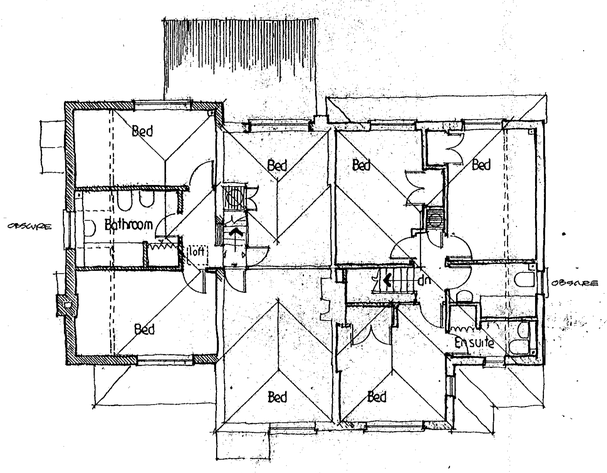


AS PROPOSED · FIRST FLOOR

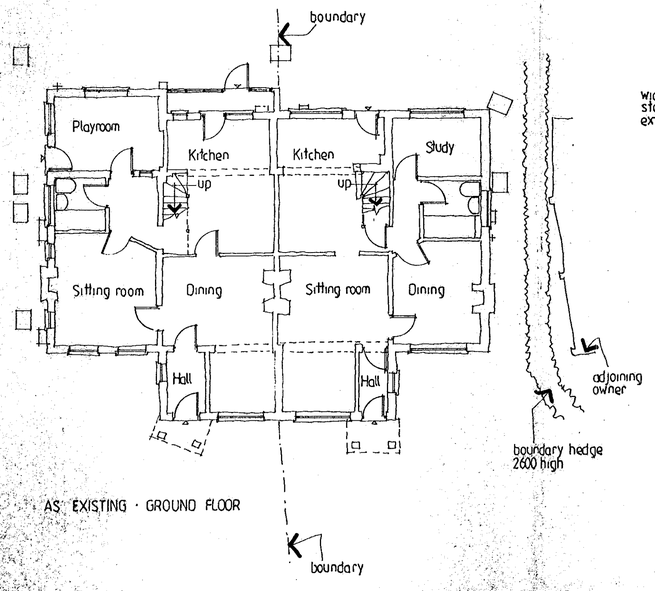


AS EXISTING · GROUND FLOOR

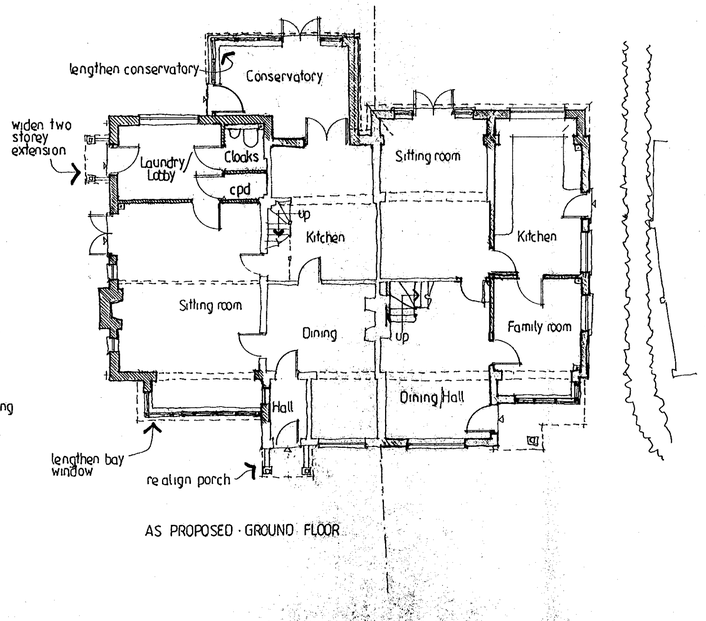

AS PROPOSED · GROUND FLOOR

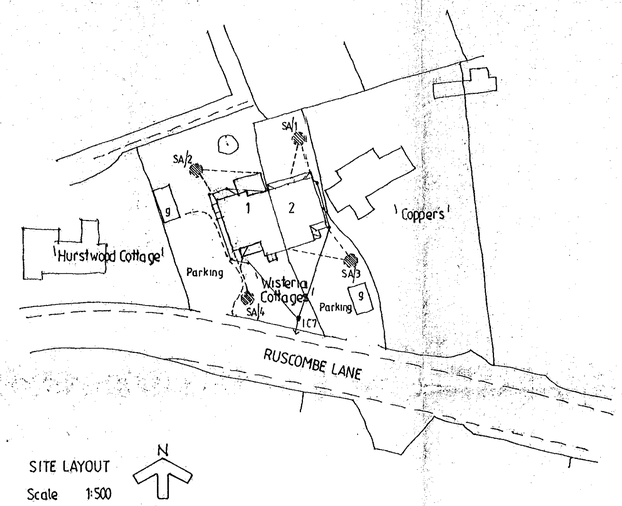

SITE LAYOUT
Scale 1:500

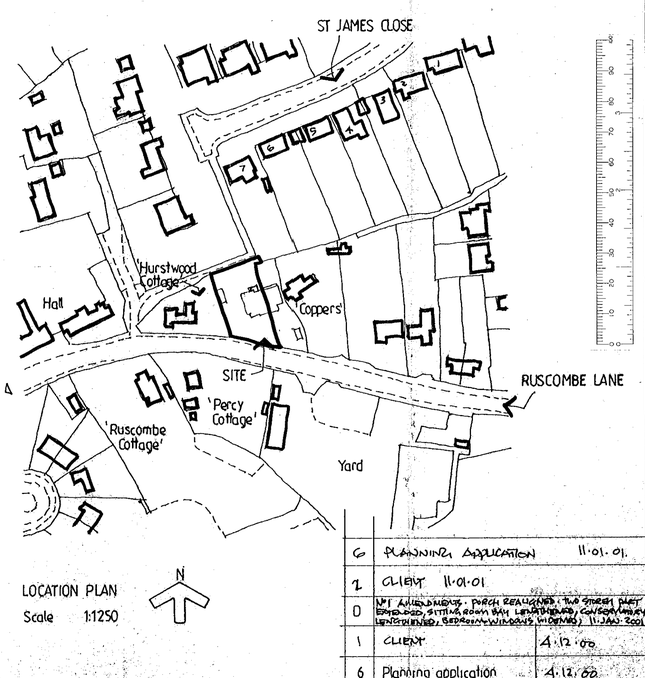

LOCATION PLAN
Scale 1:1250

REVISIONS AND PRINTS

6	PLANNING APPN 1	5.5.2000
6	PLANNING APPN 2	"
1	CLIENT 1	"
1	CLIENT 2	"
1	STREET ENGINEER (BOB MENITY)	10.7.2000
1	CLIENT (fm STREET ENGR)	31.7.2000
A	PLAYROOM, DOOR CANOPY REMOVED, FRENCH DOORS ADDED TO N1 SITTING ROOM, C/S ADDED TO N1 PLAYROOM, CONSERVATORY ADDED, BATHROOM TO N1 REMOVED FROM GRD FLOOR, N°2 STAIR ALTERED,	3.9.2000
2	BOTH CLIENTS	6.9.00
1	STRUCTURAL ENGINEER	5.9.00
B	CONSERVATORY ADDED BACK IN, N°1 BATHROOM INCREASED IN SIZE, N°1 SITTING ROOM BAY WINDOW AMENDED, N°1 FRONT BED CPD OMITTED	10.9.00
4	BUILDING REGS APPN	11.9.00
1	STRUCT ENGINEER	11
4	LOCAL AUTHORITY - PLANNING DEPT	12.9.00

CLIENT

MR AND MRS C.ROGERS,
'Wisteria Cottage',
Ruscombe Lane,
Ruscombe, Berkshire.
RG10 9JP

MRS G. COULING,
2 Wisteria Cottage,
Ruscombe Lane,
Ruscombe, Berkshire.
RG10 9JP

PROPOSED EXTENSIONS AND ALTERATIONS.
12.JAN.2001* 3176

Plans as existing
Elevations
Site/Location plans

APPROVED

DRAWN Alan Miller ACIOB

SCALE 1:100 1:1250 1:500 **DATE** 2 May 2000

G	PLANNING APPLICATION	11.01.01
2	CLIENT 11.01.01	
D	N°1 ALTERATIONS - PORCH REALIGNED, TWO STOREY PART EXTENDED, SITTING ROOM BAY LENGTHENED, CONSERVATORY LENGTHENED, BEDROOM WINDOWS WIDENED 11 JAN 2001	
1	CLIENT	4.12.00
6	Planning application	4.12.00
C	Kitchen extension added to N°2.	2.12.2000
G	PLANNING APPLICATION - FOR ENLARGEMENT MINOR AMENDMENTS N°1	01/01/2000

WESSEX DESIGN CONSULTANTS
9 NIGHTINGALE GARDENS,
SANDHURST,
BERKSHIRE, GU47 9DQ.
Tel. 01252 872555 Fax: 01252 890127

DRAWING NO 1230/2 X D

AMI SUPPLIES 1025

00/0336