


Rear Elevation

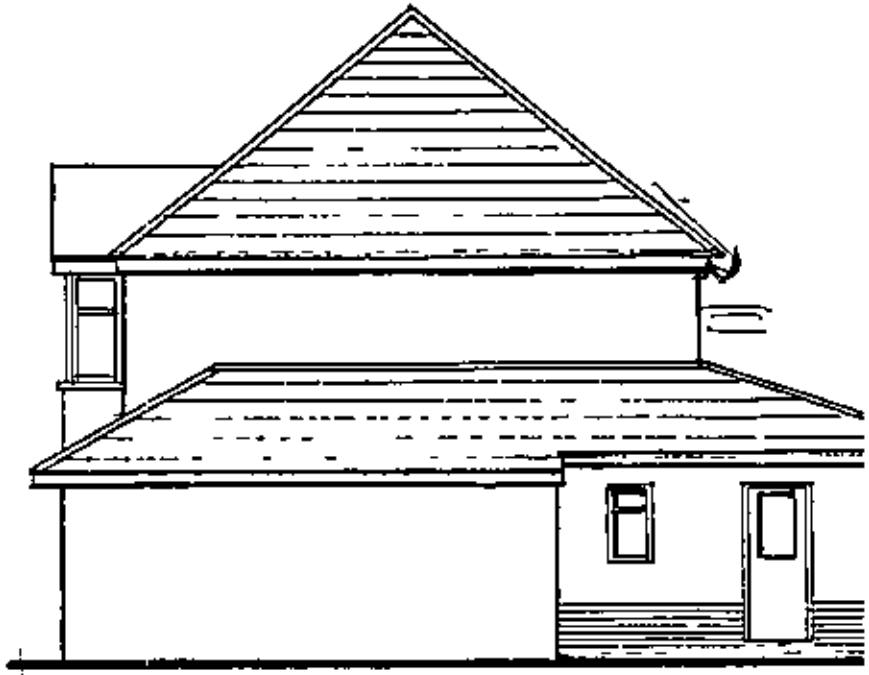


Side Elevation

RECOMMENDED SOLUTION



RECOMMENDED SOLUTION

Rear Elevation

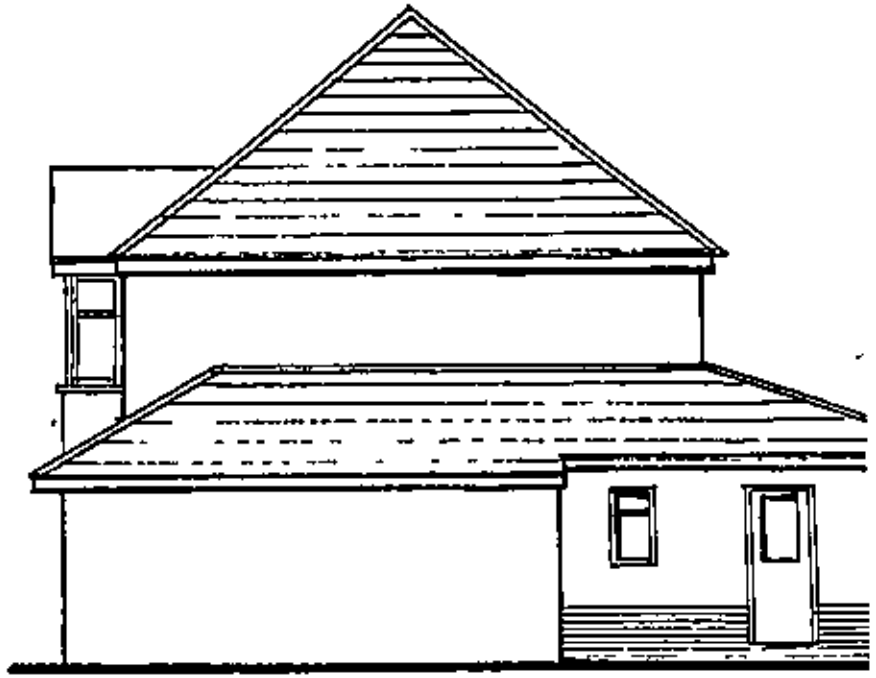

Side Elevation


17 DEC 2001 5554



This map is based upon Ordnance Survey material with the permission of Ordnance Survey on behalf of the Controller of HMSO © Crown Copyright.
Unauthorised reproduction infringes Crown Copyright and may lead to prosecution or civil proceedings. Wokingham District Council Licence LA086134


Development Control Section, Environmental Services, Wokingham District Council
19 December 2001 Scale 1 1250

17.DEC.2001* 5504

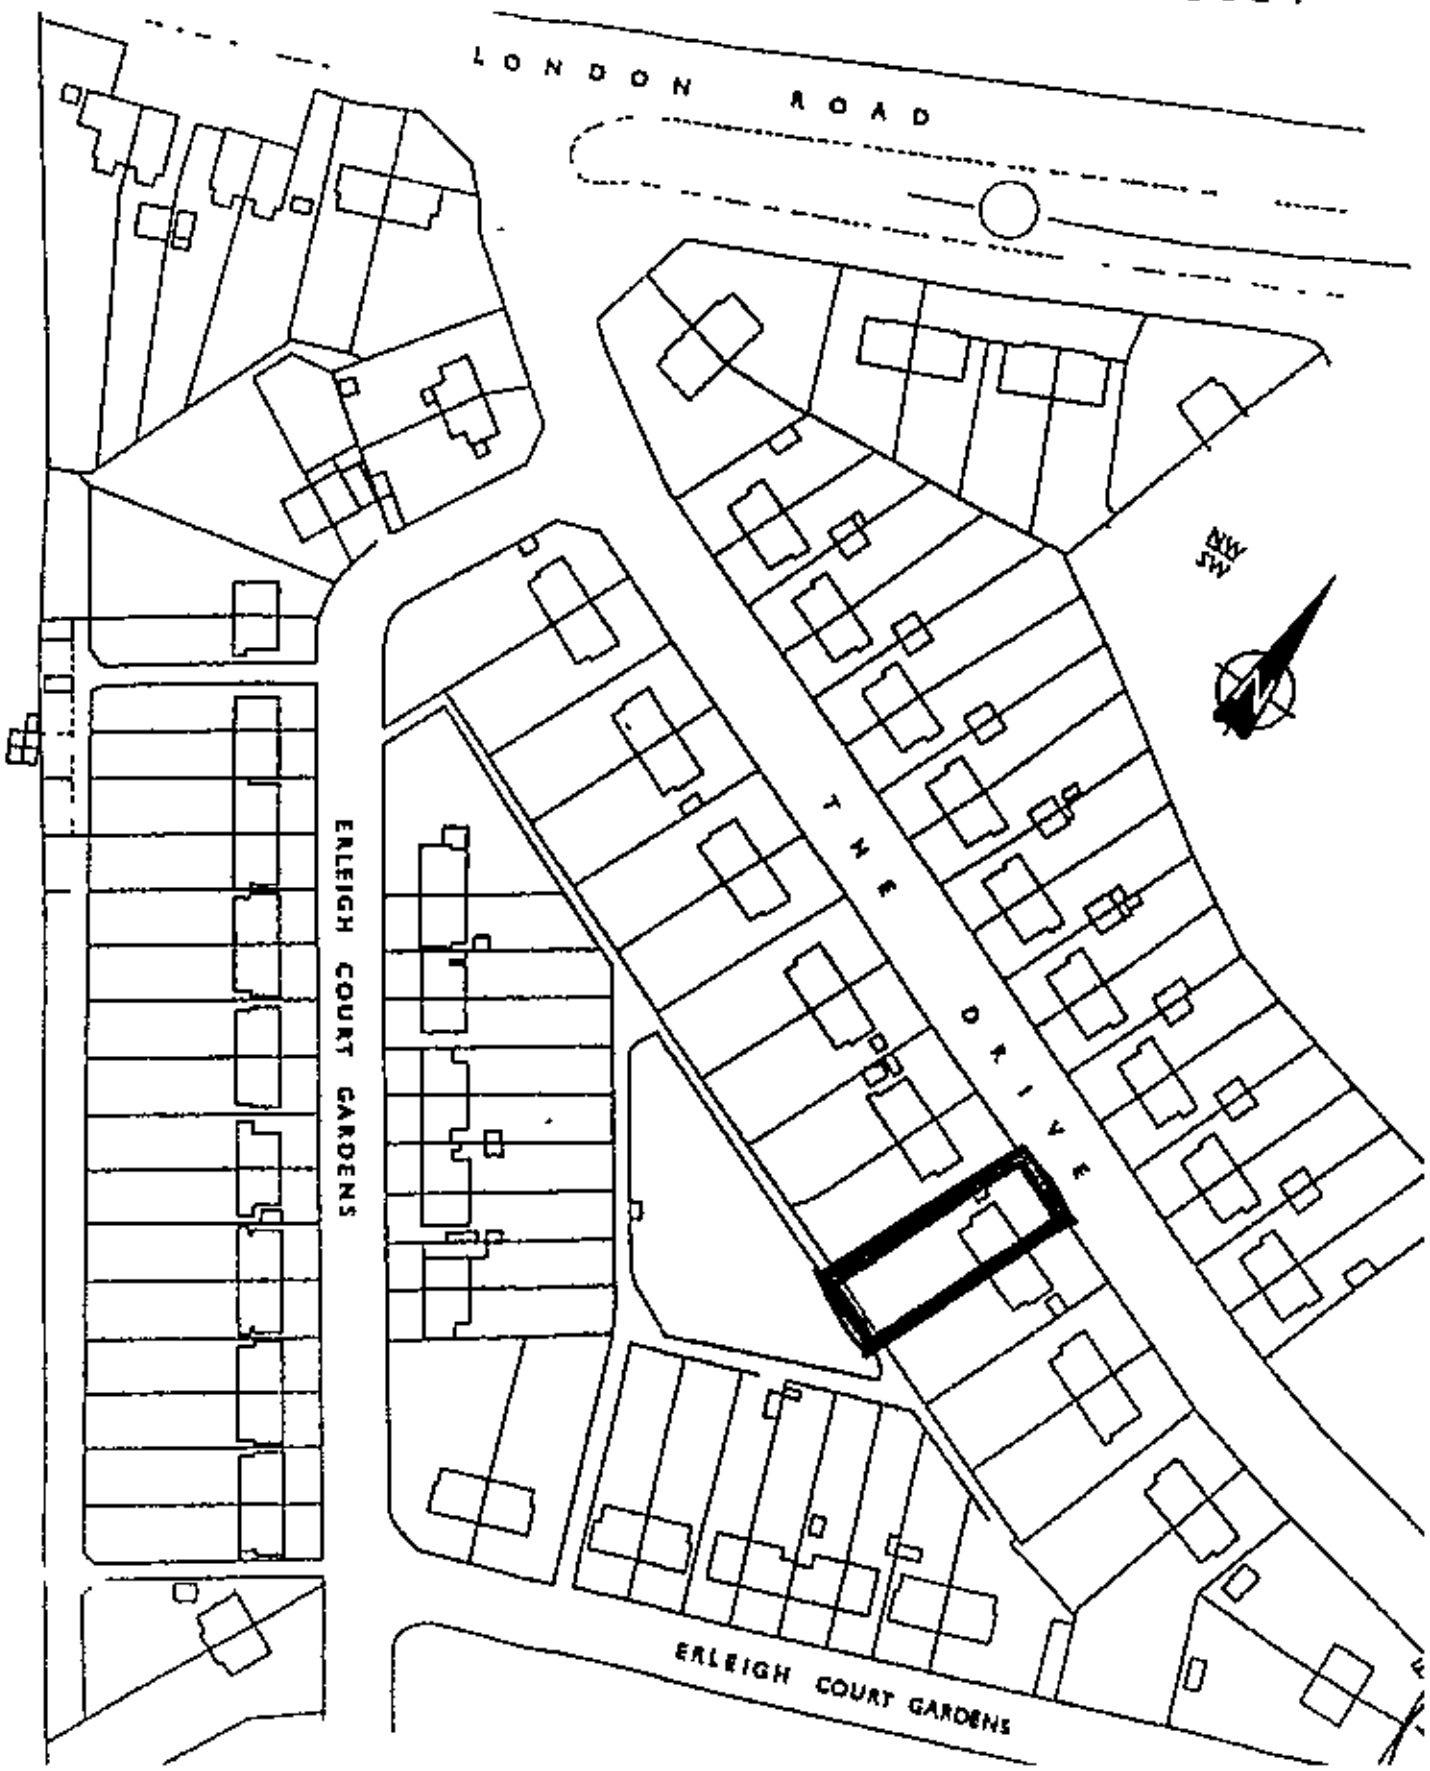

Location Plan 1:1250

17. DEC. 2001 • 5504

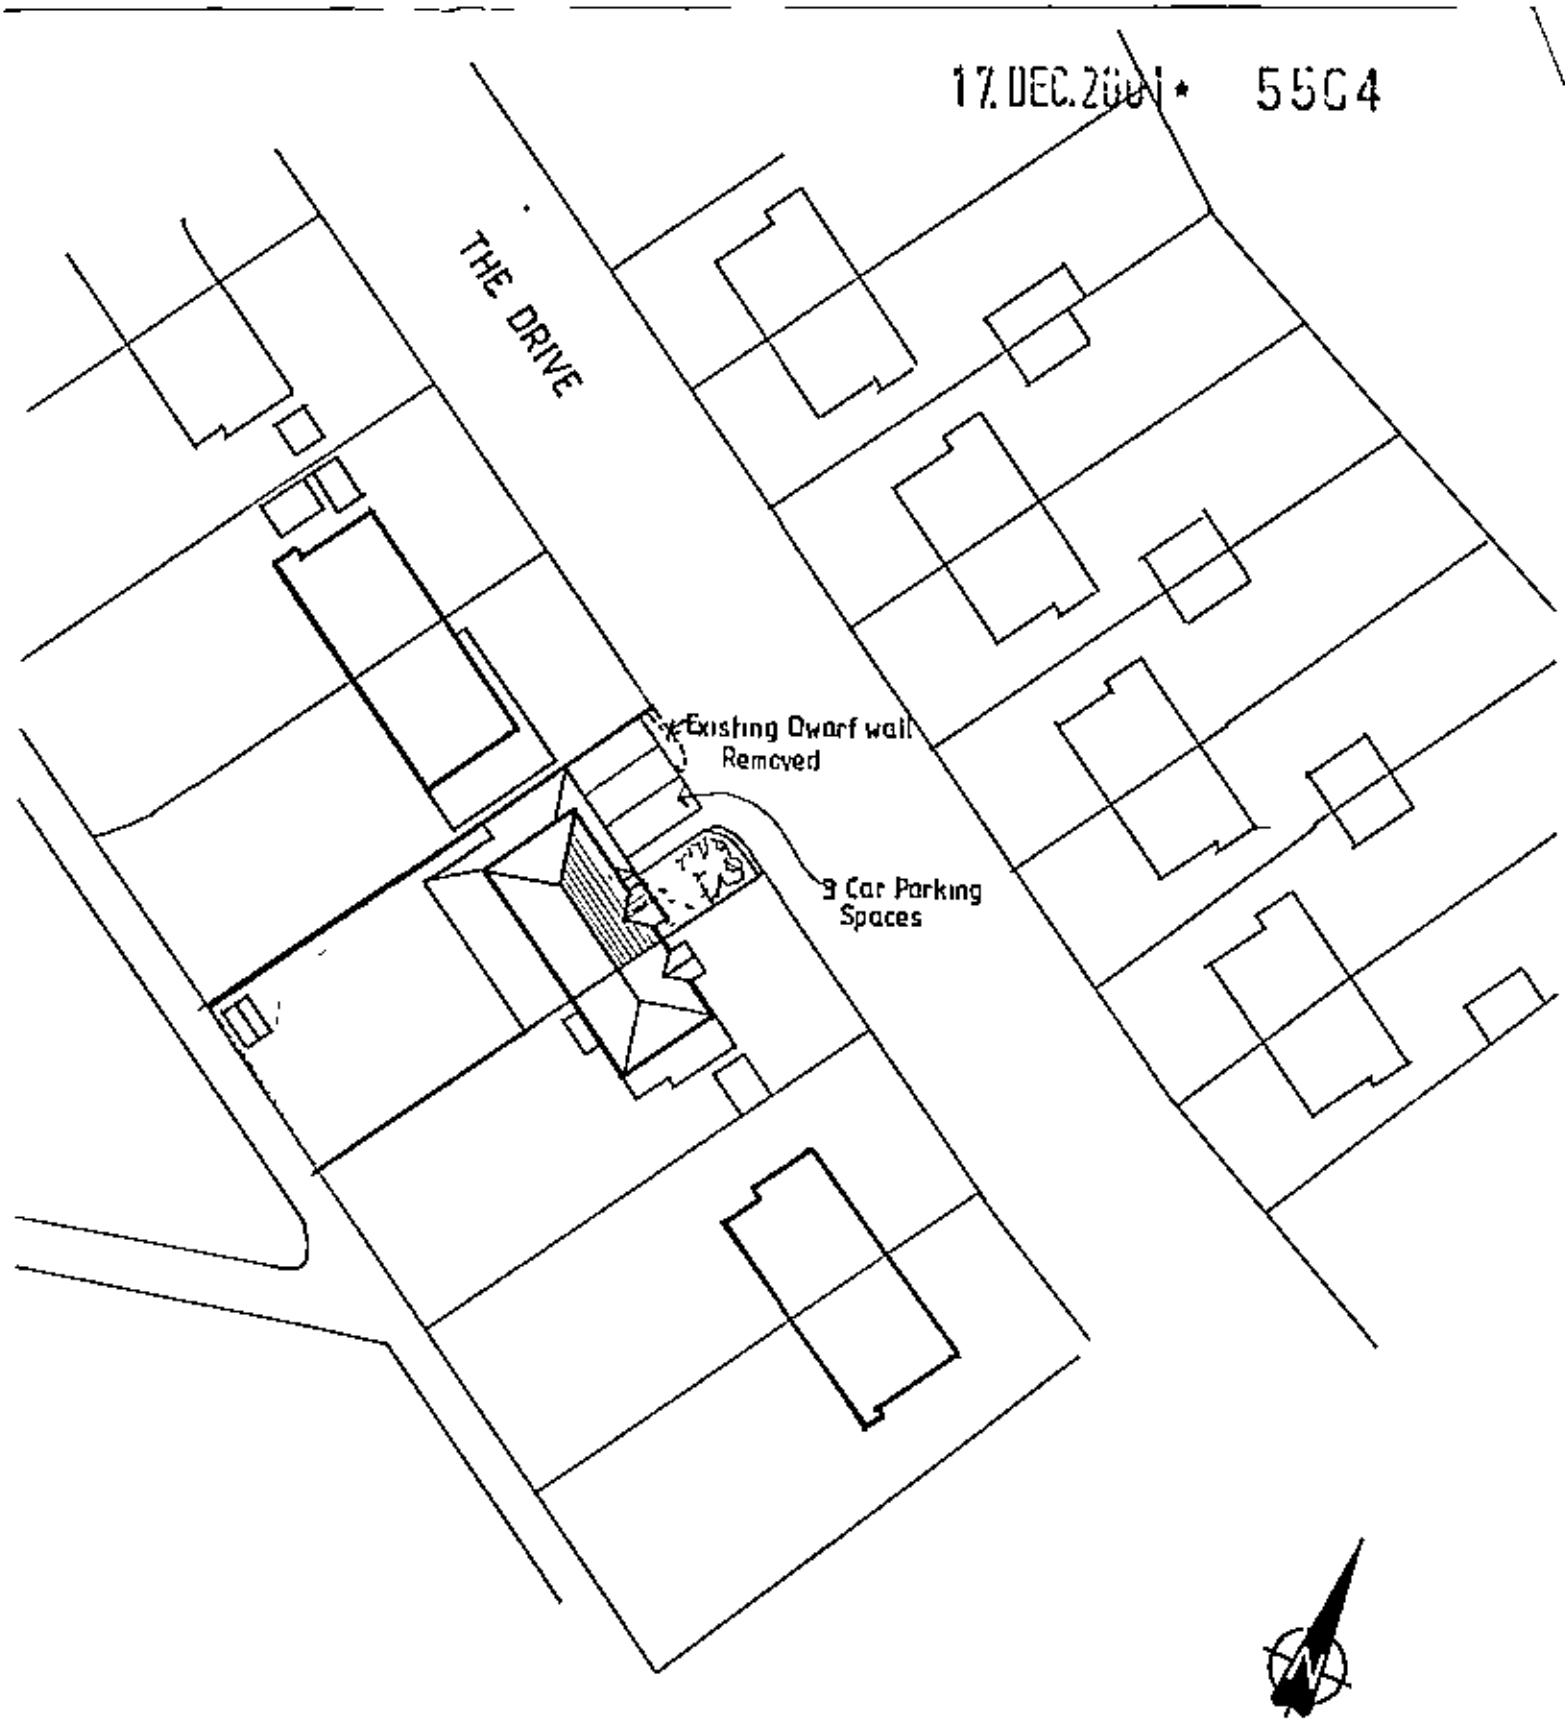

Site - Block Plan 1:500

APPROVED


D 2/4/02




Front Elevation




Rear Elevation

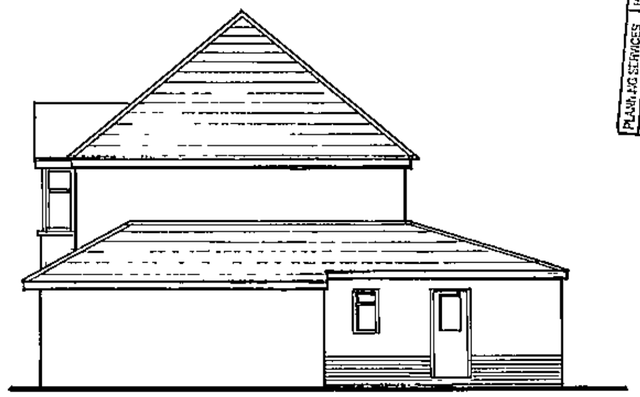


Side Elevation

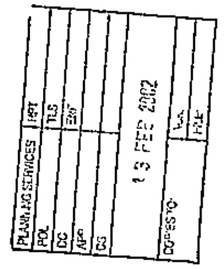


REVISED PLAN
5504

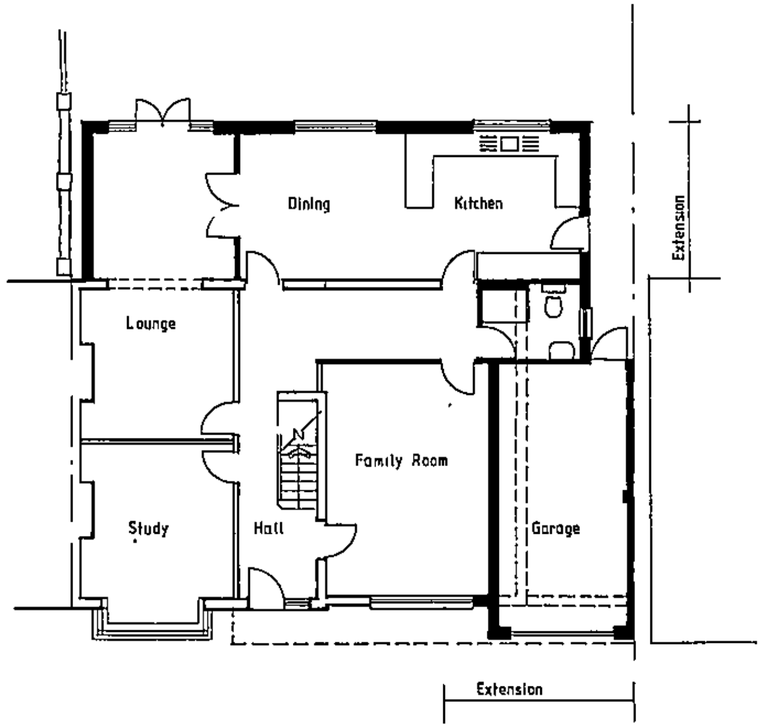

Ground Floor Plan

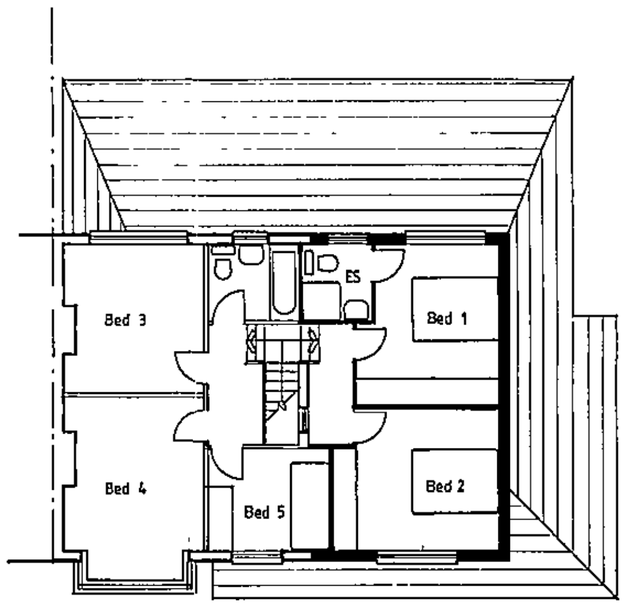

First Floor Plan

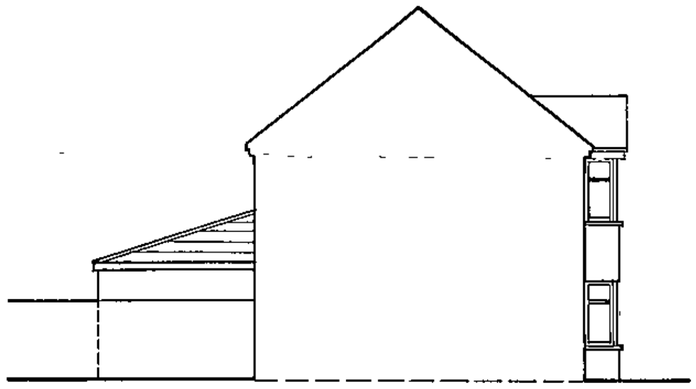

Side Elevation

Proposed Plans & Elevations

1:100

26 The Drive
London Road
Earley
Berks RG6 1EG

APPROVED


Revision A	November 2001 February 2002	Roof to Rear Elevation Revised → 2/14/02




Front Elevation




Rear Elevation

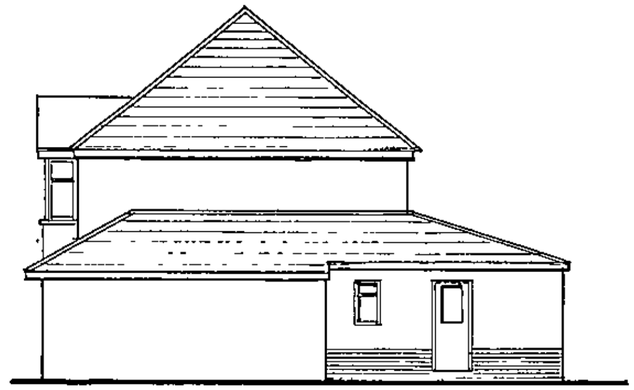


Side Elevation

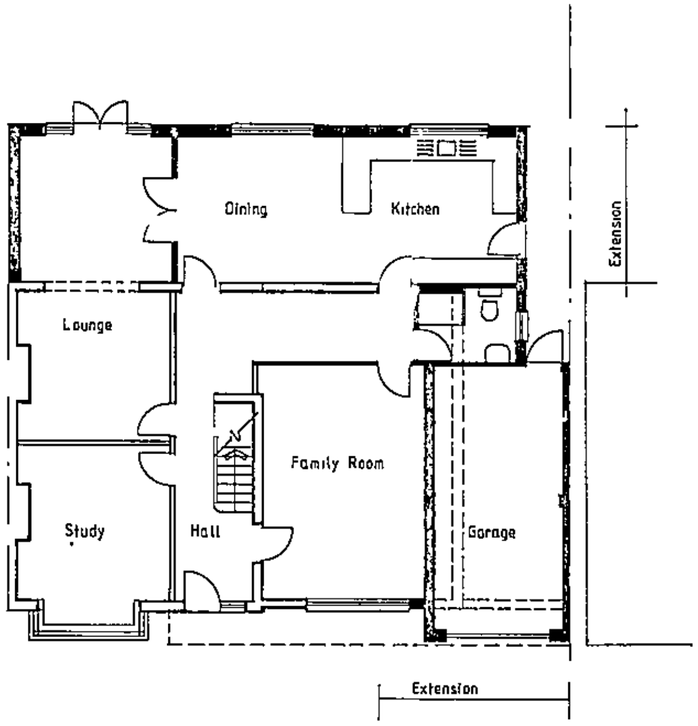

Ground Floor Plan

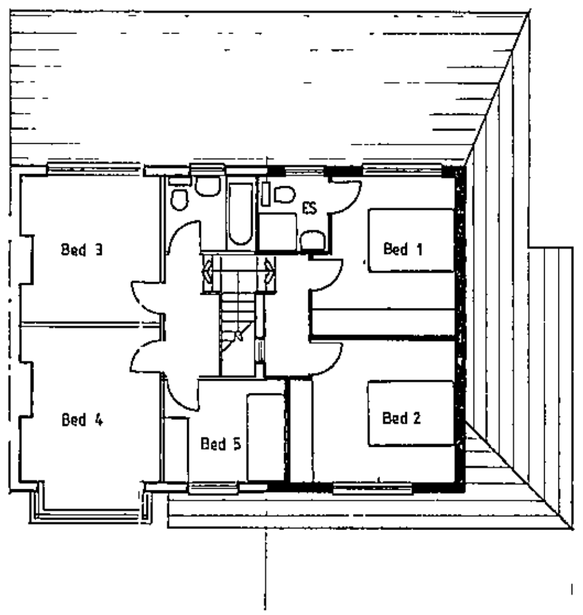

First Floor Plan

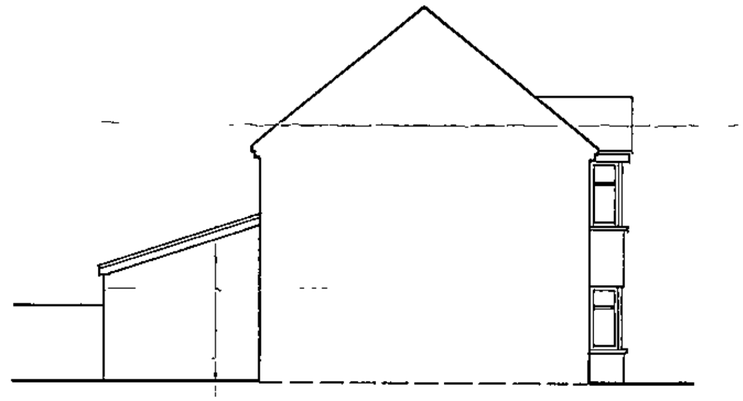

Side Elevation

17 DEC 2001*

Proposed Plans & Elevations

1:100


26 The Drive
London Road
Earley
Berks RG6 1EG

November 2001


5564




FRONT ELEVATION

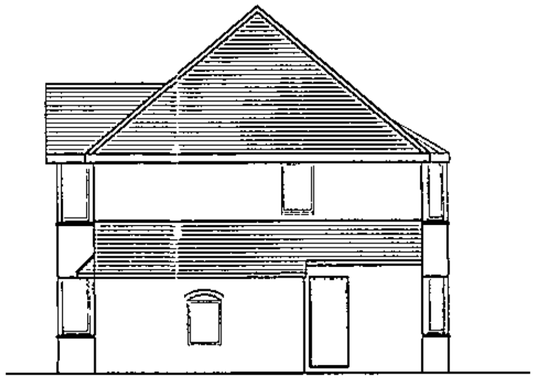


SIDE ELEVATION

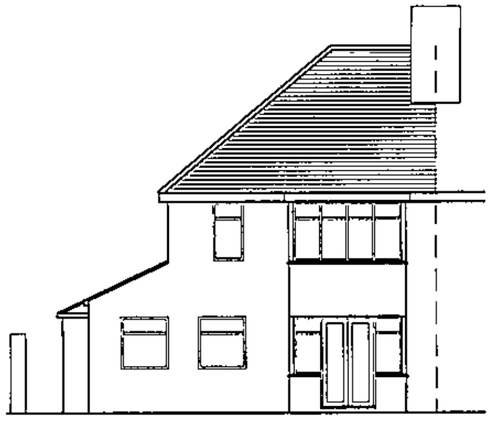

REAR ELEVATION

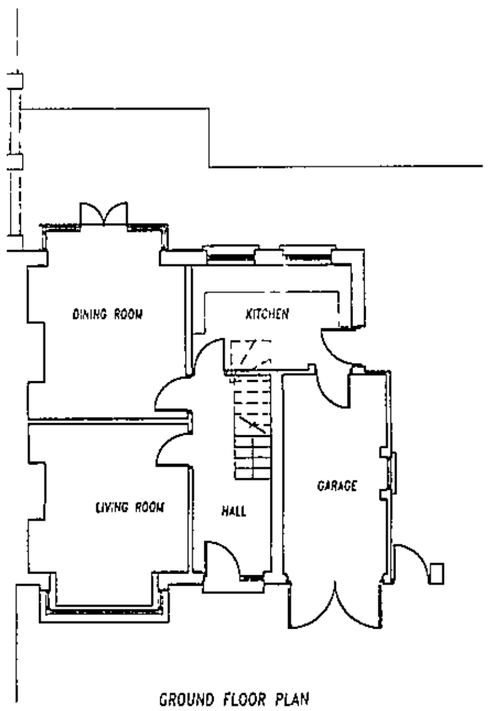

GROUND FLOOR PLAN

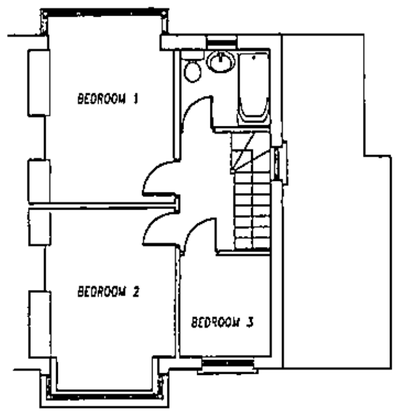

FIRST FLOOR PLAN

EXISTING PLANS & ELEVATIONS
1:100

26 THE DRIVE
LONDON ROAD
EARLEY
BERKS RG6 1EG

April 2001

17 DEC 2001 5504