




east elevation

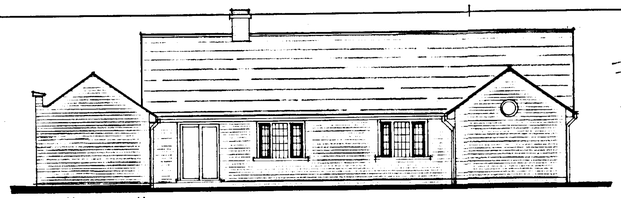


south elevation

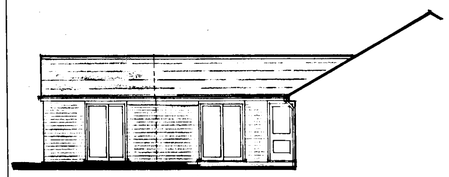


part west elevation

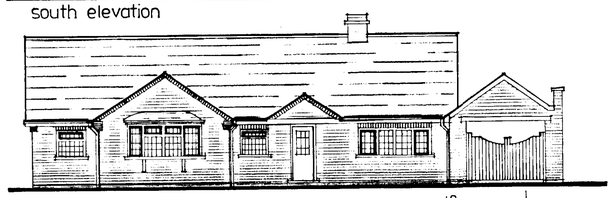


north elevation

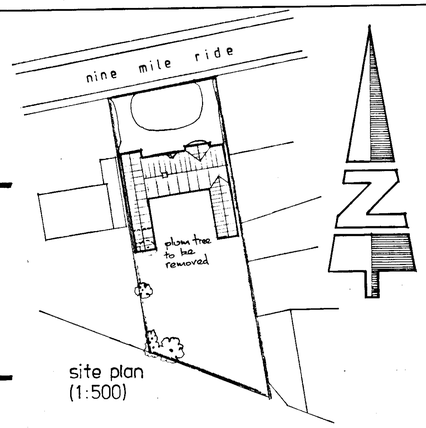


site plan
(1:500)

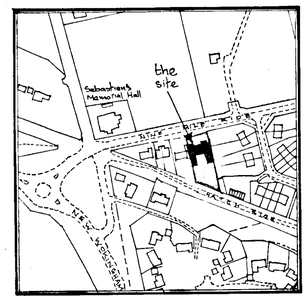

location plan (1:2500)

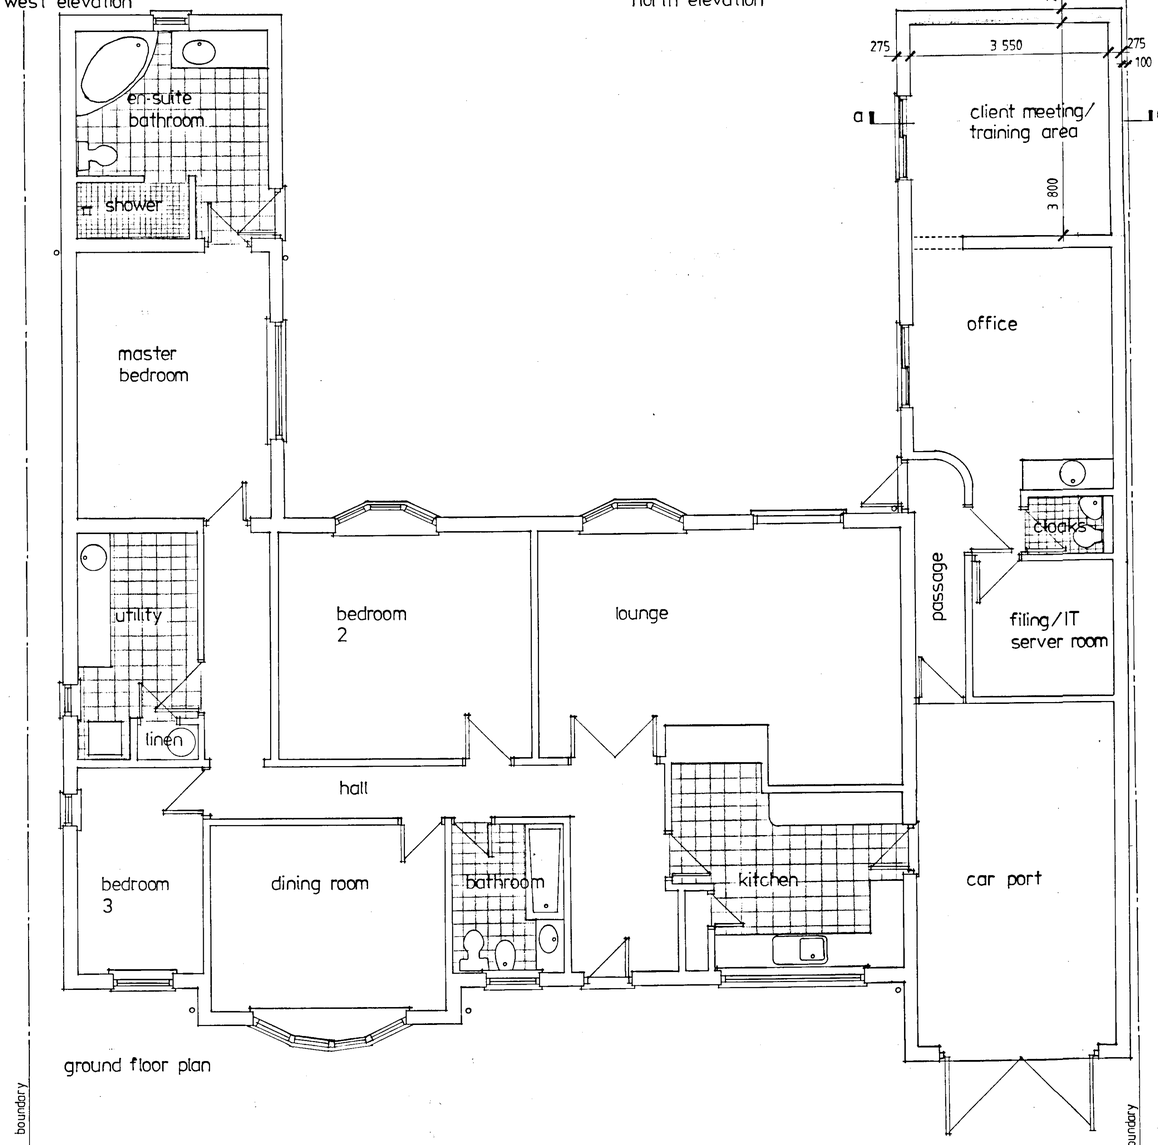

ground floor plan

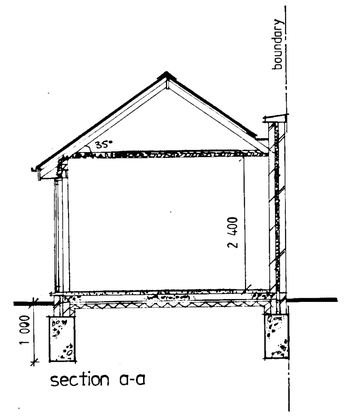

section a-a

NOTES:

All dimensions must be checked on site and not scaled from this drawing.

A		
	Date	Revisions

© Copyright

12.DEC.2001 5985

Client
Mr and Mrs J Mountain

Job Title
Extension to existing office accomodation at Leandros Cottage, Nine Mile Ride, Wokingham, Berks.

Drawing Title
Proposed Plans and Elevations

Scale 1:50, 1:100, and as noted

Date October 2001 | Drawn by

Drg. No. 2101 / 01 | Rev. -

594 x 841mm A1

A PRODUCT OF THE LINO RANGE - ARCHITECT CAT. No. 7311