


NEW & EXISTING FRONT ELEVATIONS

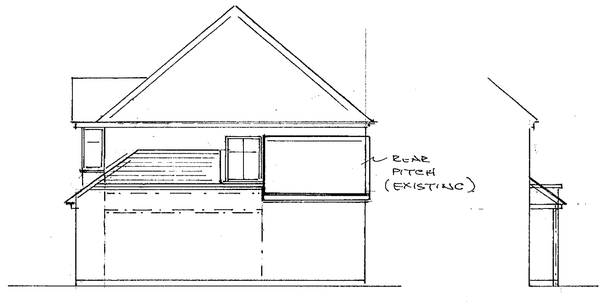


SIDE ELEVATION (EXISTING CHAIN DOT).

PART SIDE

PITCHED ROOF . 35° . WARM .
PLAIN TILES TO MATCH EXISTING OVER 38 x 25 BATTENS & ROOF FELT, 59 m/m THK CELOTEX SARKING, WITH STOP BATTENS, COUNTER LAID BATTENS & ALUM.N TAPE TO JOINTS ALL AS TO THE CELOTEX INSTALLATION GUIDE TO GIVE 0.25 W/m²°C 'U' VALUE RAFTERS & JOISTS. 100 x 50 SC4 AT 400 CRS WITH RESTRAINT STRAPS AT 1200 CRS. PAR.L TO JOISTS

DRESSED LEAD BOX GUTTER MIN. 1:40 SLOPE, TAKEN UNDER COPING STONES & ROOF FELT. 100 SQ. TO 68ø UPVC R.W.P. & EXISTING S.W. DRAIN

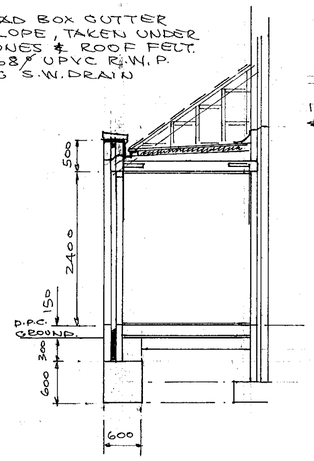


FLAT ROOF CONSTRUCTION - WARM.
TYPE 5U BASE & 5B CAP SHEET, MINERAL FELT OVER CELOTEX TEMPCHEK TD 2000 DECK WITH 55m/m BONDED PLY OVER 49m/m THICK CELOTEX DOUBLE 'R' TO GIVE 0.35 W/m²°C. 1:40 SLOPE FIRRINGS. MIN 50 AT TAPER. & 125 x 50 SC4 JOISTS AT 400 CRS. WITH 1000 x 30 x 5 RESTRAINT STRAPS AT 1200 CRS. PAR.L TO JOISTS & 12.5m/m FOIL BACKED PLASTER BOARD
TALE TEMPCHEK OVER VERTICAL STUD FRAME., FELT & BATTEN. TILE HANG.

150 HIGH LEAD FLASHING. INTO MORTAR & CAVITY TRAY AT WALL ABUTMENT.


NEW WALL CONSTRUCTION.
BRICK OUTER LEAF TO MATCH EXISTING 75m/m CAVITY WITH FULL FILL ROCKWOOL. 100m/m 'TURBO' BLOCK INNER LEAF WITH PLASTER FINISH TO GIVE 0.45 W/m²°C. CAVITIES CLOSED AT EAVES & REVEALS WITH DAMPCORE OR THERMOBATE TO FRAMES & CILLS, LINTELS CATNIC 'COUGAR' WALL TIES AT 450 VERT. & 900 HORIZ. CRS. WALLS BELOW GROUND CONCRETE BLOCK WITH LEAN MIX FILL TO CAVITIES OVER 600 x 300 CONT. STRIP FOUNDATION TAKEN DOWN TO SOLID STRATA OR INVERT OF SEWER WITH 50m/m CAP ALL ROUND & RODENT SCREEN.

FLOOR CONSTRICTION.
38m/m SCREED OVER 150m/m CONCRETE SLAB. 500g VAPOUR SCREEN, 50m/m POLYSTYRENE. TO GIVE 0.45 W/m²°C, 1200g DAMP PROOF MEMBRANE, 12m/m SAND BLINDING & 150m/m SELECTED HARDCORE.

PLUMBING SERVICES.
HANDBASIN & SHOWER TO HAVE 75m/m SEAL TRAPS & 38 x 50ø UPVC. WASTES. TOILET 100ø CONNECT TO EXISTING 100ø STUB STACK (UNDER STAIRS).
VENTILATION BY VENT-AXIA TYPE FAN GIVING 3 AIR CHANGES PER HOOR AT 15 LITRES PER SEC. CONNECTED TO LIGHT SWITCH TO GIVE 15MIN. OVERRUN. WINDOWS & DOOR TOUGHENED GLASS IN UPVC FRAME WITH TRICKLE VENTS & OPENERS.

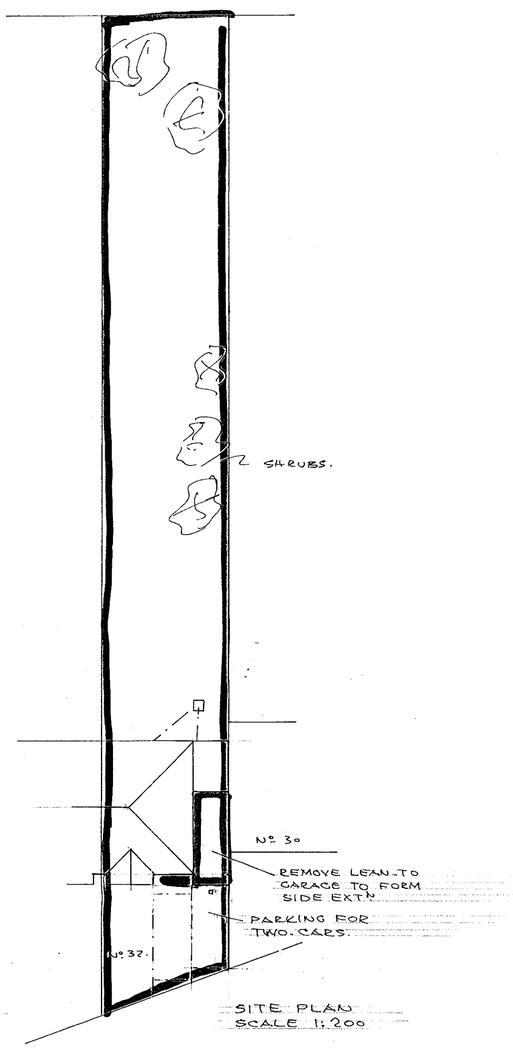

SITE PLAN
SCALE 1:200

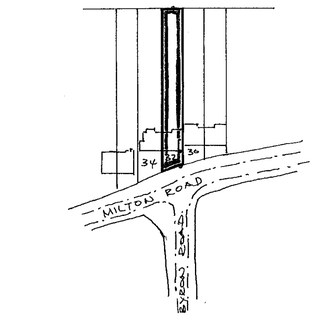

LOCATION PLAN
SCALE 1:1250


06.MAR2001 3305



DRAWN	P.H.W.	PETER H. WATKINS. 48 BROOMFIELD ROAD TILEHURST, READING, RG30 6AL. 0118 9423696.
DATE	14.2.2001	CLIENT. MR. & MRS. KALSI.
		TITLE SINGLE STOREY SIDE EXTN.
		LOCATION 32 MILTON ROAD, EARLEY.
SCALE 1:50, 1:100, 1:200, 1:1250		DRAWING Nº PW 21029.




NEW & EXISTING FRONT ELEVATIONS

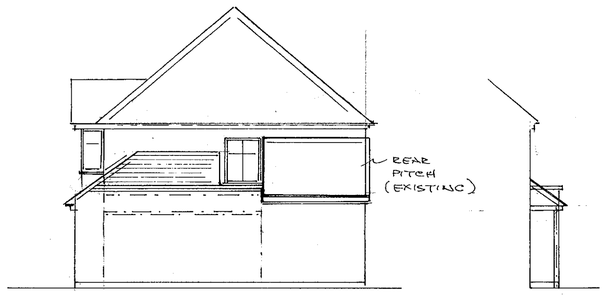


SIDE ELEVATION (EXISTING CHAIN DOT).

PART SIDE

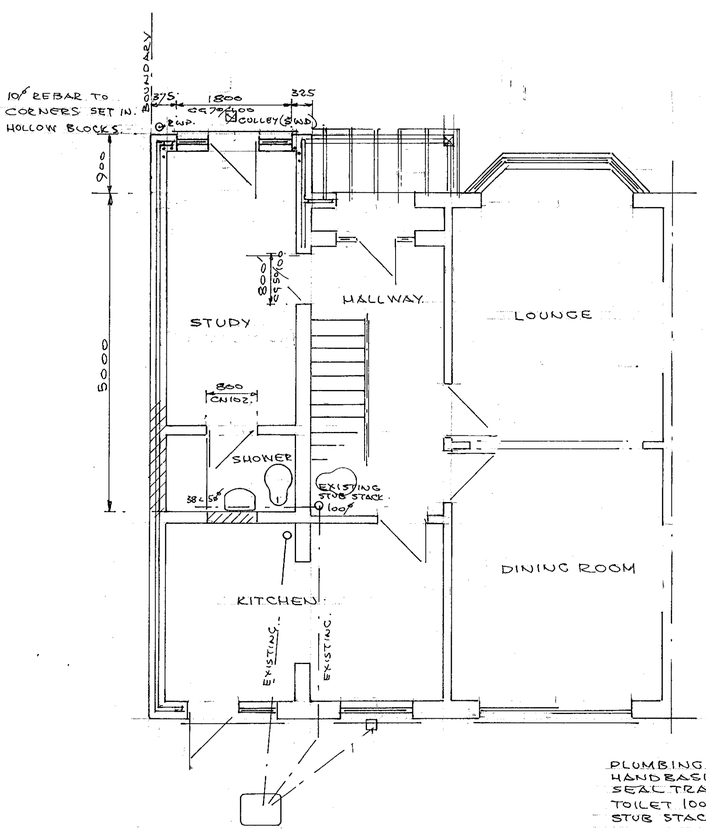

PITCHED ROOF . 35°. WARM.
PLAIN TILES TO MATCH EXISTING OVER 38 x 25 BATTENS & ROOF FELT, 59mm THK CELOTEX SARKING. WITH STOP BATTENS, COUNTER LAID BATTENS & ALUM^N TAPE TO JOINTS. ALL AS TO THE CELOTEX INSTALLATION GUIDE TO GIVE 0.25 W/m²°C 'U' VALUE. RAFTERS & JOISTS. 100 x 50 SC4 AT 400 CRS WITH RESTRAINT STRAPS AT 1200 CRS. PAR^L TO JOISTS

DRESSED LEAD BOX GUTTER MIN. 1:40 SLOPE, TAKEN UNDER COPING STONES & ROOF FELT. 100 SQ. TO 68ø UPVC R.W.P. & EXISTING S.W. DRAIN

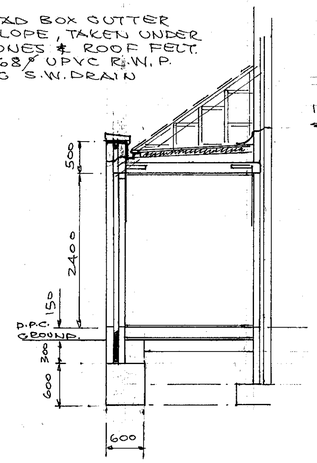

FLAT ROOF CONSTRUCTION - WARM.
TYPE 5U BASE & 5B CAP SHEET, MINERAL FELT OVER CELOTEX TEMPCHEK TD 2000 DECK WITH 55mm BONDED PLY OVER 49mm THICK CELOTEX DOUBLE 'B' TO GIVE 0.35 W/m²°C. 1:40 SLOPE FIRRINGS. MIN 50 AT TAPER. & 125 x 50 SC4 JOISTS AT 400 CRS. WITH 1000 x 30 x 5 RESTRAINT STRAPS AT 1200 CRS. PAR^L TO JOISTS & 12.5mm FOIL BACKED PLASTER BOARD
TAKE TEMPCHEK OVER VERTICAL STUD FRAME. FELT & BATTEN. TILE HANG.


150 HIGH LEAD FLASHING. INTO MORTAR & CAVITY TRAY AT WALL ABUTMENT.

NEW WALL CONSTRUCTION.
BRICK OUTER LEAF TO MATCH EXISTING 75mm CAVITY WITH FULL FILL ROCKWOOL. 100mm 'TURBO' BLOCK INNER LEAF WITH PLASTER FINISH TO GIVE 0.45 W/m²°C. CAVITIES CLOSED AT EAVES & REVEALS WITH DAMPCORE OR THERMOBATE TO FRAMES & CILLS. UNTELS CATNIC 'COUGAR' WALL TIES AT 450 VERT. & 900 HORIZ. CRS. WALLS BELOW GROUND CONCRETE BLOCK WITH LEAN MIX FILL TO CAVITIES OVER 600 x 300 CONT. STRIP FOUNDATION TAKEN DOWN TO SOLID STRATA OR INVERT OF SEWER WITH 50mm CAP ALL ROUND & RODENT SCREEN.


FLOOR CONSTRUCTION.
38mm SCREED OVER 150mm CONCRETE SLAB. 500g VAPOUR SCREEN, 50mm POLYSTYRENE. TO GIVE 0.45 W/m²°C, 1200g DAMP PROOF MEMBRANE, 12mm SAND BLINDING & 150mm SELECTED HARDCORE.

PLUMBING SERVICES.
HANDBASIN & SHOWER TO HAVE 75mm SEAL TRAPS & 38 x 50ø UPVC. WASTES. TOILET 100ø CONNECT TO EXISTING 100ø STUB STACK (UNDER STAIRS).


VENTILATION BY VENT-AXIA TYPE FAN GIVING 3 AIR CHANGES PER HOOR AT 15 LITRES PER SEC. CONNECTED TO LIGHT SWITCH TO GIVE 15MIN. OVERRUN. WINDOWS & DOOR TOUGHENED GLASS IN UPVC FRAME WITH TRICKLE VENTS & OPENERS.

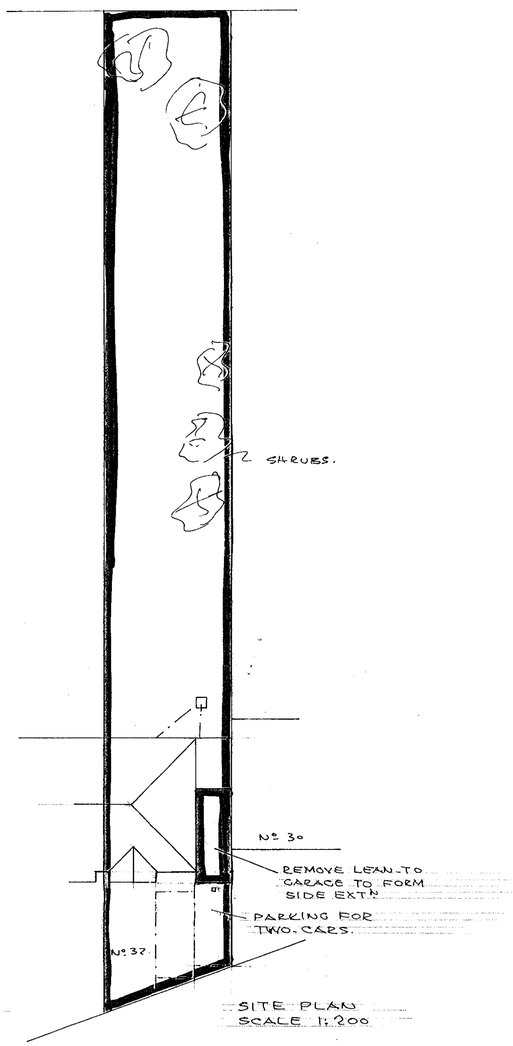

SITE PLAN
SCALE 1:200

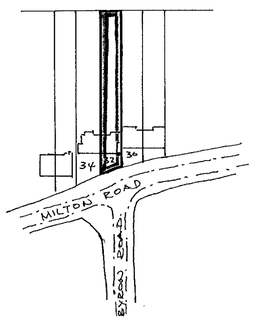

LOCATION PLAN
SCALE 1:1250.

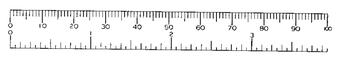

APPROVED

DRAWN	P.H.W.	PETER H. WATKINS. 48 BROOMFIELD ROAD TILEHURST, READING, RG30 6AL. 0118 9423696.
DATE	14.2.2001	CLIENT. MR. & MRS. KALSI.
		TITLE. SINGLE STOREY SIDE EXT^N.
		LOCATION 32 MILTON ROAD, EARLEY.
SCALE. 1:50, 1:100, 1:200, 1:1250.		DRAWING No. PW 21029.

UG MANZOOR 5505

29/10/01