




FRONT ELEVATION

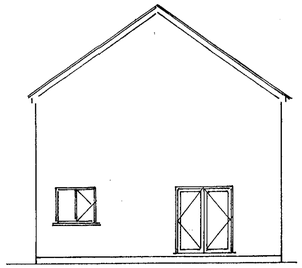


SIDE ELEVATION

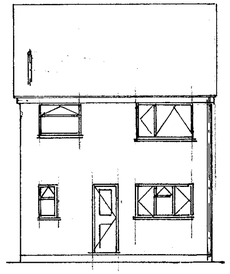


REAR ELEVATION

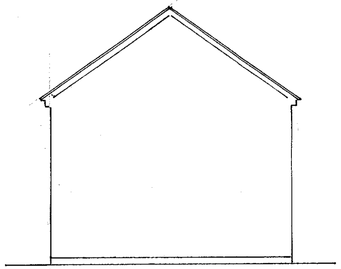


SIDE ELEVATION

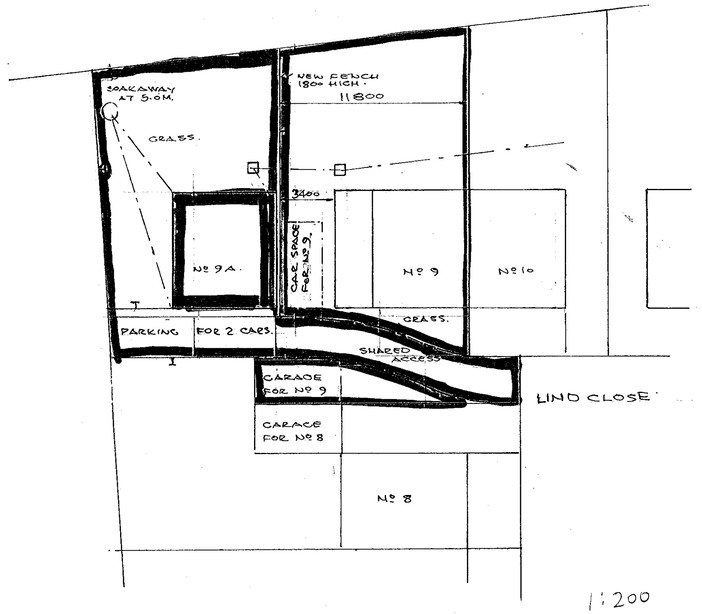


1:200

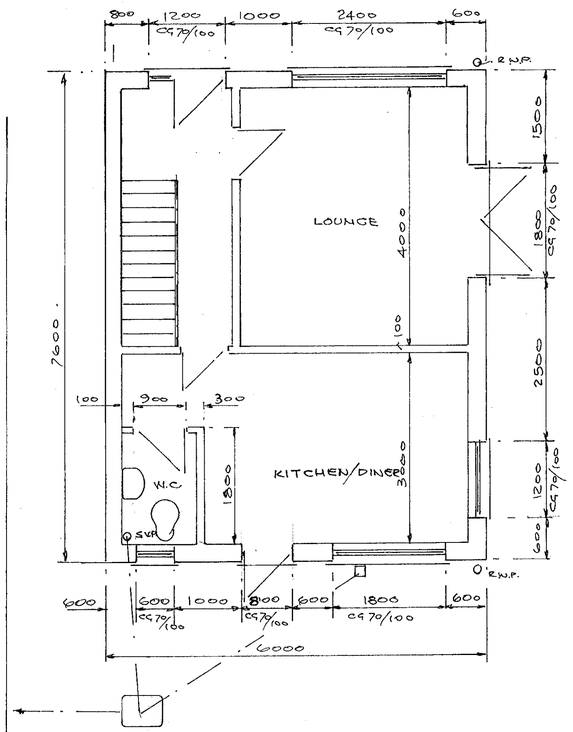

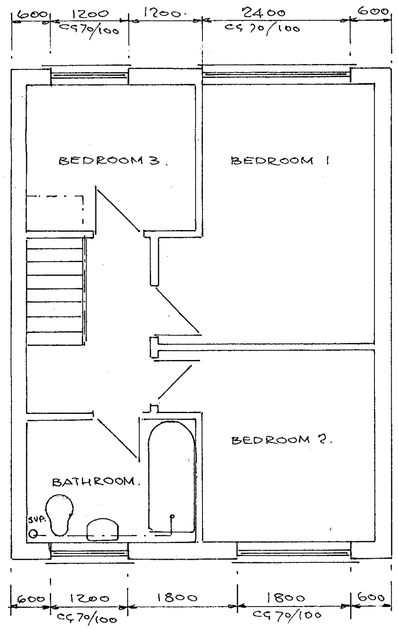


REFUSED


DRAWN	P.H.W.	PETER H. WATKINS. 48 BROOMFIELD ROAD. TILEHURST. READING. RG30 6AL 01189423696.
DATE	19.1.2001	CLIENT. MR. & MRS. MILLS. 07884187783. 01189
		TITLE PROPOSED 3 BEDROOM DETACHED HOUSE.
		LOCATION 9 LIND CLOSE, EARLEY.
SCALE 1:50, 1:100, 1:200		DRAWING No. PW 21014.

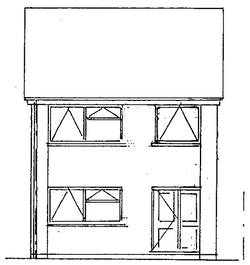


FRONT ELEVATION

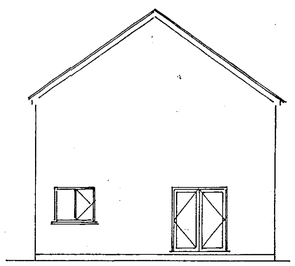


SIDE ELEVATION

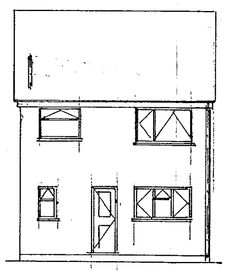



REAR ELEVATION

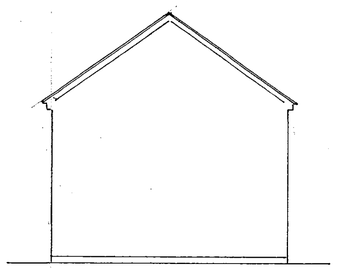

SIDE ELEVATION

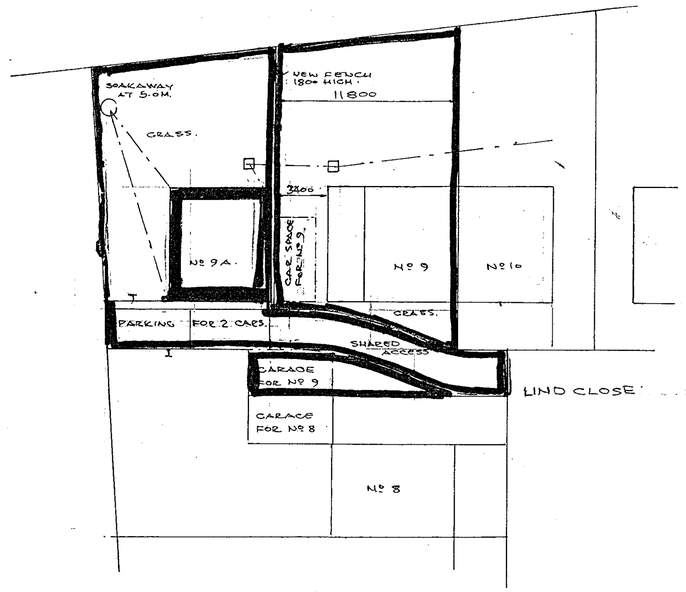

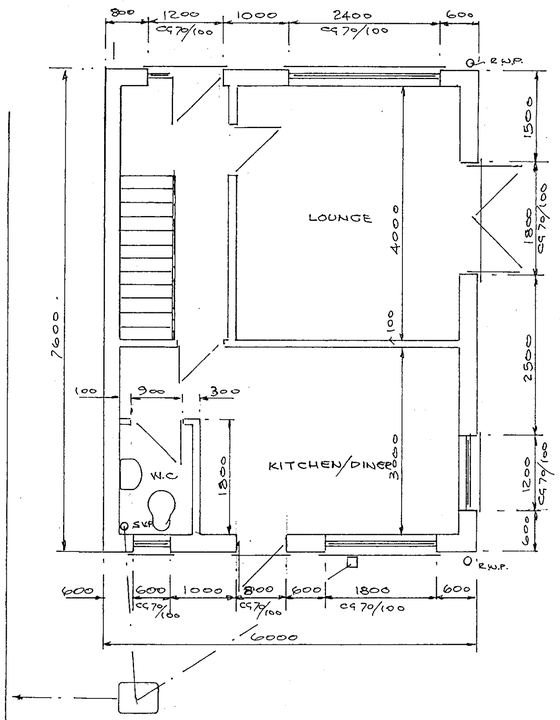

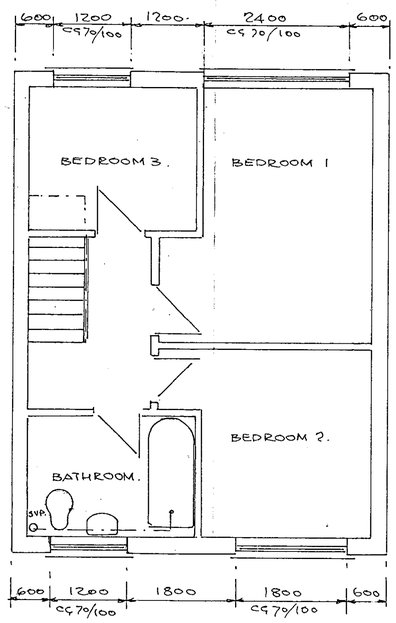

06 MAR 2001

PART 1 REGISTER

REFUSED

DRAWN	P.H.W.	PETER H. WATKINS. 48 BROOMFIELD ROAD. TILEHURST. READING. RG30 6AL 01189423696.
DATE	19.1.2001	CLIENT: MR. & MRS. MILLS. 07884187783. 01189
		TITLE PROPOSED 3 BEDROOM DETACHED HOUSE.
		LOCATION 9 LIND CLOSE, EARLEY.
SCALE 1:50, 1:100, 1:200		DRAWING No. PW 21014.