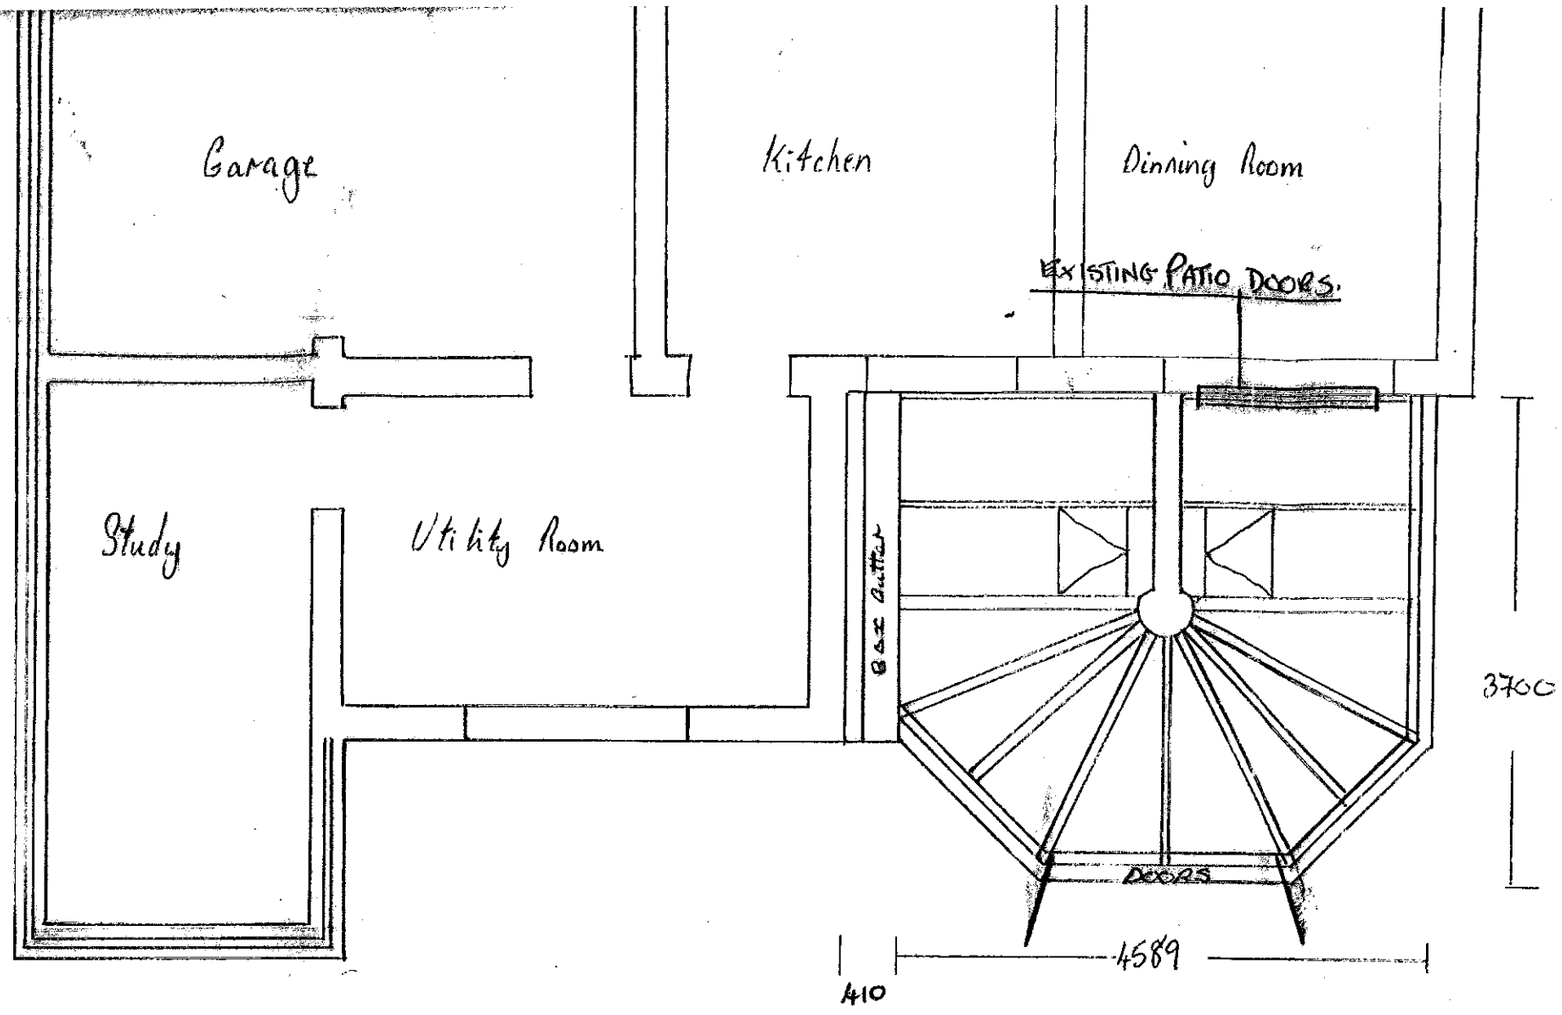


Plan.

Proposed Conservatory to Rear of.

11 Payley Drive
Wokingham
Berkshire


Spec.

① UPVC Conservatory Woodgrain Ext White Inside System 10 profile.
② Ultraframe. Roof. With 2no Roof Vents
③ Wall Frames to be toughend K Glass Argon filled
④ Roof Glazing to be toughened Clear. Argon filled

16. JAN. 2001 * 3187

APPROVED

Scale 1-50

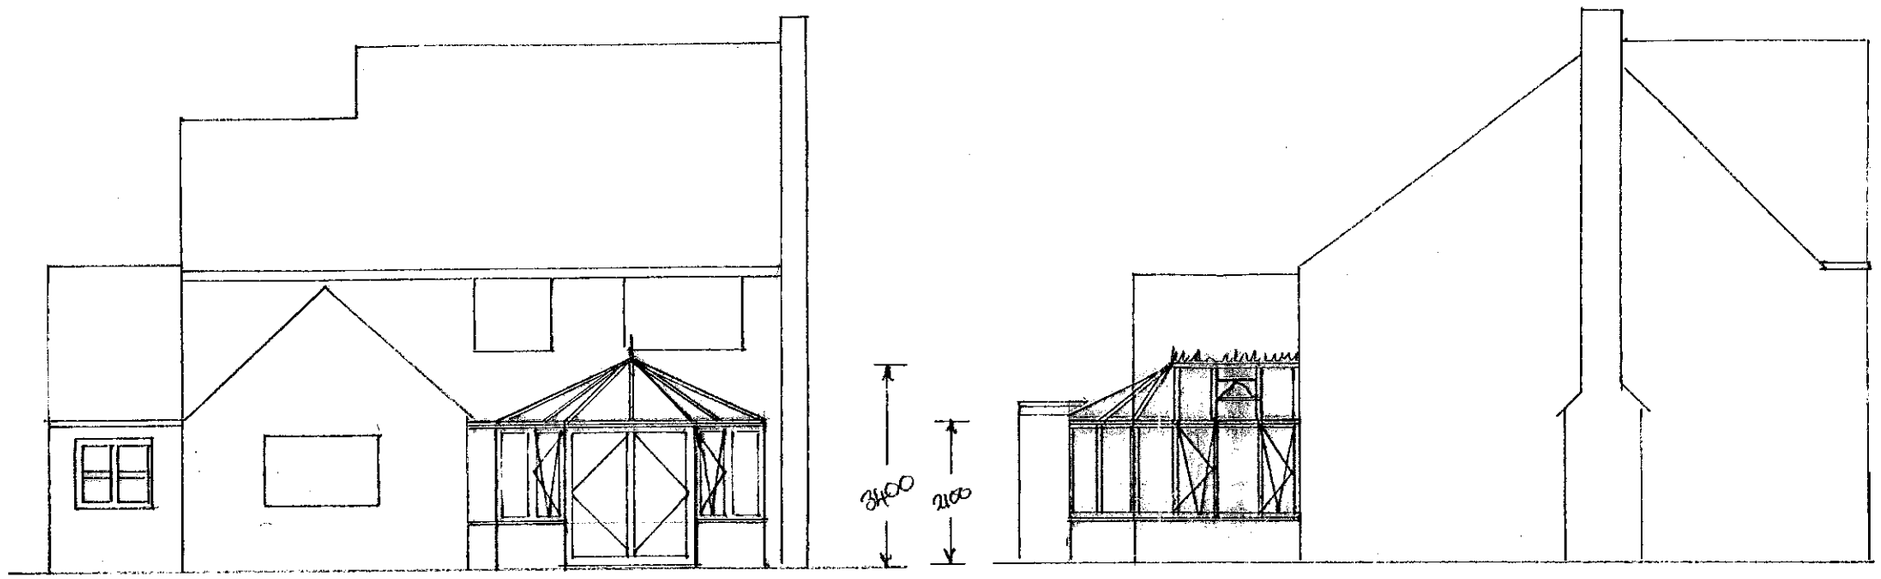

16. JAN. 2001 * 3187

South Elevation

East Elevation

Proposed Conservatory to Rear of
11 Bayley Drive
Wokingham
Berkshire.

APPROVED

Scale 1:100

