Elevations of Proposed Garage at Cheretons Sandhurst

R/178/60

Tingalo Grooms Dead Throughout with Scale 1" to 1/10

This Plan is approved subject to strict co[illegible] the Building bye-Laws in force in the Wokingham Rural District.

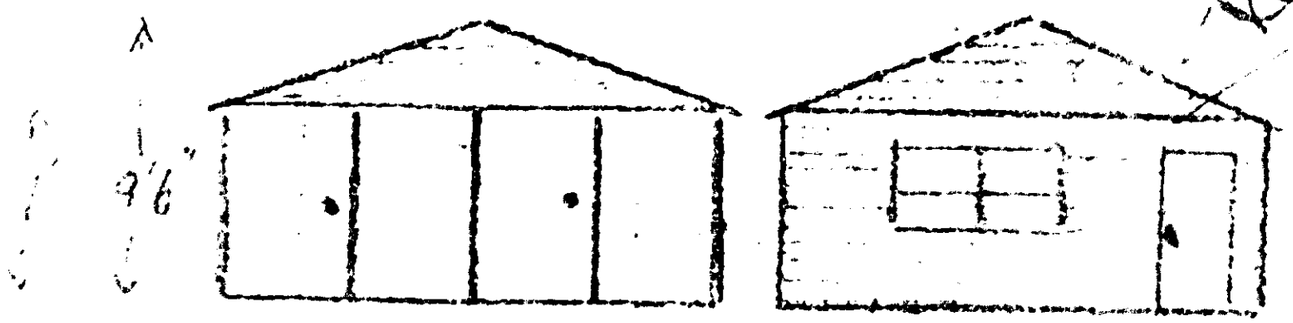

FRONT REAR

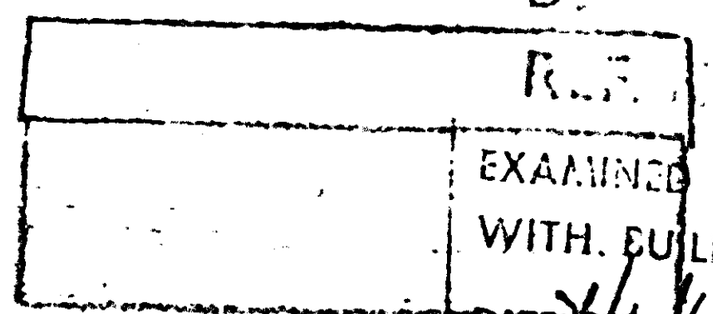

SIDES

D.

R.F. No.

EXAMINED FOR COMPL
WITH. BUILDING BYELA
DATE 26/10/60 INITIALS.

Plan for proposed Garage.

R/178/60

N

Scale 40ft to 1 inch.

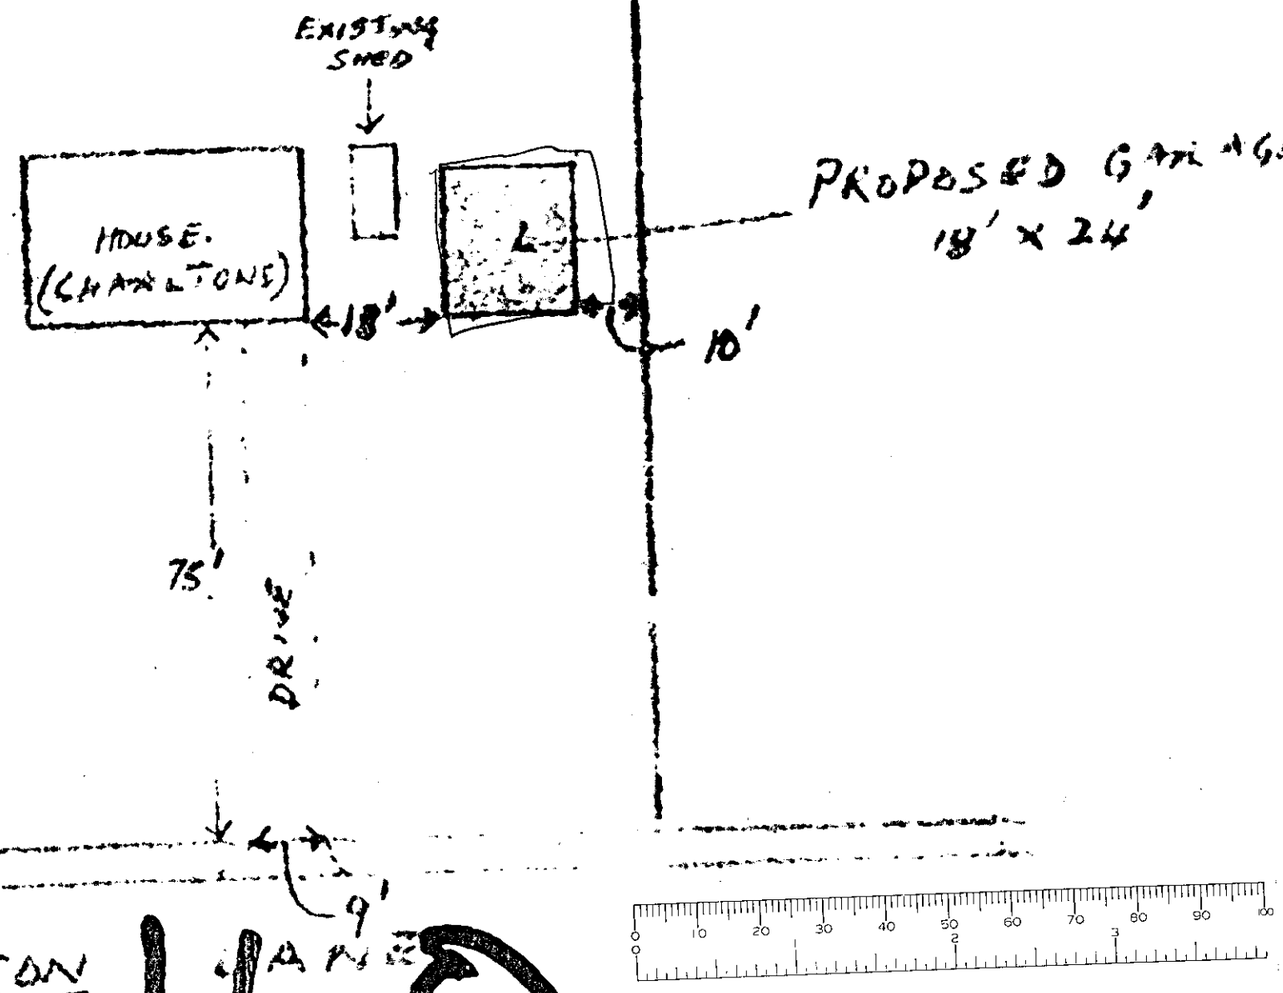

R/178/60

PD/5191/61



FRONT ELEVATION

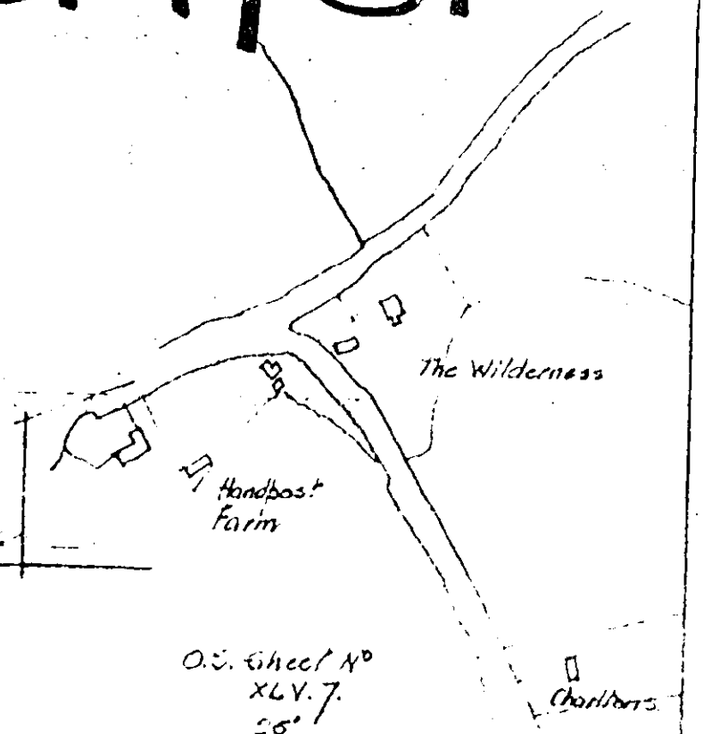

O.S. Sheet No
XLV. 7.
SE.

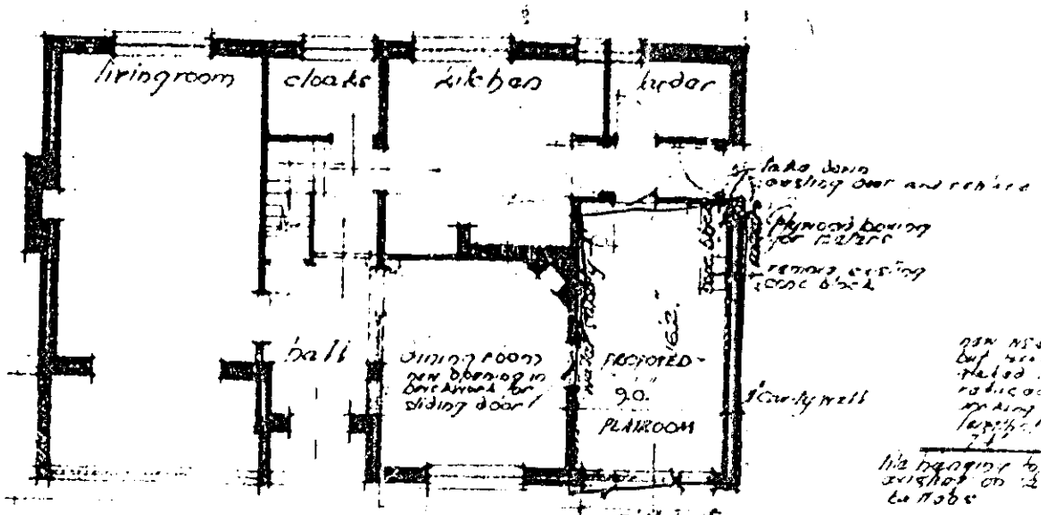

GROUND FLOOR PLAN

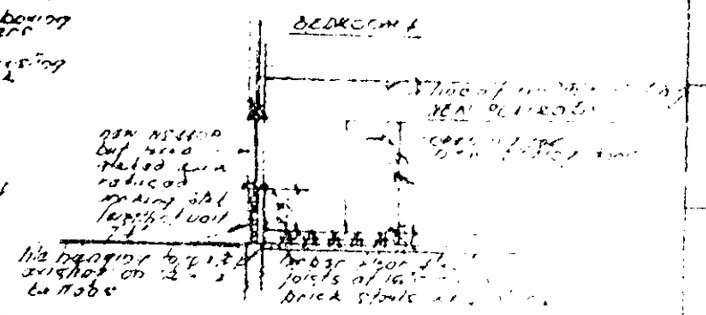

This plan is approved subject to strict [illegible] the Building bye-laws in force in the Wokingham Rural District.

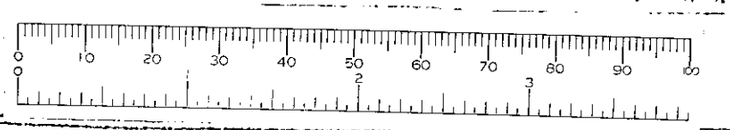

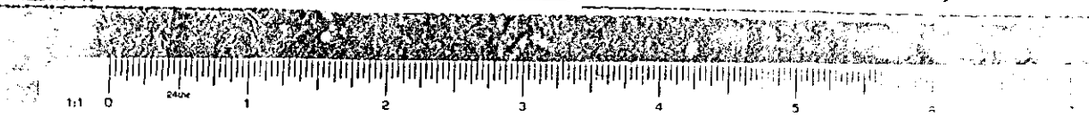

NOTES

PD/5191/61

[illegible] RDC
DEPOSITED PLAN
REF No.
EXAMINED FOR COMPLIANCE WITH BUILDING BYELAWS
DATE 24/8/61 INITIALS

17 OCT 1968

R/391/68



SOUTH ELEVATION

NORTH



WEST

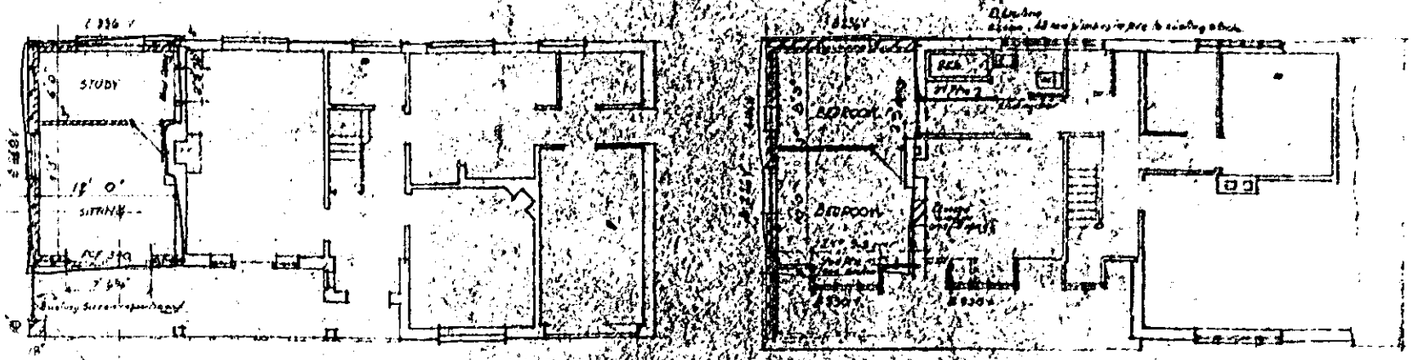

GROUND FLOOR PLAN

FIRST FLOOR PLAN

R/391/68

C H A R L T O N S

PROPOSED ADDITIONS for Dr C.A. MARTIN · SWALLOWFIELD · BERK

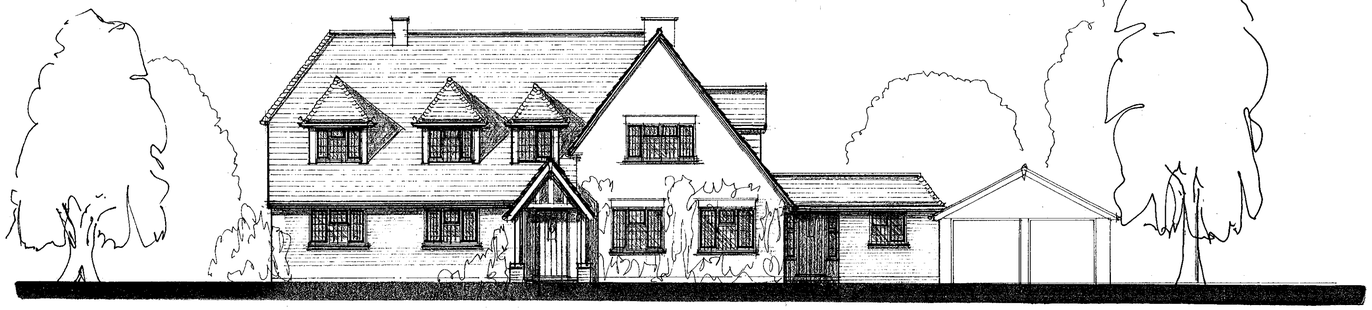

SOUTH ELEVATION

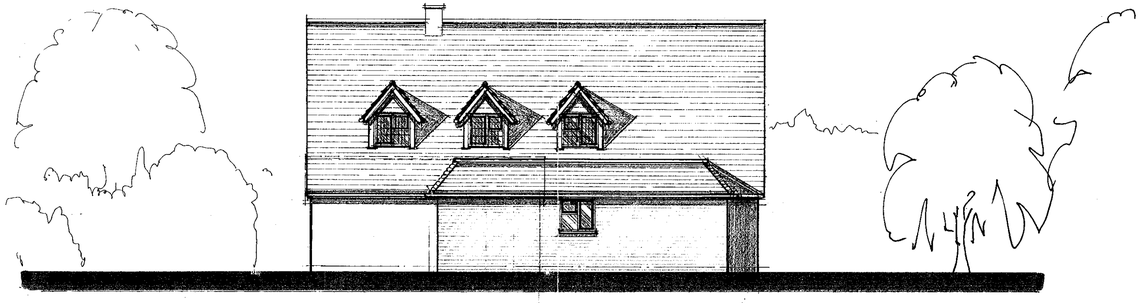

EAST ELEVATION



WEST ELEVATION

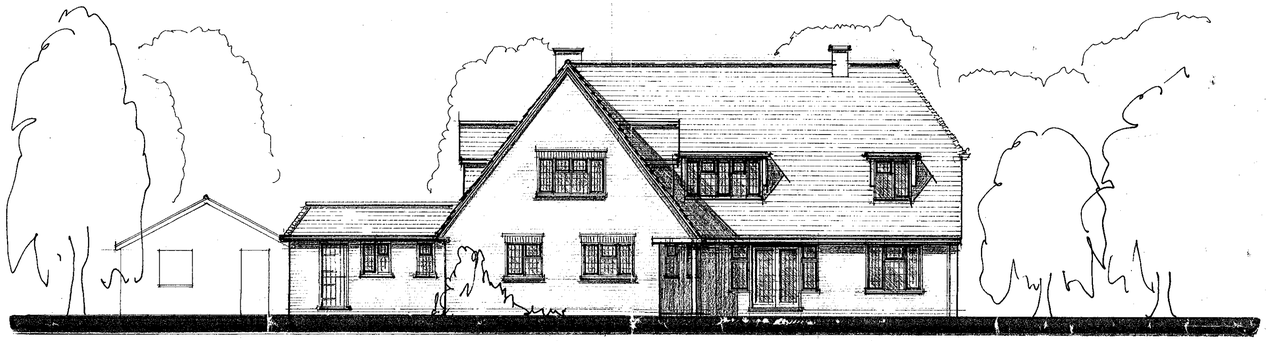

NORTH ELEVATION

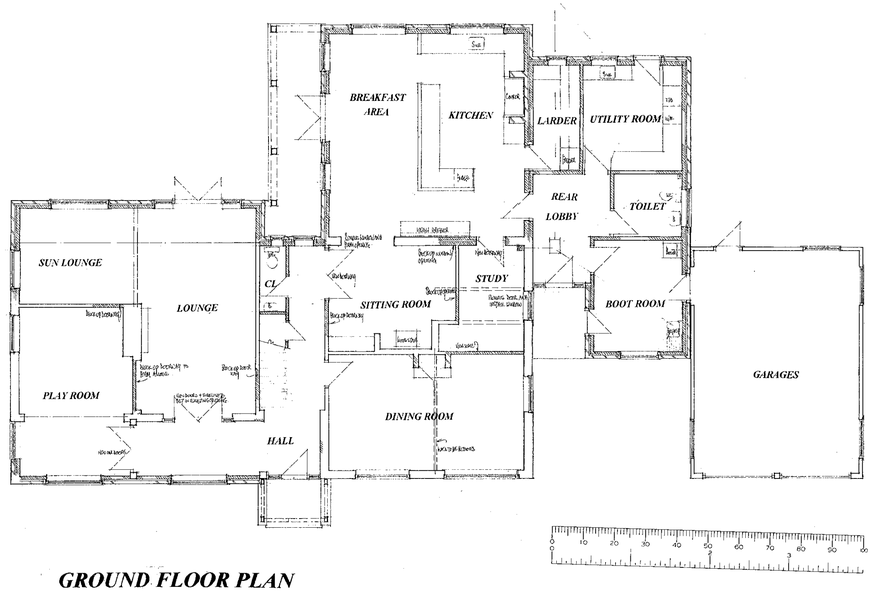

GROUND FLOOR PLAN

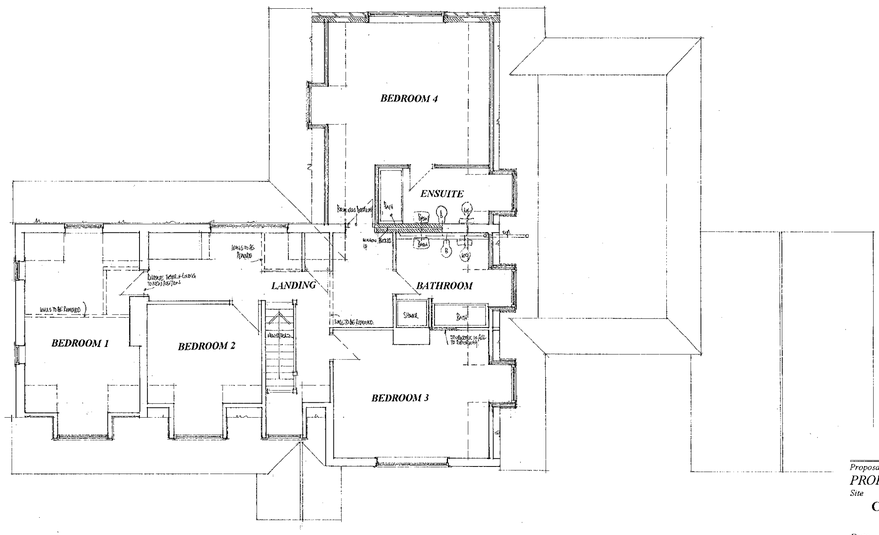

FIRST FLOOR PLAN

15 JAN 2001 * 3189

Proposal
PROPOSED EXTENSIONS

Drawing
PLANNING PROPOSALS

Site
CHARLTONS, CHARLTON LANE, SWALLOWFIELD, BERKSHIRE.

Date ***December 00*** *Scale* ***1:100*** *Drawing No* ***D 547-04***

COLIN DAWSON & ASSOCIATES
Architectural Design & Building Surveying.
MALVERN HOUSE
1 MALVERN WAY
TWYFORD
READING BERKSHIRE RG10 9PY
Tel: **(0118) 9343322** *Fax:* **(0118) 9343322**

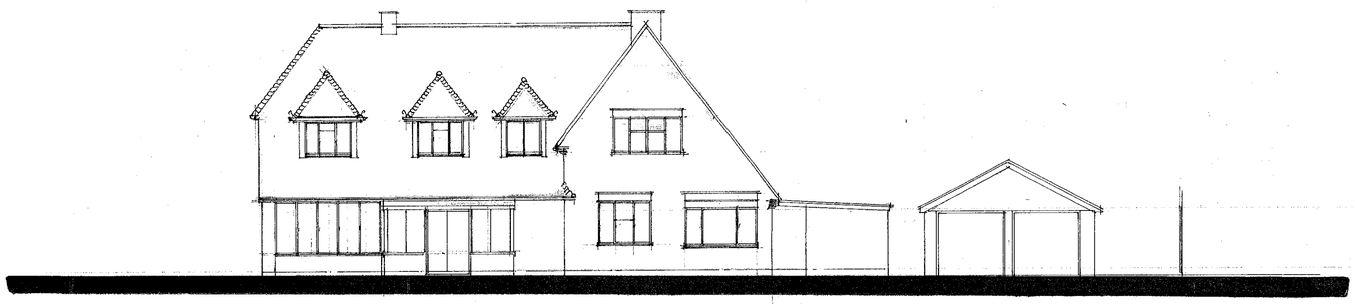

SOUTH ELEVATION

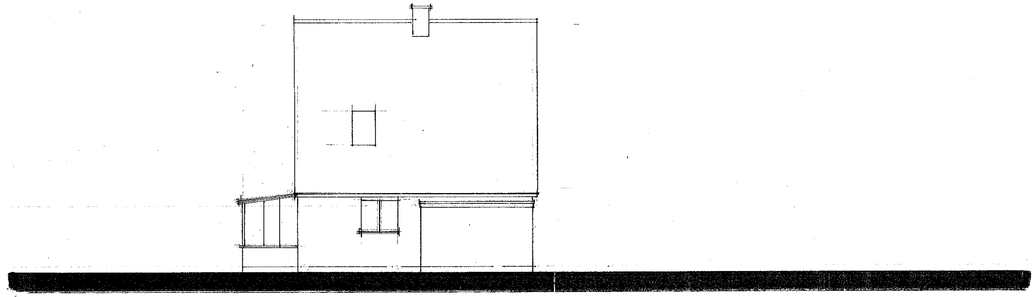

EAST ELEVATION

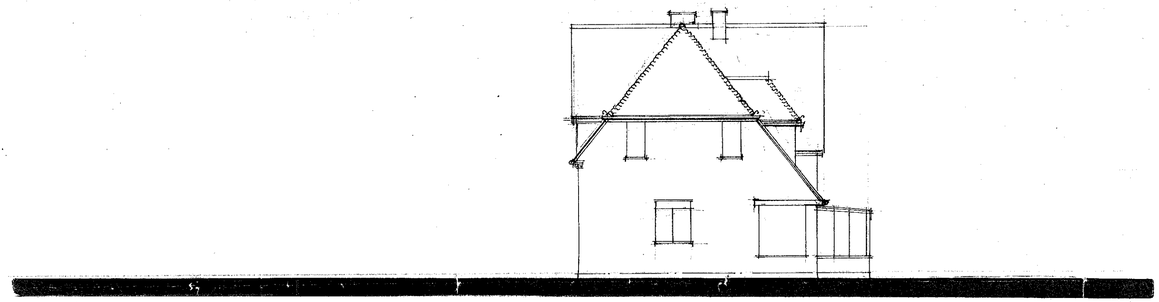

WEST ELEVATION

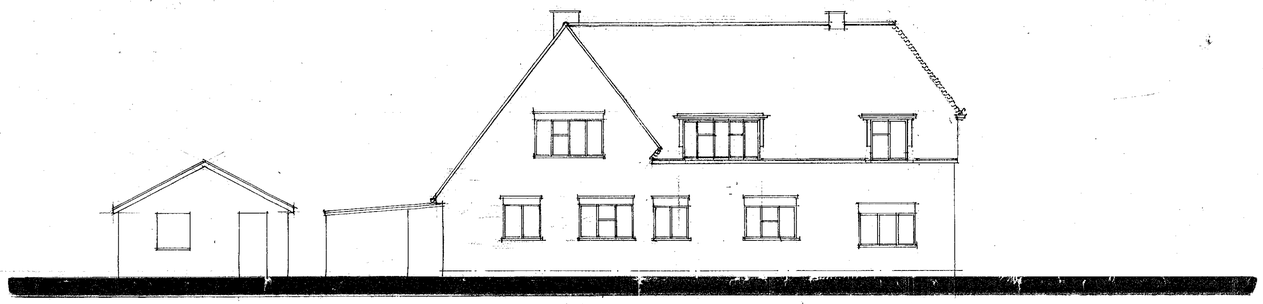

NORTH ELEVATION

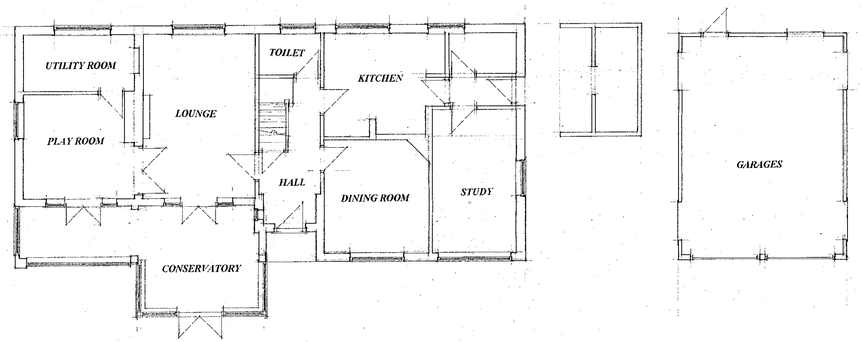

GROUND FLOOR PLAN

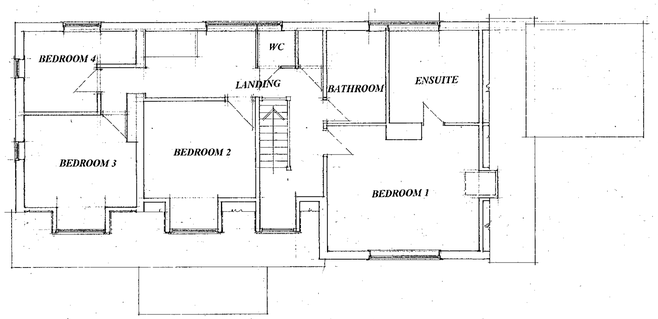

FIRST FLOOR PLAN

15 JAN 2001 3189

Proposal
PROPOSED EXTENSIONS

Drawing
PLANS AS EXISTING

Site
CHARLTONS, CHARLTON LANE, SWALLOWFIELD, BERKSHIRE.

Date ***December 00*** *Scale* ***1:100*** *Drawing No* ***D 547-02***

COLIN DAWSON & ASSOCIATES
Architectural Design & Building Surveying.
MALVERN HOUSE
1 MALVERN WAY
TWYFORD
READING. BERKSHIRE. RG10 9PY
Tel: **(0118) 9343322** *Fax:* **(0118) 9343322**

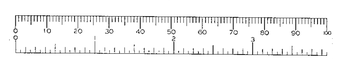

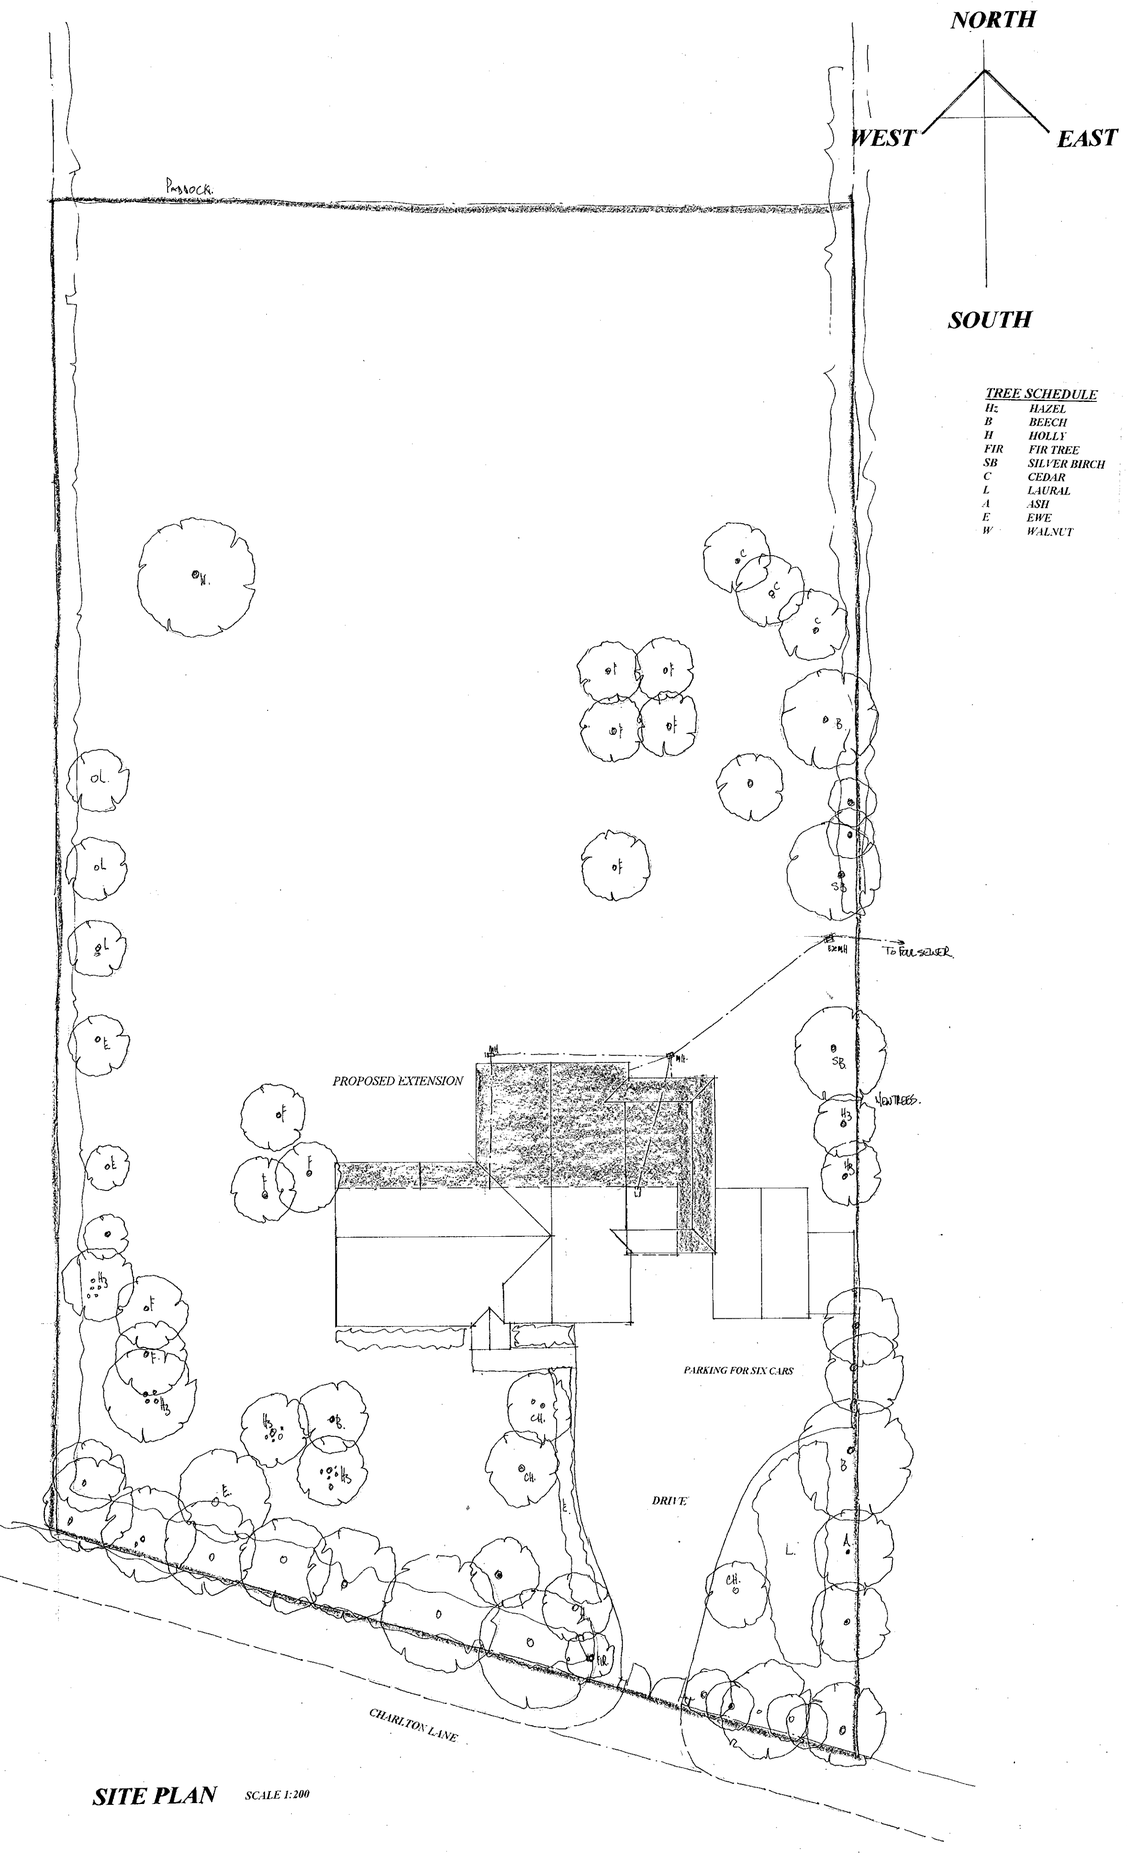

SITE PLAN *SCALE 1:200*

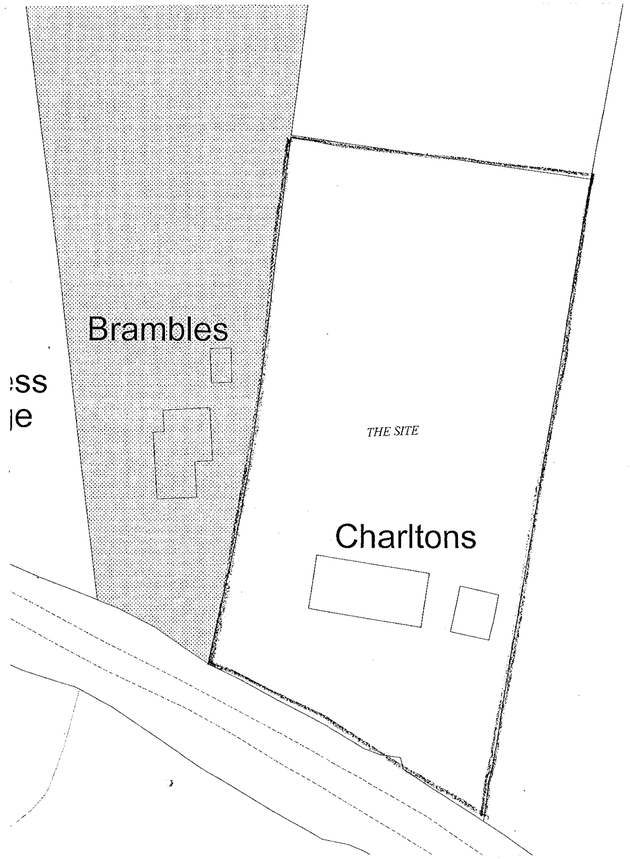

SITE PLAN *scale 1:500*

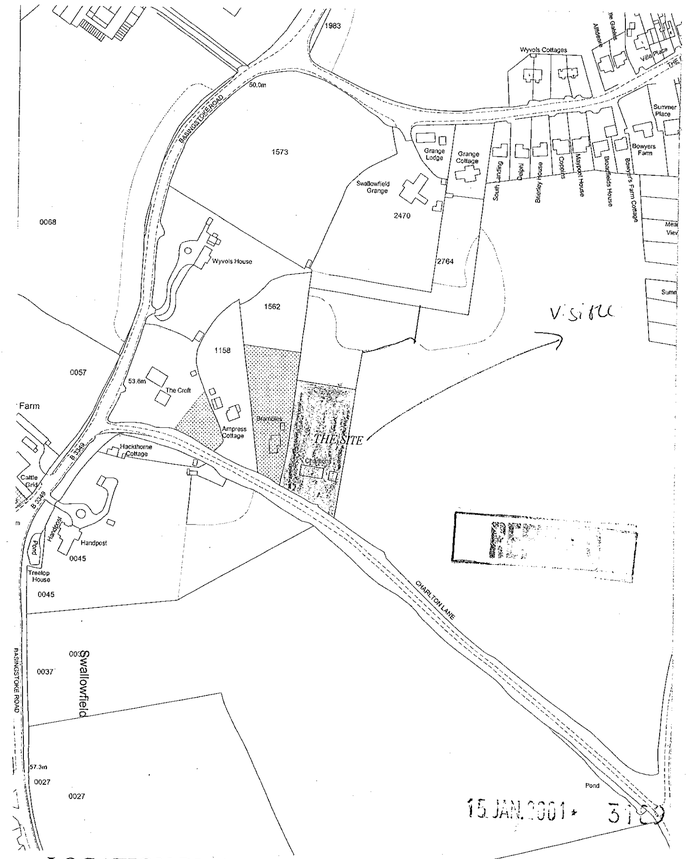

LOCATION PLAN *scale 1:2500*



Proposal
PROPOSED EXTENSIONS

Drawing
SITE & LOCATION PLANS

Site
CHARLTONS, CHARLTON LANE, SWALLOWFIELD, BERKSHIRE.

Date ***December 00*** *Scale* ***1:200 &1:1250*** *Drawing No* ***D 547-03***

COLIN DAWSON & ASSOCIATES
Architectural Design & Building Surveying.
MALVERN HOUSE
1 MALVERN WAY
TWYFORD
READING BERKSHIRE RG10 9PY
Tel: **(0118) 9343322** *Fax:* **(0118) 9343322**