
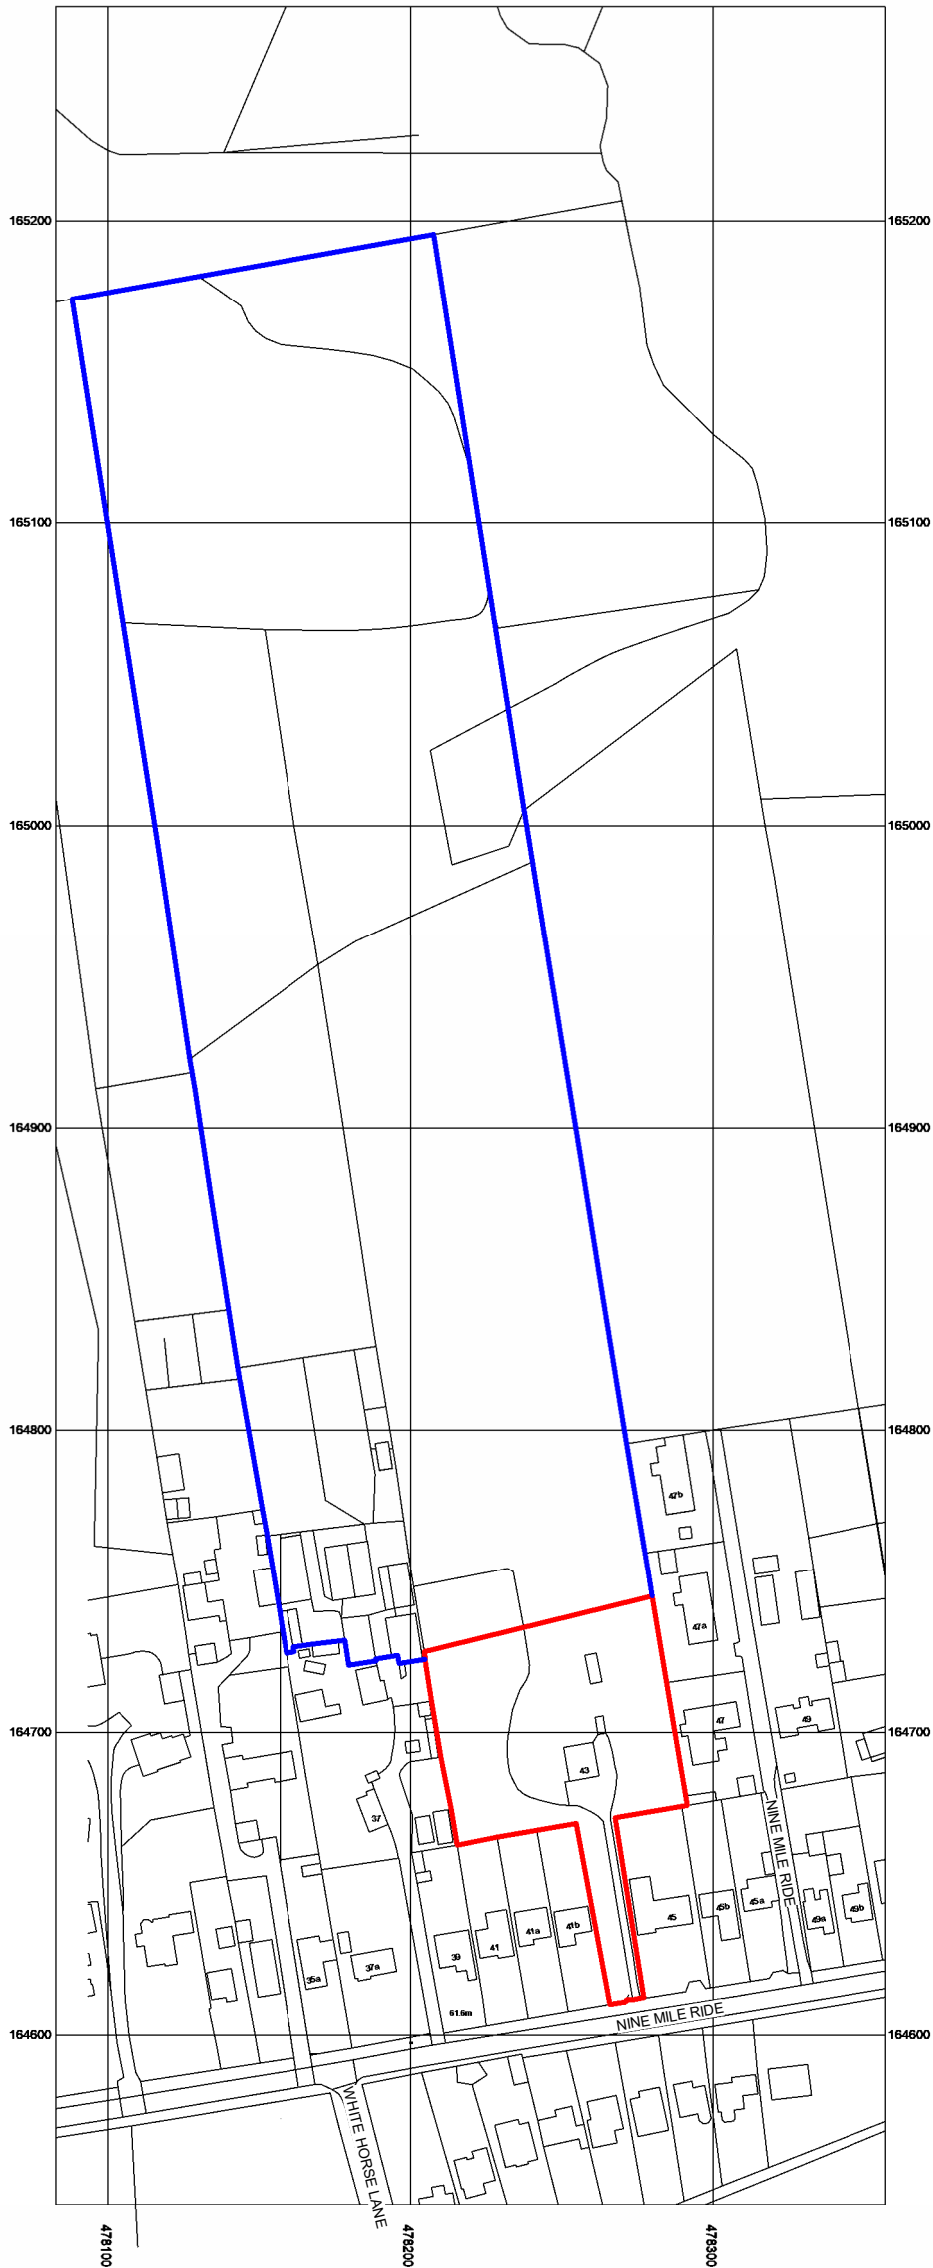


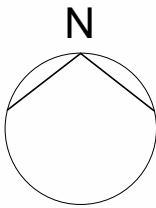

© Crown Copyright and database rights 2024 OS 100047474

SITE - LOCATION PLAN

1 : 2500

GENERAL NOTES

All drawings and written material appearing here, constitute original and unpublished work of the Architect and may not be duplicated, used or disclosed without written consent of the Architect.

Notes and material designations are typical for similar conditions unless otherwise indicated. All rights reserved.

* Denotes dimension to be verified on site with client and Architect.

APPLICATION BOUNDARY

OWNERSHIP BOUNDARY

508 DESIGN STUDIO

CLIENT

MR MELITA

PROJECT ADDRESS

43, NINE MILE RIDE

PROJECT NAME

SIDE, REAR AND FIRST EXTENSION

DRAWING NAME

SITE - LOCATION PLAN

SCALE

As indicated

DRAWING NUMBER

036-508-XX-XX-DR-A-0001

REV DATE

2024-1101

REVISION

P1