


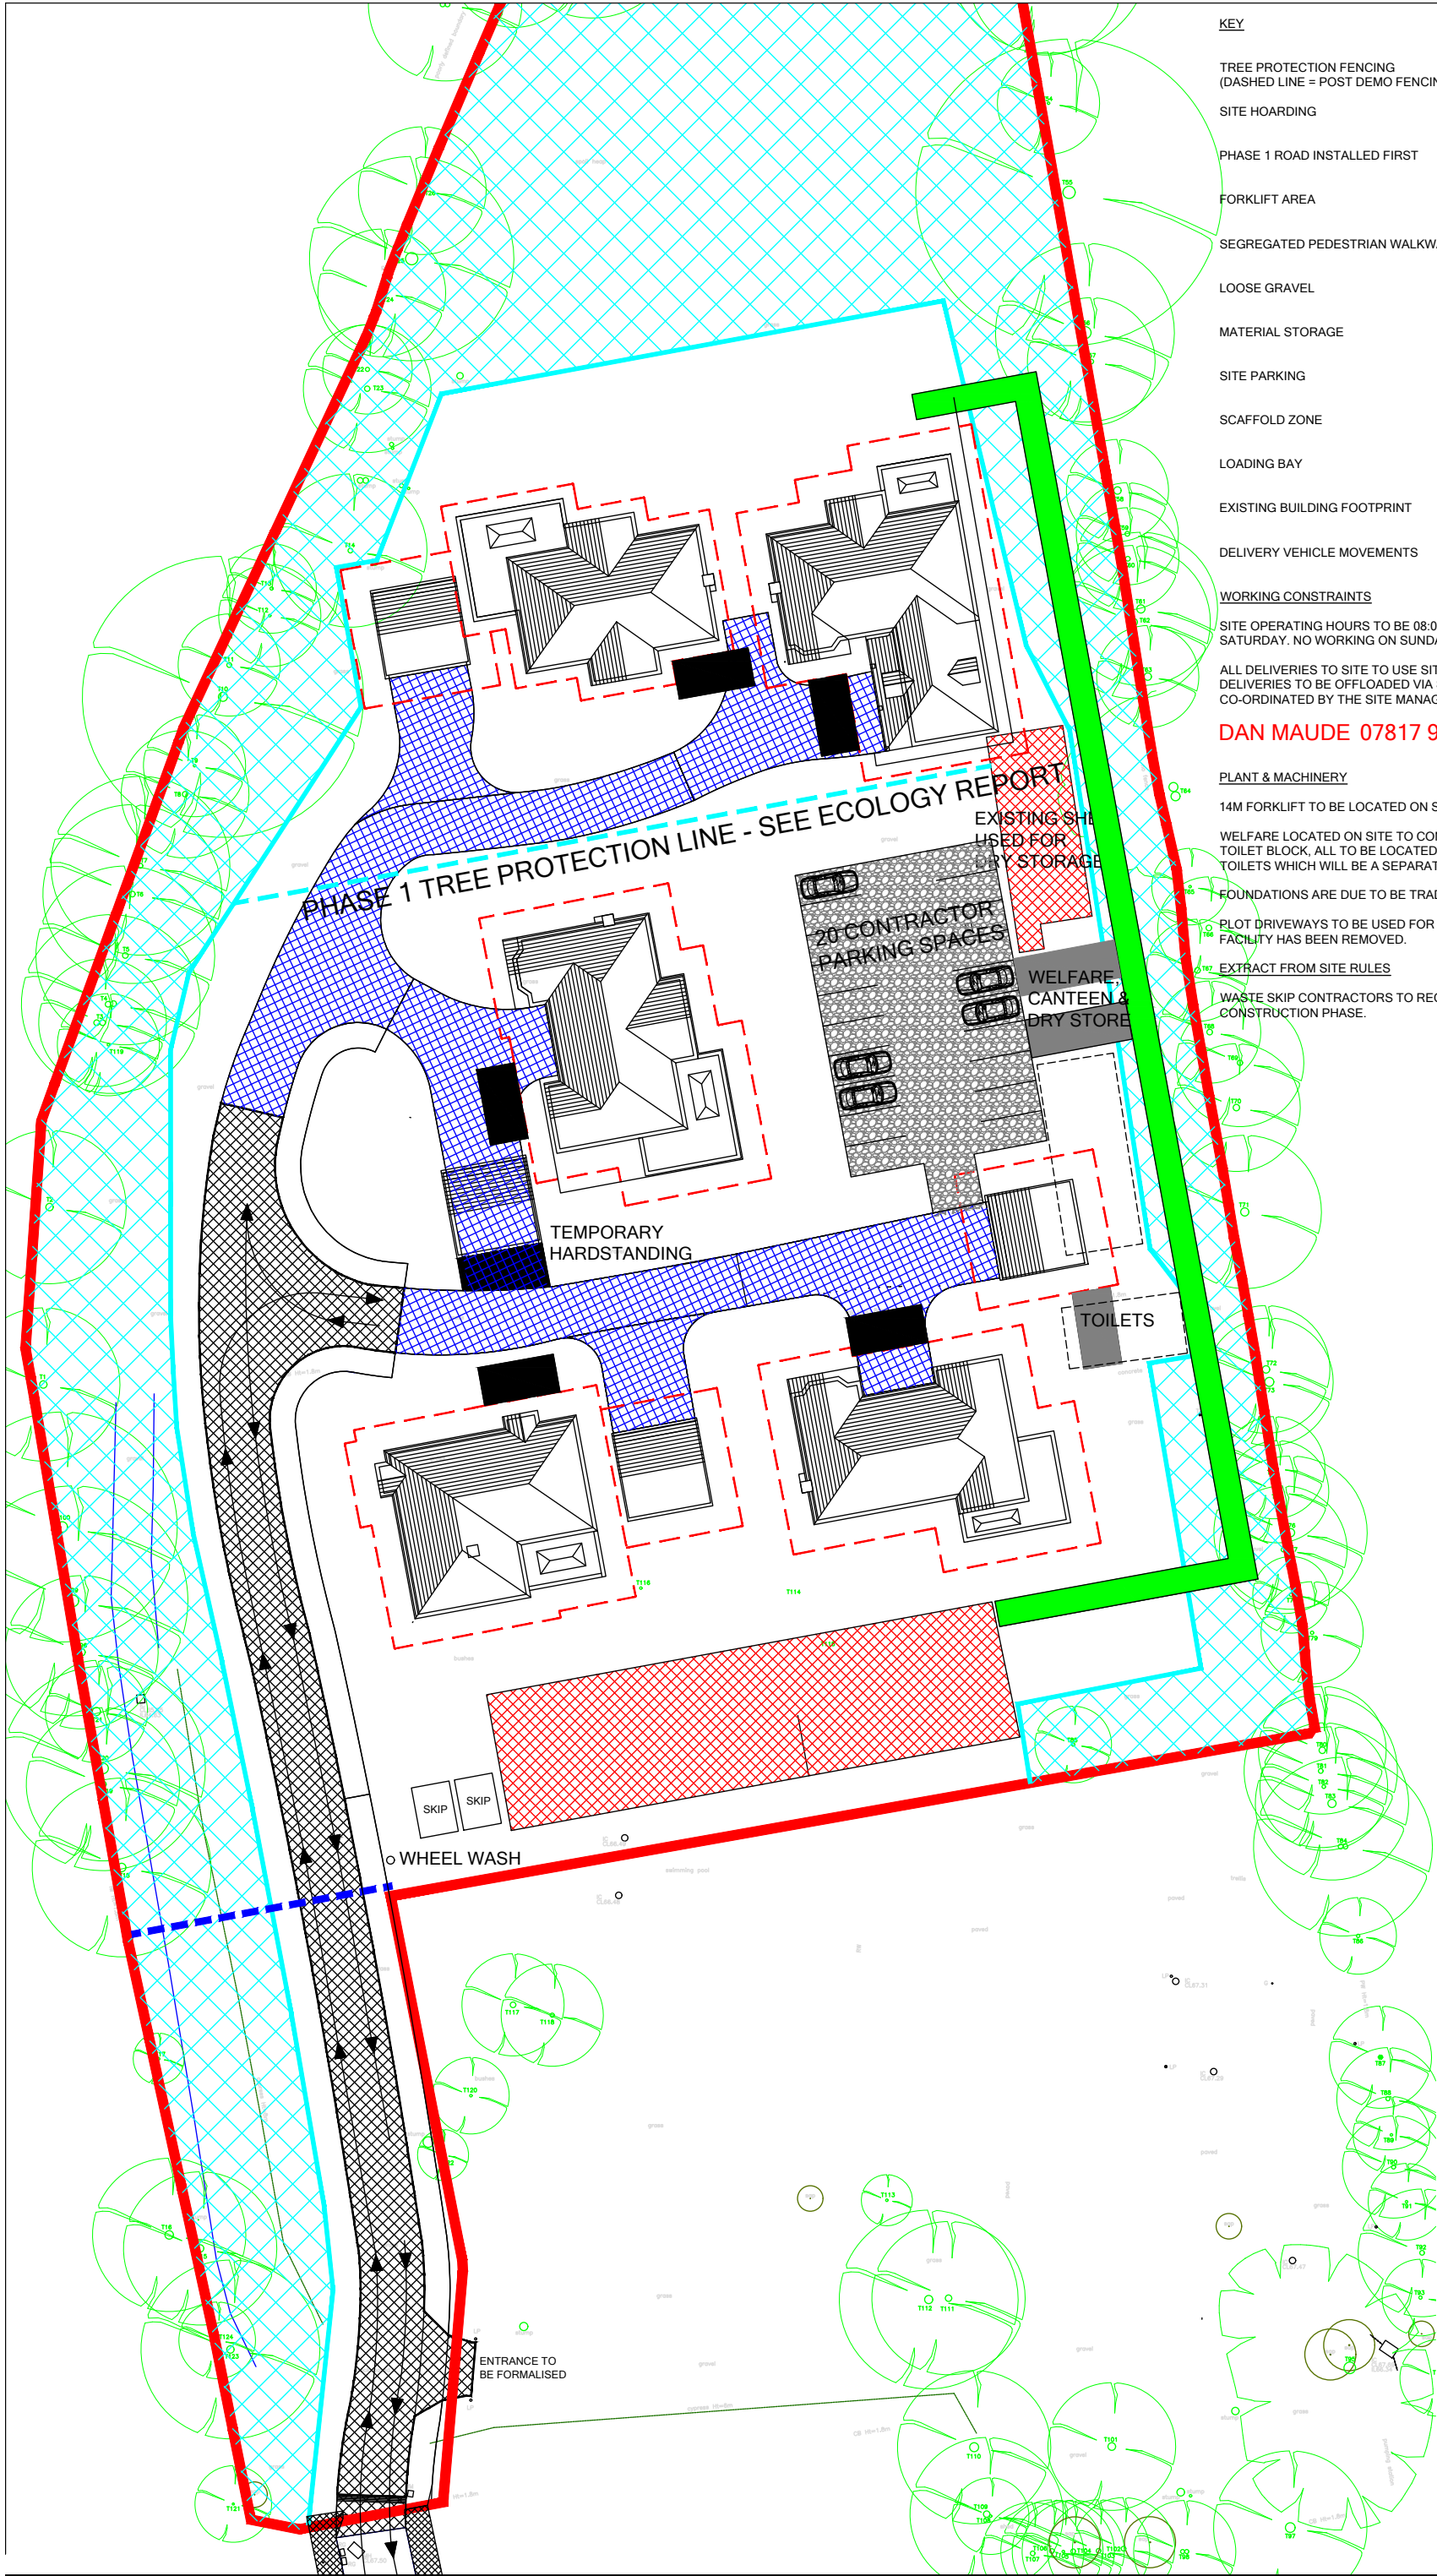

- KEY**
- TREE PROTECTION FENCING (DASHED LINE = POST DEMO FENCING)
 - SITE HOARDING
 - PHASE 1 ROAD INSTALLED FIRST
 - FORKLIFT AREA
 - SEGREGATED PEDESTRIAN WALKWAY
 - LOOSE GRAVEL
 - MATERIAL STORAGE
 - SITE PARKING
 - SCAFFOLD ZONE
 - LOADING BAY
 - EXISTING BUILDING FOOTPRINT
 - DELIVERY VEHICLE MOVEMENTS

WORKING CONSTRAINTS

SITE OPERATING HOURS TO BE 08:00am - 18:00pm MONDAY TO FRIDAY AND 8:00am - 13:00pm SATURDAY. NO WORKING ON SUNDAYS OR BANK HOLIDAYS.

ALL DELIVERIES TO SITE TO USE SITE ENTRANCE TURNING HEAD. DELIVERIES TO BE OFFLOADED VIA SITE FORKLIFT. ALL DELIVERIES TO BE CO-ORDINATED BY THE SITE MANAGER AS FOLLOWS:

DAN MAUDE 07817 924304

PLANT & MACHINERY

14M FORKLIFT TO BE LOCATED ON SITE THROUGHOUT BUILD UNTIL SCAFFOLD DROPPED.

WELFARE LOCATED ON SITE TO CONSIST OF SITE OFFICE, CANTEN, DRYING AREA AND TOILET BLOCK, ALL TO BE LOCATED IN THE EXISTING OUTBUILDINGS ON SITE EXCEPT FOR TOILETS WHICH WILL BE A SEPARATE BUILDING.

FOUNDATIONS ARE DUE TO BE TRADITIONALLY DUG.

PLOT DRIVEWAYS TO BE USED FOR CONTRACTOR PARKING ONCE TEMPORARY PARKING FACILITY HAS BEEN REMOVED.

EXTRACT FROM SITE RULES

WASTE SKIP CONTRACTORS TO RECYCLE ALL RECYCLABLE MATERIALS DURING THE CONSTRUCTION PHASE.

PALATINE HOMES			
Rev	Date	Amendment	By
A	11.11.24	Material Storage amended	RJM
B	05.02.25	Material Storage and Contractor Parking amended	RJM
Status INFORMATION			
Project Address Johnson Drive Finchamstead			
Drawing Title Site Set Up Plan			
Drawn By RJM		Date 09.09.24	
Check		Scale 1:250 @ A1	
Drawing No. JDF-1002			Rev. B