PLANS TO MEET CONDITIONS
3298

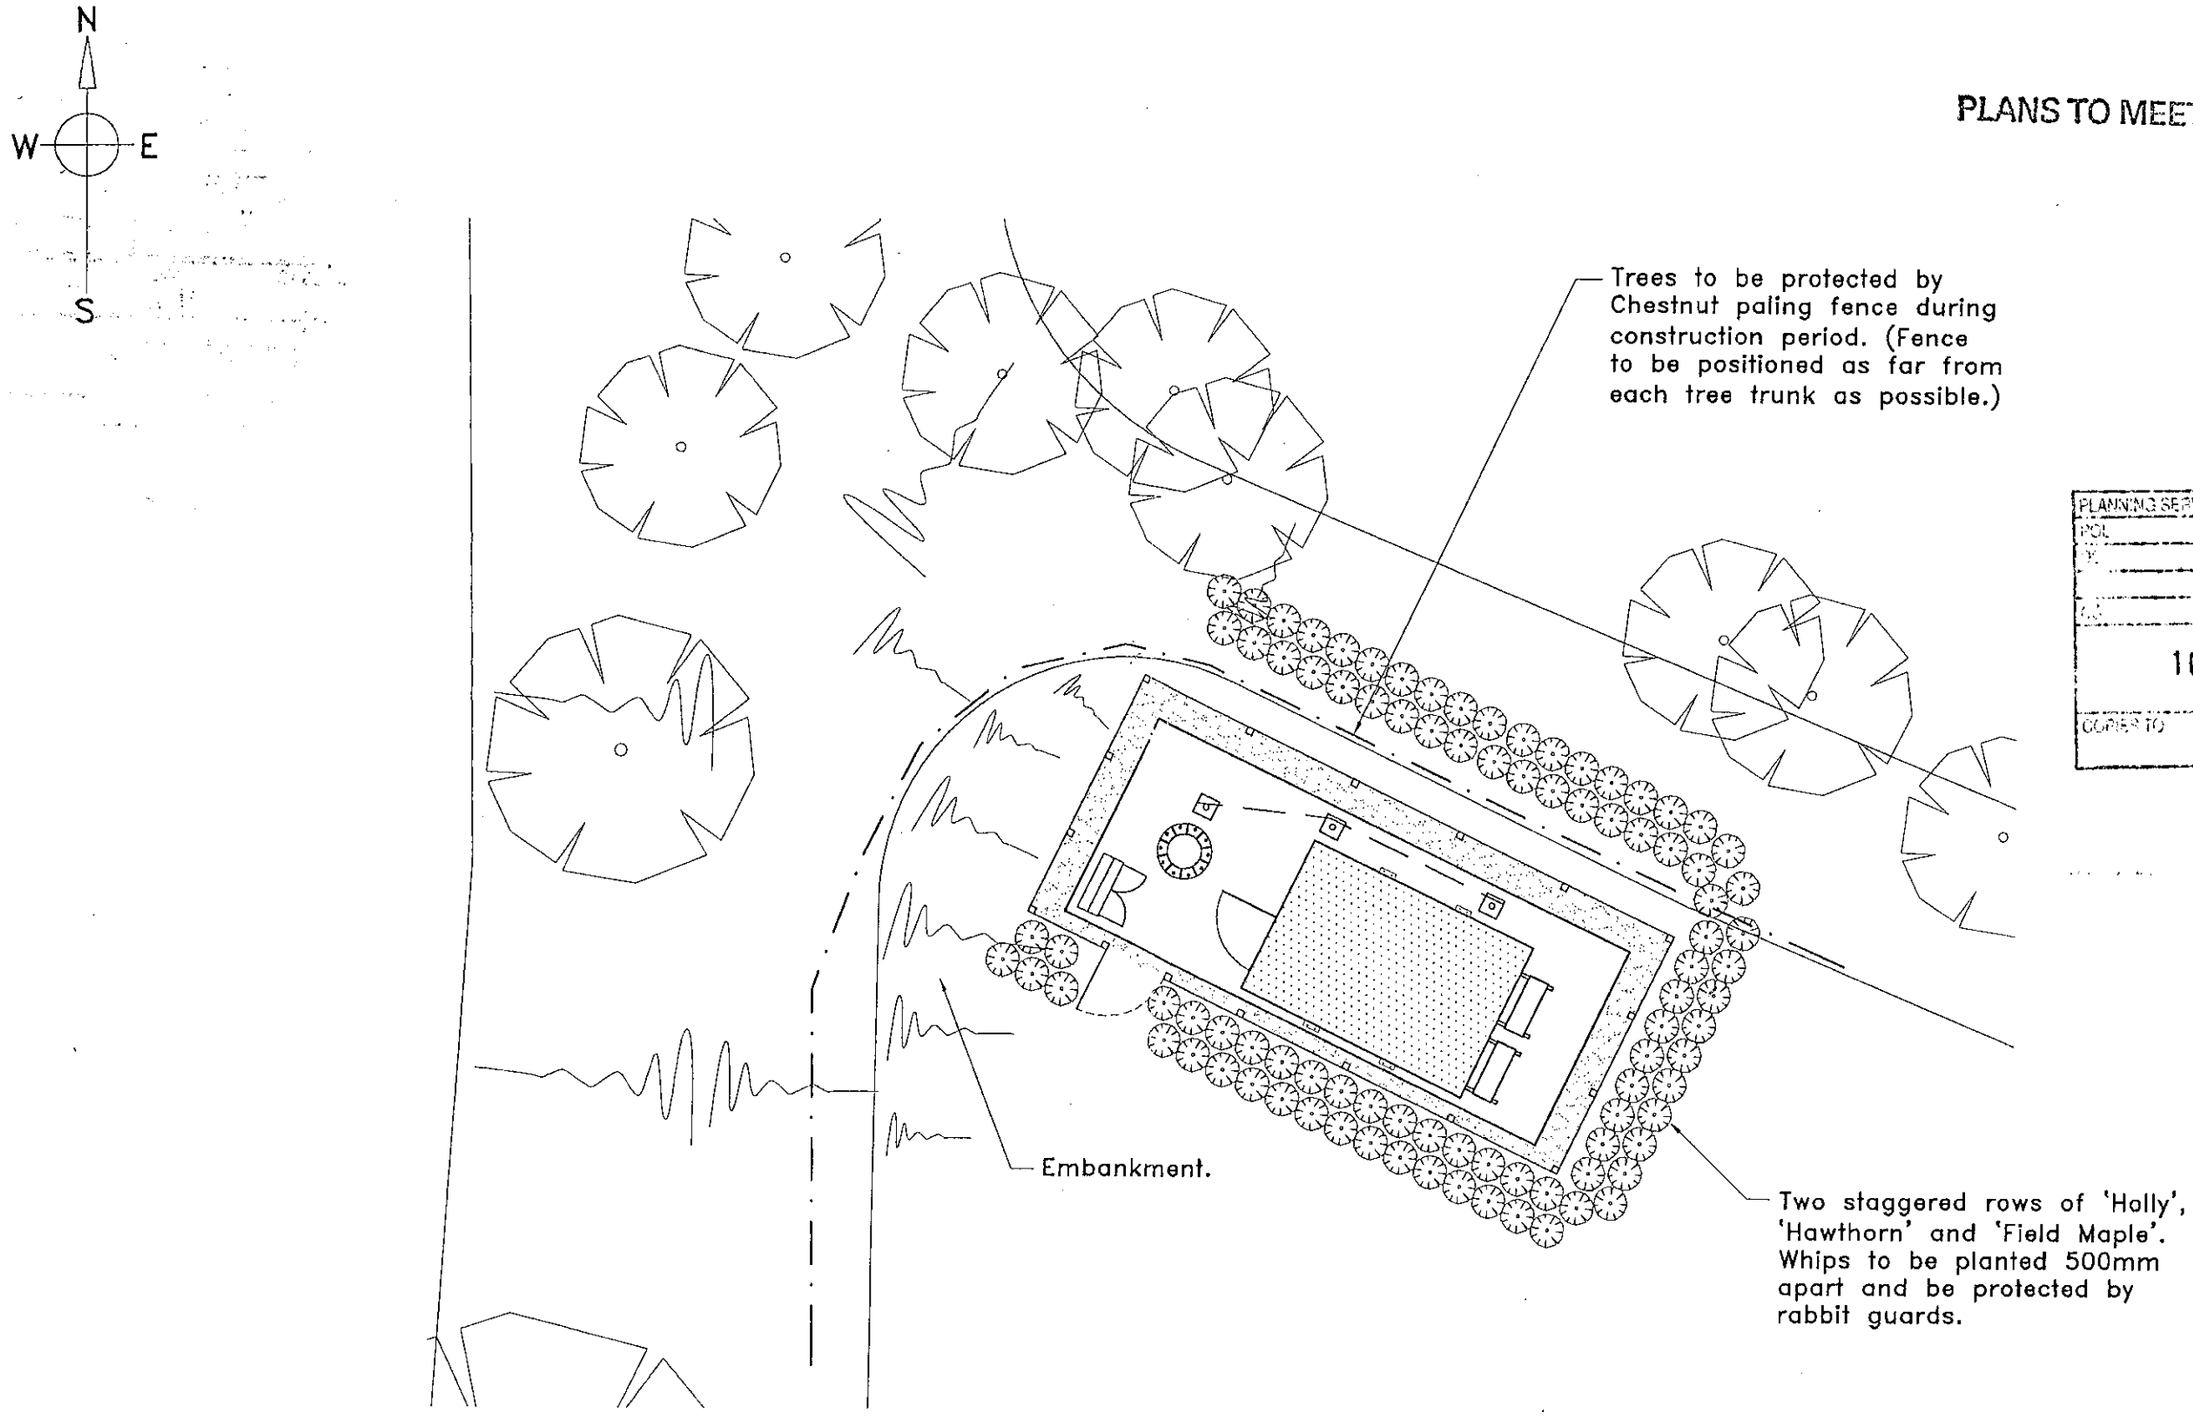

PLANNING SERVICES	HPT
POL	TLS
	EHP
10 MAY 2002	
COPIES TO	
	FILE

COMPOUND / BASE ARRANGEMENT

These drawings comply with the latest issues of Vodafone documentation H&SP 450 and 'Contractors Antenna Build Guidelines'.

Ballast Nedam
Telecom U.K. Ltd

vodafone

REV	BY/CHK	APP'D	DESCRIPTION		DATE
–	JC/JB	JB	Contract Issue	(2366)	01/11/01
A	JC/JB	JB	Planting note added.	(2439)	29/11/01
B	NK/JC	JB	Planting scheme revised and line of temporary fencing amended.	(2626)	05/04/02
C	JFV/JB	JB	Hedging extended.	(2666)	25/04/02

WOODLEY (WEST) - READING CRICKET & HOCKEY CLUB.
COMPOUND / BASE ARRANGEMENT.

SCALES	Drawing Status	DWG No.	Rev
1:100	Construction	22112B-T5	C

NOTES

New base as type 'M63' with:-
15.0m pole (new type Racal)
6No. XPD 72-10 X-polar antennas.
Orientations - Cell 1 - 90° (0° - 6° downtilt)
Cell 2 - 210° (0° - 6° downtilt)
Cell 3 - 330° (0° - 6° downtilt)
Cabin (3.6m x 2.4m), Malcoe cabinet, 2No. A/C units and 2No. gantry posts.

300mm dia. microwave dish. Location and orientation requirements to be confirmed.

~~TL/2001/3297~~
~~1 2 01~~

01.FEB.2001* 3298

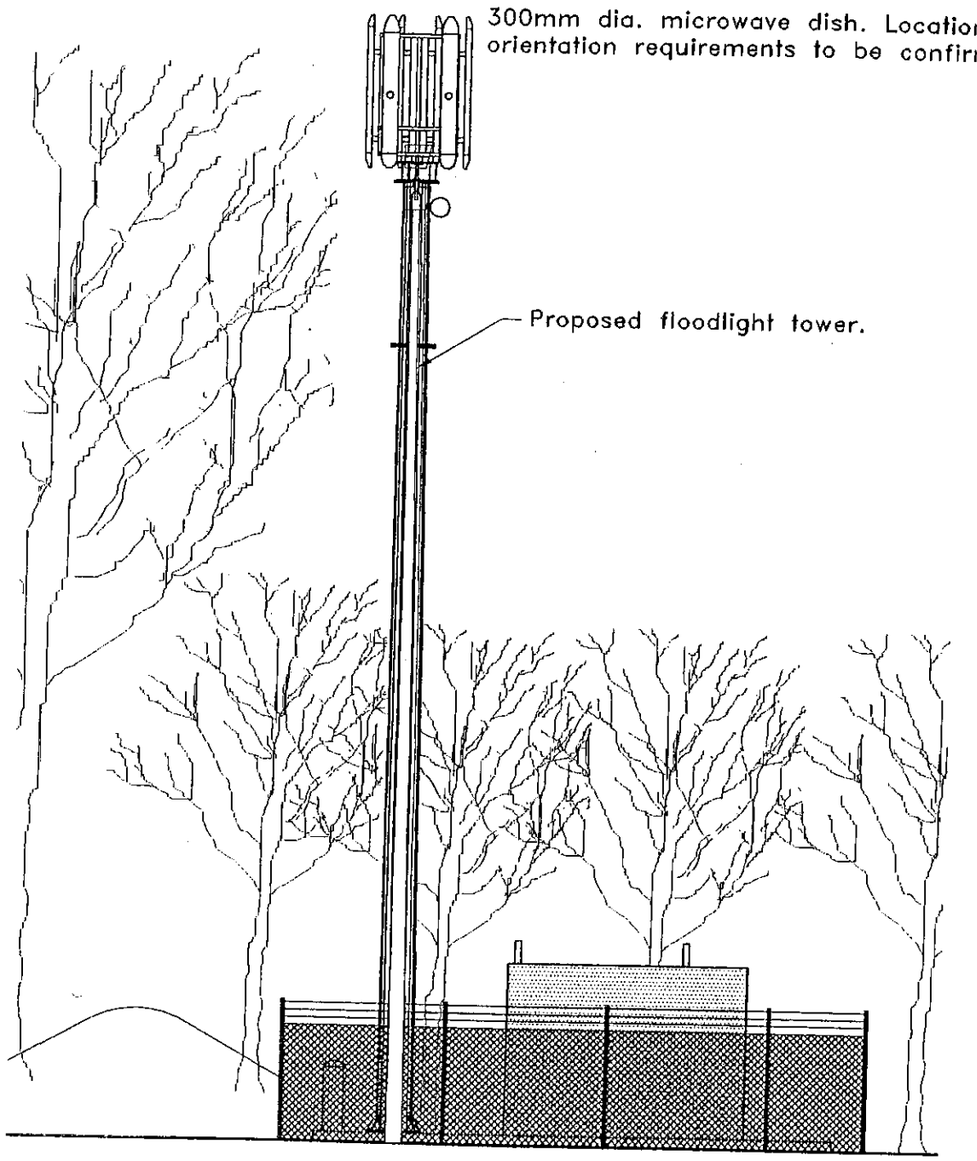

VIEW A

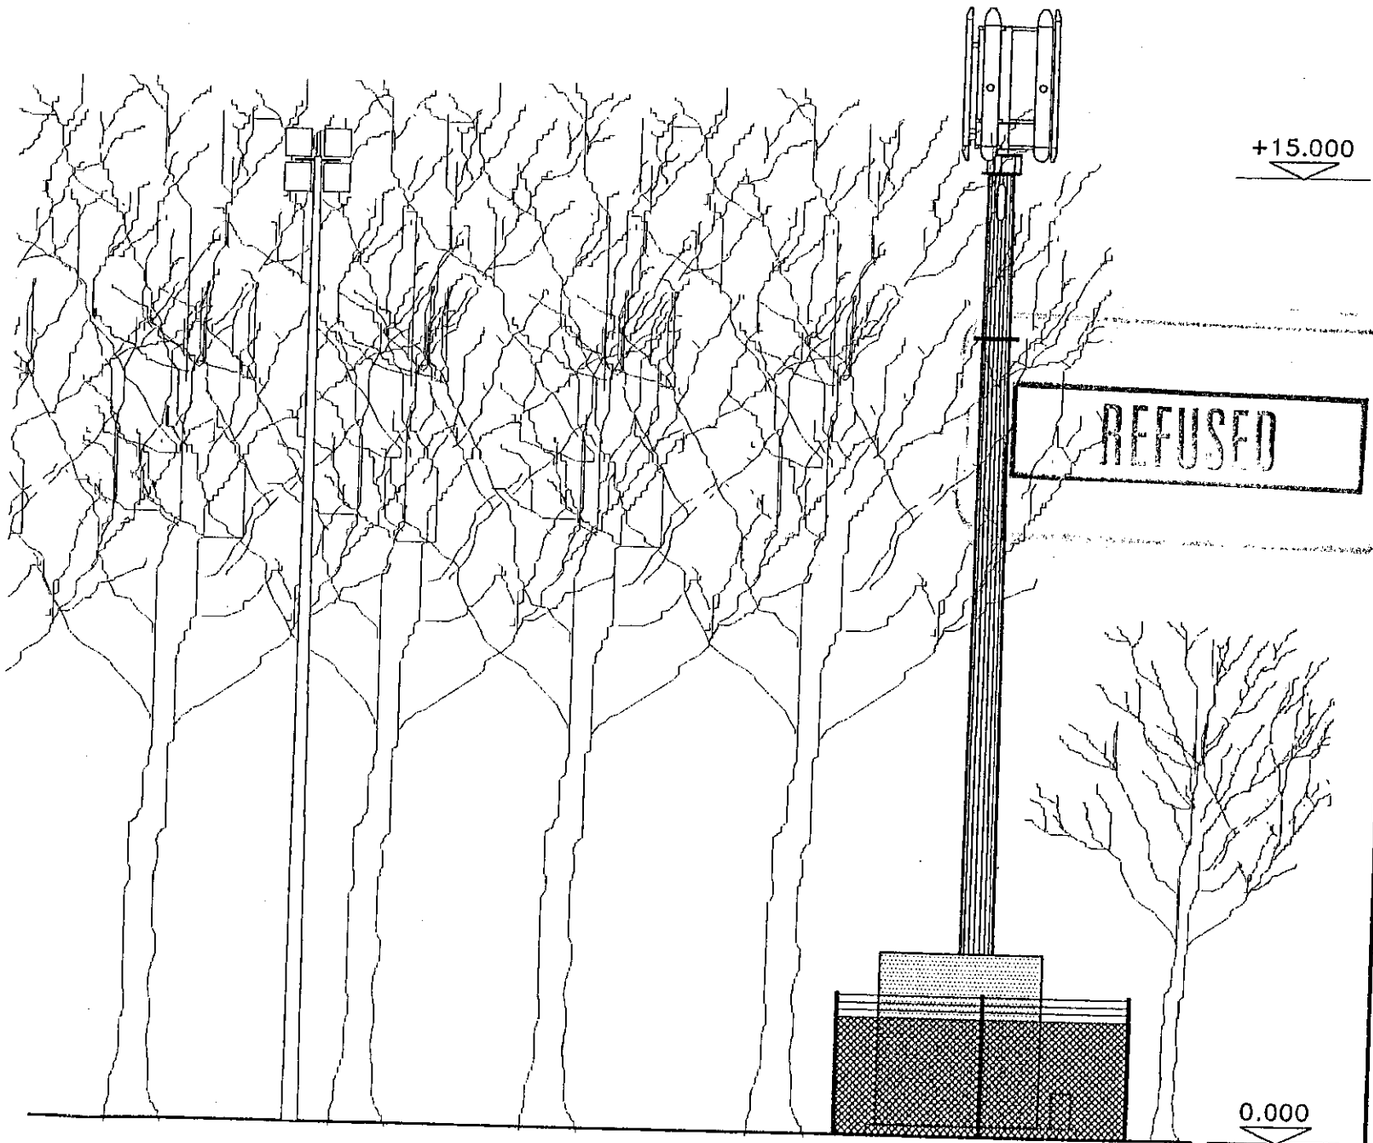

VIEW B

REFUSED

NOTE: REPRESENTATION ONLY - DO NOT SCALE FROM THIS DRAWING.

REV	BY/CHK	APP'D	DESCRIPTION	DATE
-	JMF/ITS	DL/BW	Contract Issue	12/05/00
A	RWG/ITS	DL/BW	View 'B' added.	21/06/00
B	RWG/DL	DL/BW	Pole changed	09/08/00

Ballast Wiltshier FS22848

vodafone FS12463

WOODLEY (WEST) - READING CRICKET & HOCKEY CLUB.
ELEVATIONS

SCALES	Drawing Status	DWG No.	Rev
1:100	Proposal	22112B-T2	B

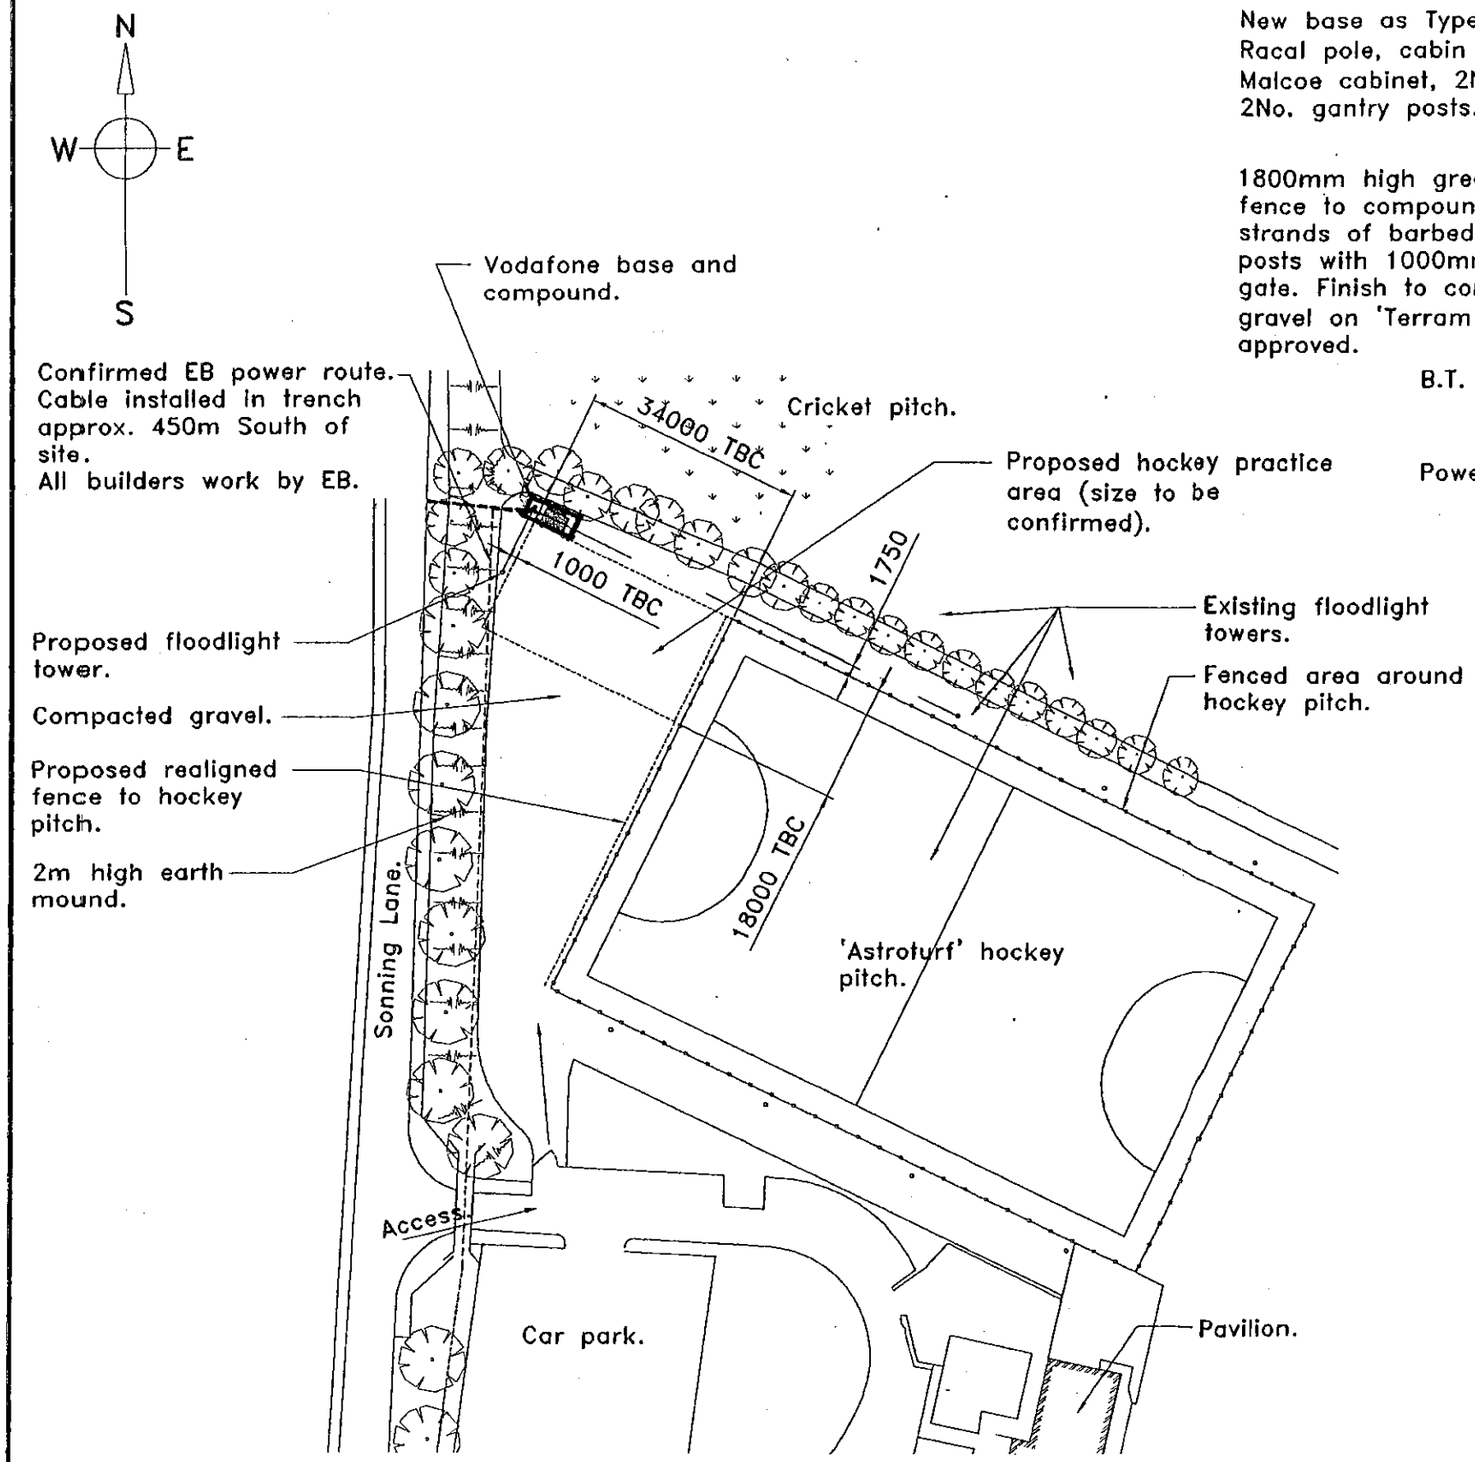

SITE PLAN,
1:1000

NOTE: REPRESENTATION ONLY – DO NOT SCALE FROM THIS DRAWING.

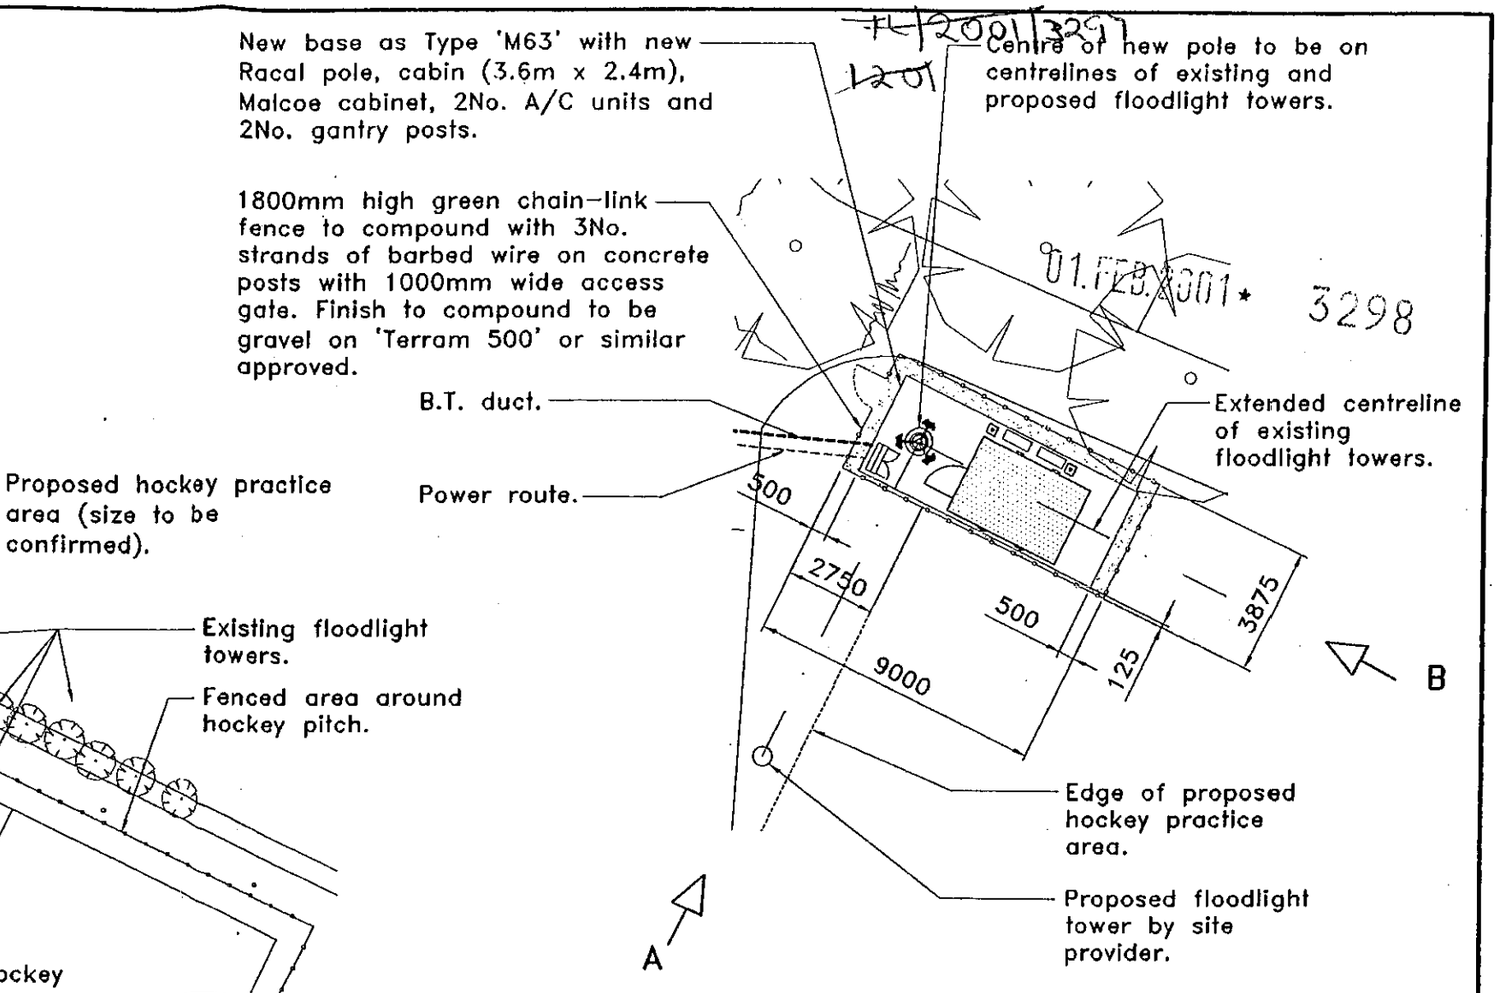

BASE LOCATION PLAN,
1:200

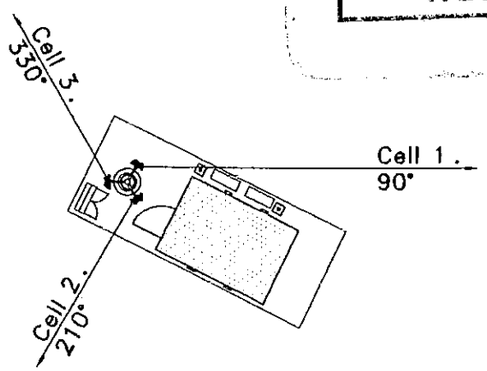

ANTENNA ORIENTATION PLAN,

REV	BY/CHK	APP'D	DESCRIPTION	DATE
-	JMF/ITS	DL/BW	Contract issue	11/05/00
A	RWG/DL	DL/BW	Elevation detail added.	12/06/00
B	ICJ/DL	DL/BW	Power route confirmed.	30/06/00
C	RWG/DL	DL/BW	Pole changed	08/08/00
D	CM/DP	DP/B	Minor amendments to notes.	03/11/00

Ballast Wiltshier FS22848

vodafone FS12463

WOODLEY (WEST) - READING CRICKET & HOCKEY CLUB.
SITE PLANS.

SCALES	Drawing Status	DWG No.	Rev
1:1000 & 1:200	Proposal	22112B-T1	D

REFUSED

SITE

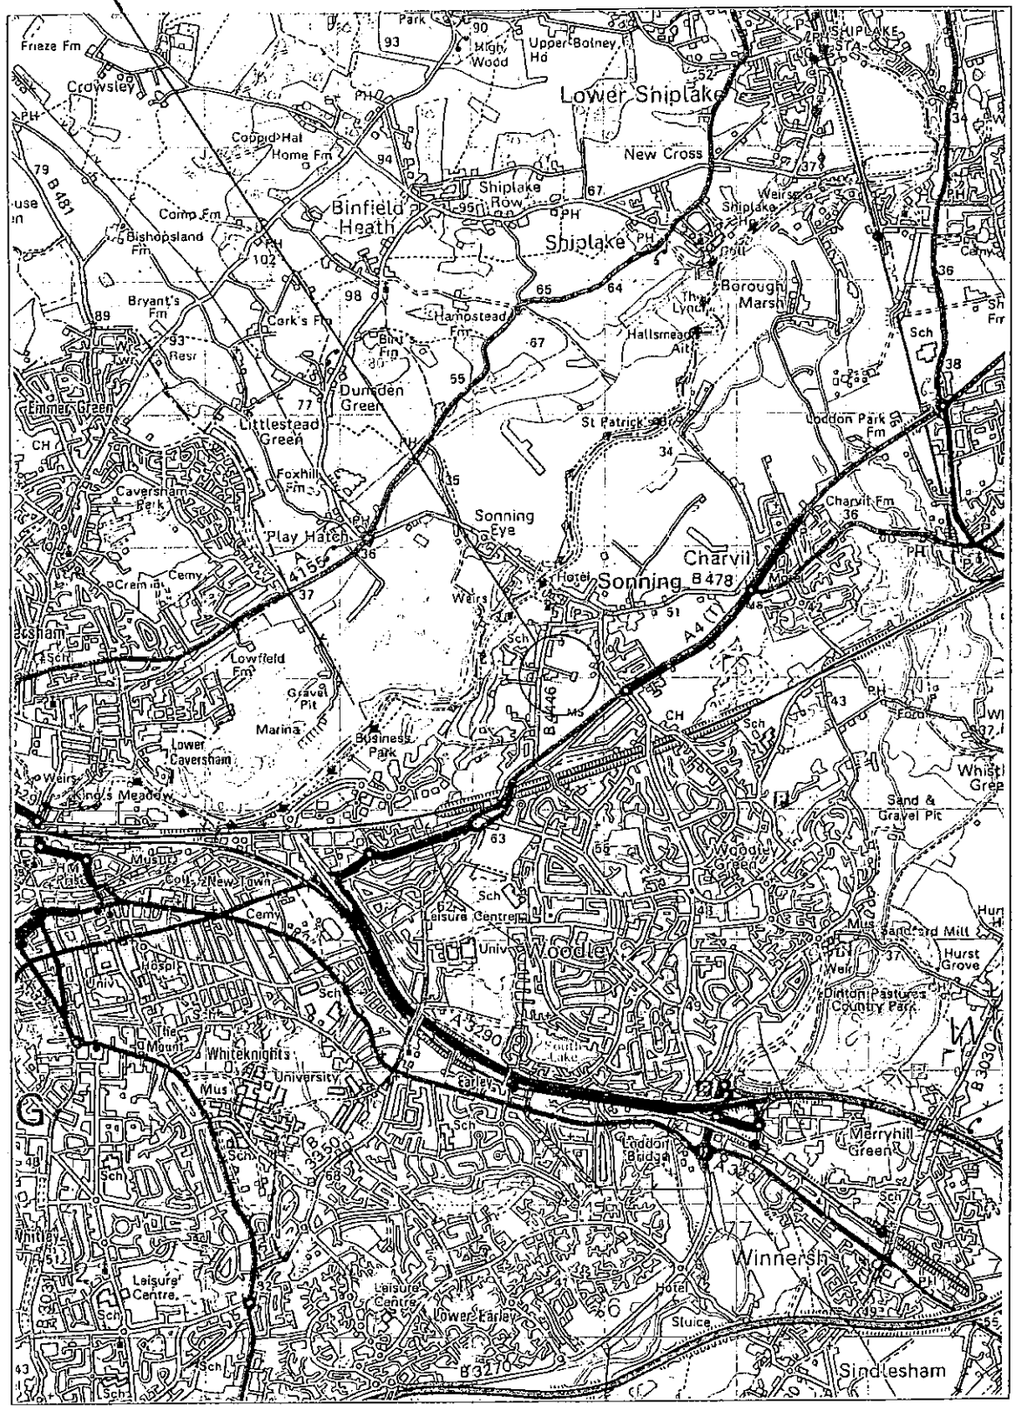

SITE GRID REFERENCE SU 7553 7481
OVERVIEW MAP 1:50,000.

SITE

TL/2001/3277
1-2-01

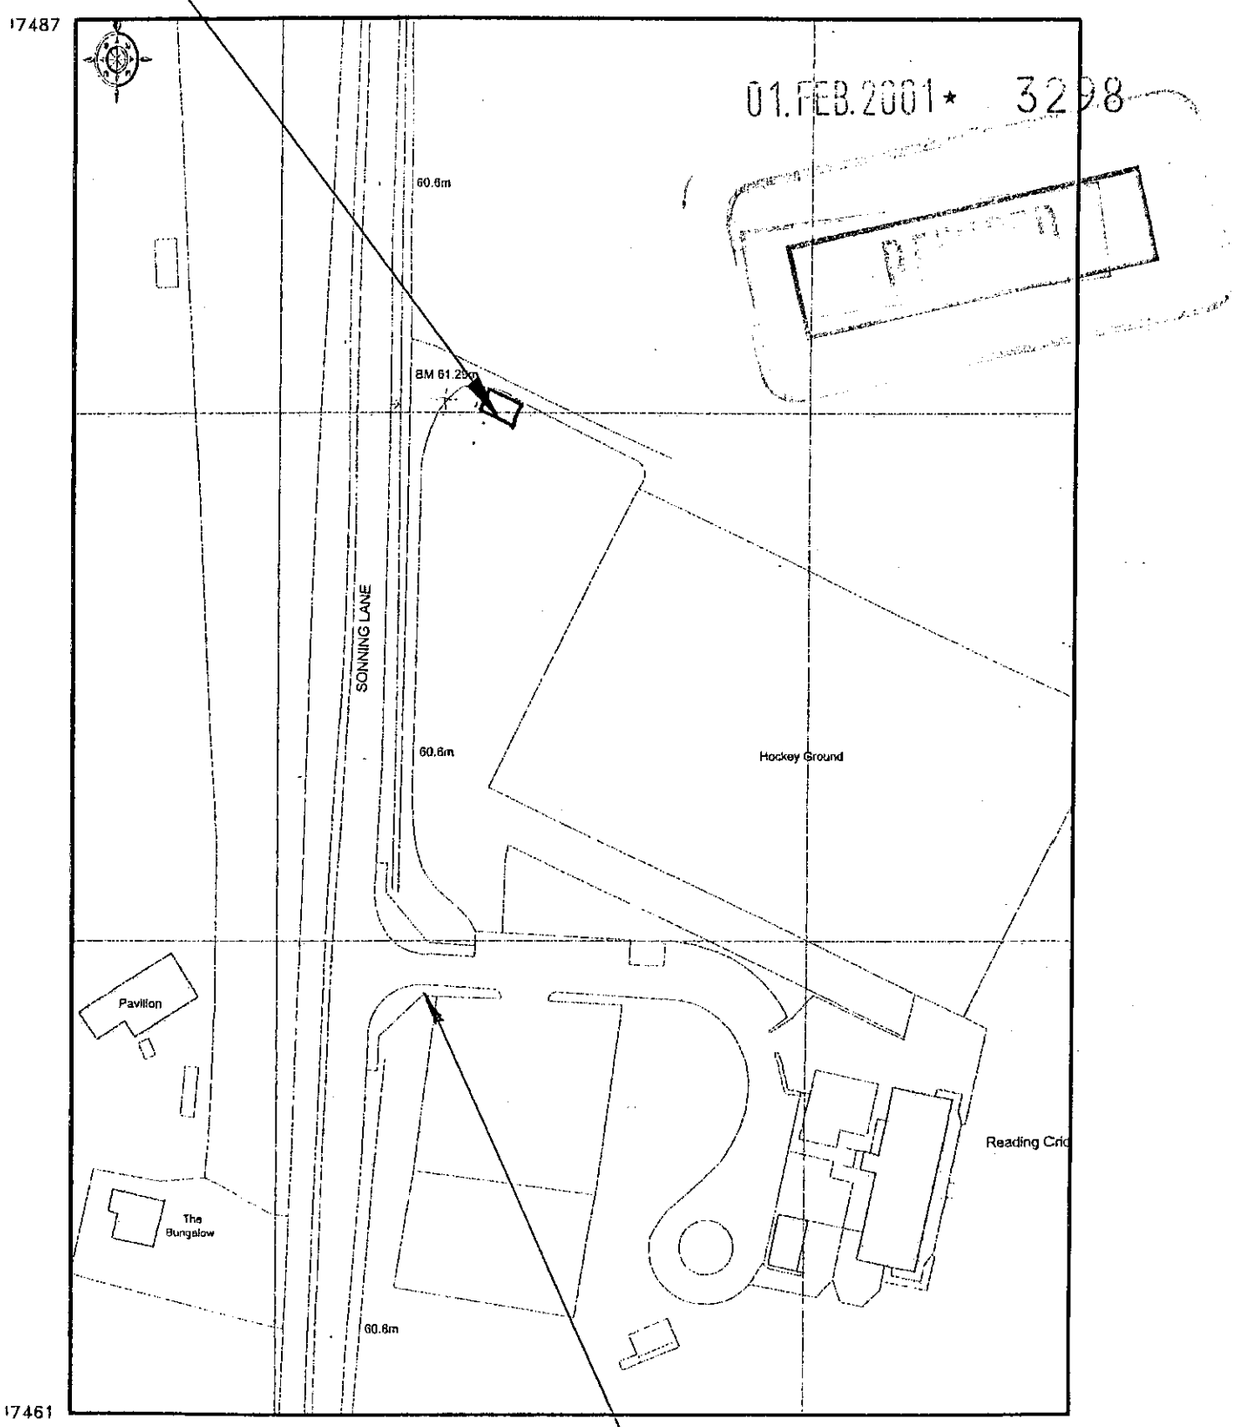

SITE GRID REFERENCE SU 7553 7481
(SCALE 1:1250)

'Planning Application' notice to be located on the prominent tree at entrance to the Sports club.

Reproduced from the Ordnance Survey maps with permission of the Controller of H.M. Stationery Offices © Crown Copyright.

Ballast Wiltshier FS22848

vodafone FS12463

REV	APP'D	BY/CHK	DESCRIPTION	DATE
-	JMF/ITS	DL/BW	Contract issue	10/05/00
A	RWG/ITS	DL/BW	Notes amended	21/06/00

0 10 20 30 40 50 60 70 80 90 100
0 2 3

WOODLEY (WEST) - READING CRICKET & HOCKEY CLUB.
SITE LOCATION MAPS

SCALES	Drawing Status	DWG No.	Rev
AS SHOWN	Proposal	22112B-M1	A

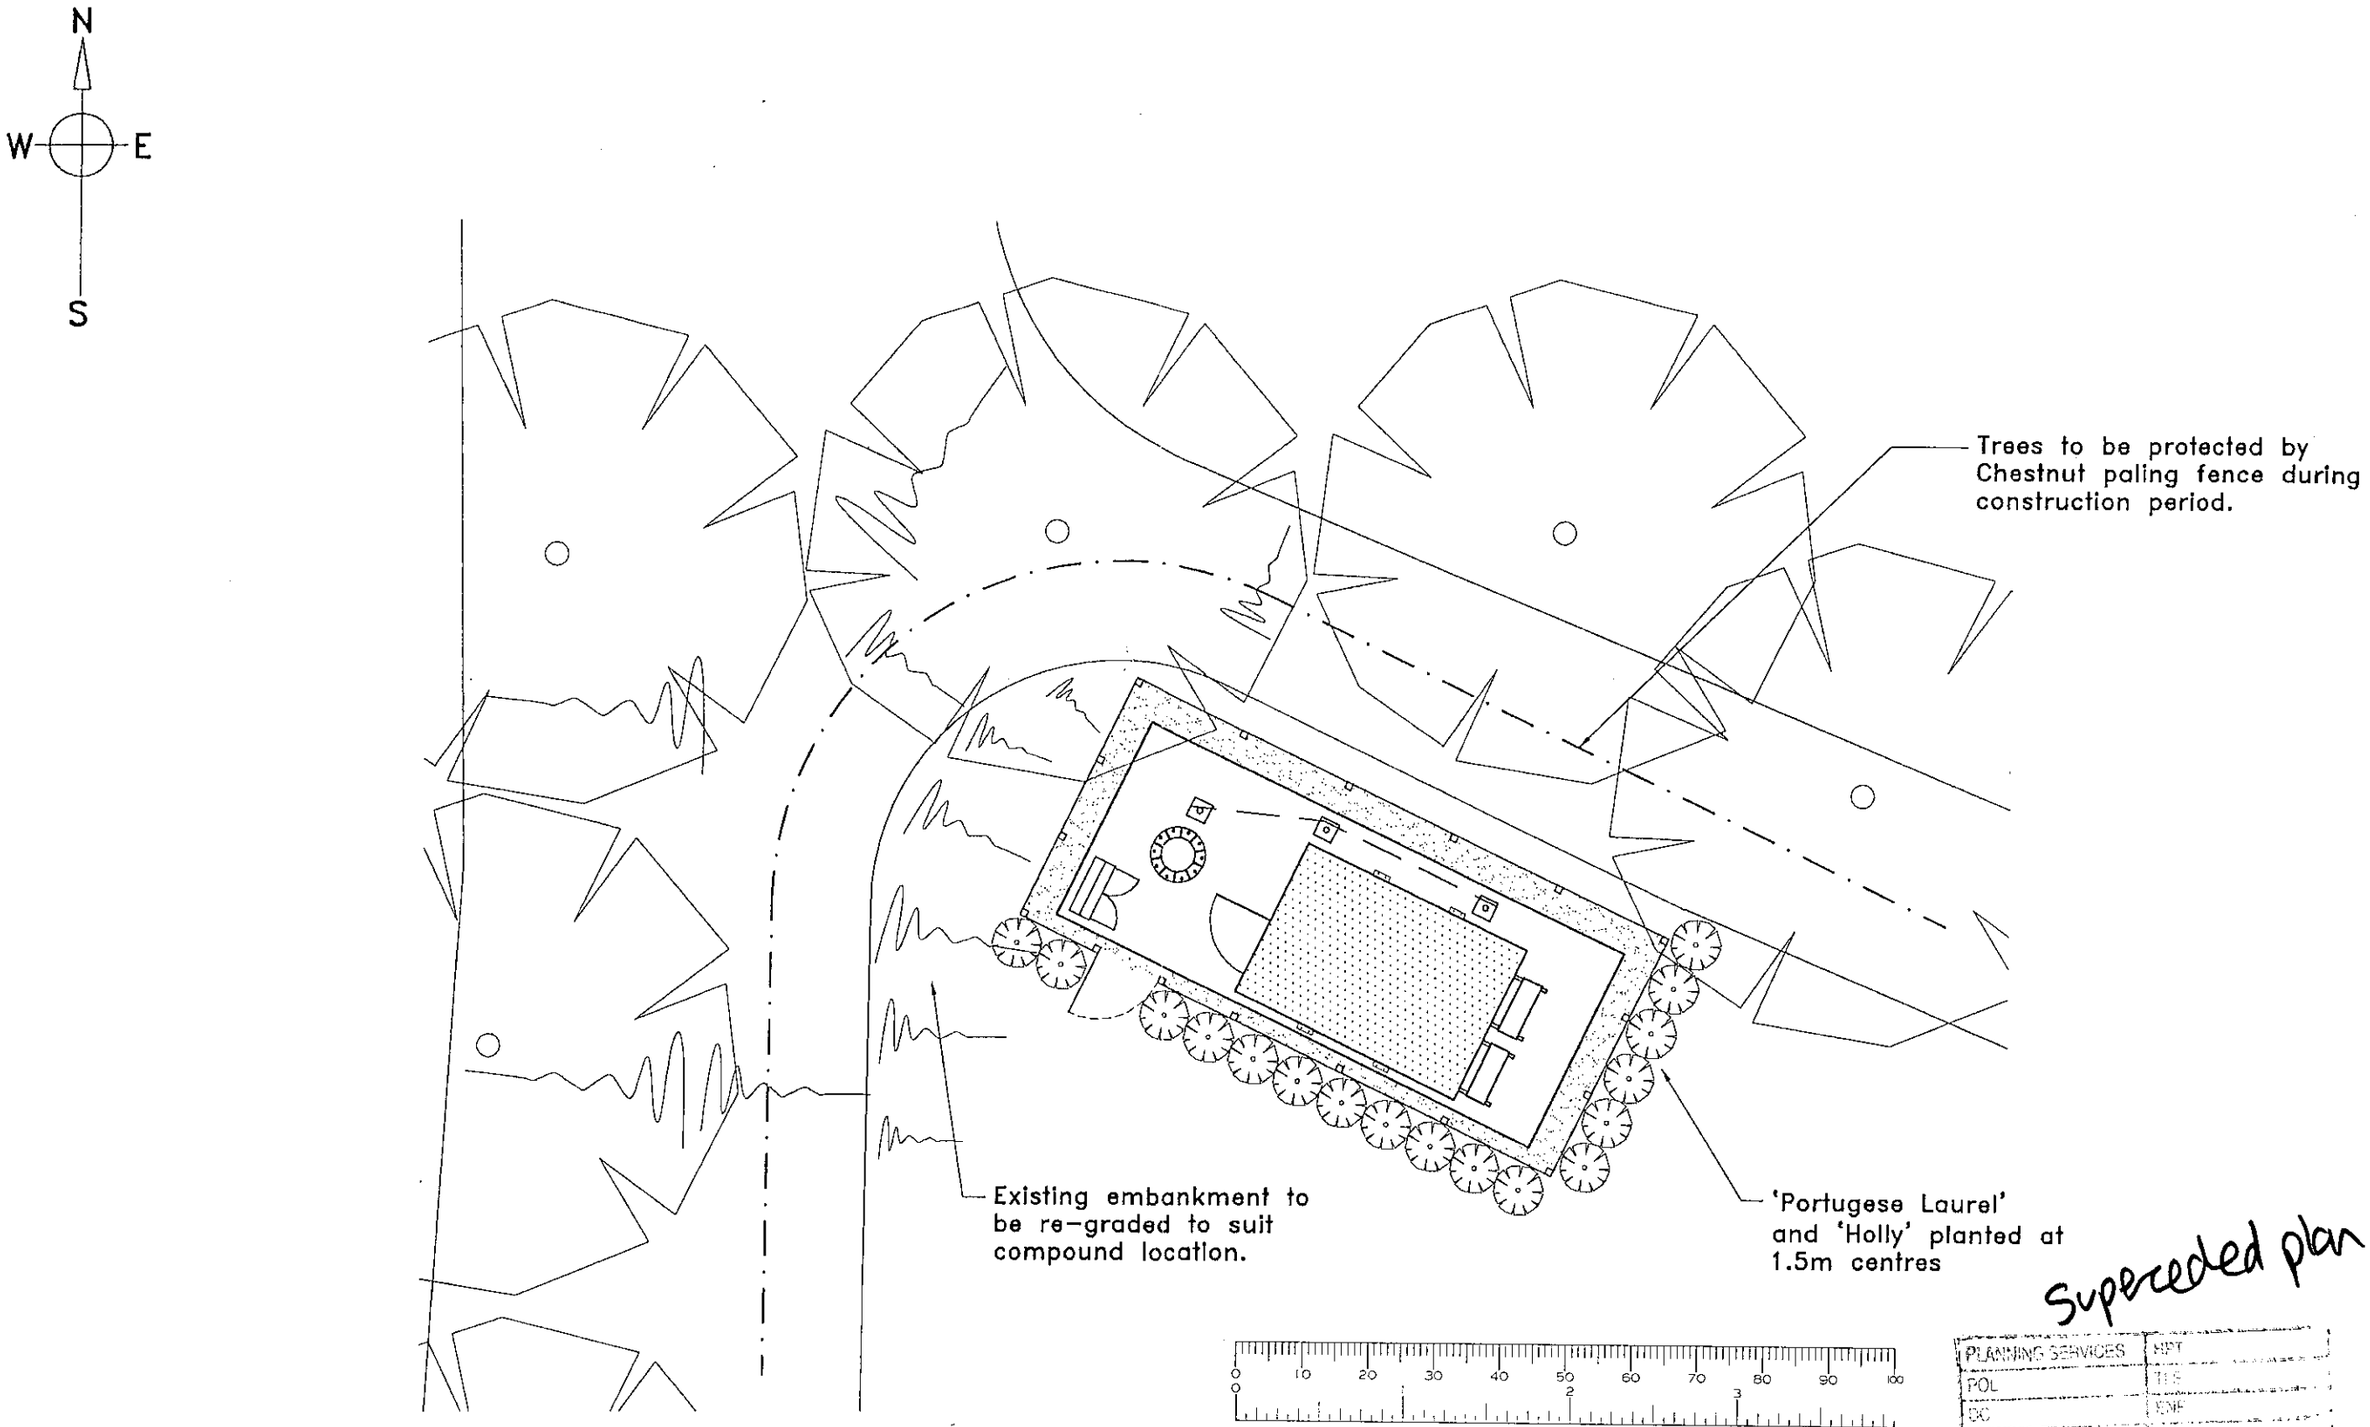

Superceded plan

PLANNING SERVICES	HPT
POL	TLS
DC	ENF
APP	
CS	
	ACK:
	FILE

COMPOUND / BASE ARRANGEMENT

These drawings comply with the latest issues of Vodafone documentation H&SP 450 and 'Contractors Antenna Build Guidelines'.

Ballast Nedam
Telecom U.K. Ltd

vodafone

REV	BY/CHK	APP'D	DESCRIPTION		DATE
-	JC/JB	JB	Contract issue	(2366)	01/11/01
A	JC/JB	JB	Planting note added.	(2439)	29/11/01

WOODLEY (WEST) - READING CRICKET & HOCKEY CLUB.
COMPOUND / BASE ARRANGEMENT.

SCALES	Drawing Status	DWG No.	Rev
1:100	Construction	22112B-T5	A

N
W E
S

* – Cabin is to be provided with door hung to opposite hand

Vodafone base and compound.

Confirmed E.B. power route. Cable laid in trench from existing service cable (approx. 450m south of site) to base location. All builders work by E.B.

Proposed hockey practice area (size to be confirmed).

Compacted gravel.

Proposed realigned fence to hockey pitch.

2m high earth mound.

Cricket pitch.

30m

1750

Existing floodlight towers.

'Astroturf' hockey pitch.

Fenced area around hockey pitch.

Access

Car park.

Pavilion.

Sonning Lane.

SITE PLAN,
1:1000

New modified type 'M63' base with 15m Phase 2 pole, cabin* (3.6m x 2.4m) with 2No. pre-fitted A/C units, electrical meter cabinet and 3No. gantry posts. (For details refer to drawing Nos. 22112B-T3 and T4).

New fenced compound of 1800 high green plastic coated chainlink fencing with 3No. rows of barbed wire on straight concrete posts and 1000 wide access gate. Concrete gravel boards to run around internal face of posts (75mm above ground level). Finish to compound to be 30mm gravel or local stone laid on Terram 500 (or similar approved).

B.T. duct to site boundary (by BNTUK)

Bank to be cut back and sides battered prior to base construction.

Power route.

'Portugese Laurel' and 'Holly' planted at 1.5m centres

Centre of new pole to be on centreline of existing floodlight towers.

Extended centreline of existing floodlight towers.

30m

500

500

500

4000

9000

250

A

B

BASE LOCATION PLAN
(1:200)
(For enlarged compound/base arrangement refer to drawing No. 22112B-T5)

Cell 3. 330°

Cell 1. 90°

Cell 2. 210°

ANTENNA ORIENTATION PLAN

FILE
ACK
COPIES TO:
11 JAN 2002
CS
APP
DC
ENG
POL
TLS
PLANNING SERVICES

These drawings comply with the latest issues of Vodafone documentation H&SP 450 and 'Contractors Antenna Build Guidelines'.

Ballast Nedam
Telecom U.K. Ltd

vodafone

REV	BY/CHK	APP'D	DESCRIPTION	DATE
B	KCJ/DL	DL/BW	Power route confirmed.	30/06/00
C	RWG/DL	DL/BW	Pole changed to Phase 2 monopole.	08/08/00
D	CM/DP	DP/BH	Minor amendments to notes.	03/11/00
E	MK/JC	JB	Pre-fitted A/C units indicated and base type amended. (2198)	21/08/01
F	JC/JB	JB	Compound relocated and planting added. 'Construction' issue. (2366)	30/10/01
G	JC/JB	JB	Planting note revised and extent of hockey practice area omitted. (2439)	29/11/01

WOODLEY (WEST) - READING CRICKET & HOCKEY CLUB.
SITE PLANS.

SCALES	Drawing Status	DWG No.	Rev
1:1000 1:200	Construction	22112B-T1	G

PLANS TO MEET CONDITIONS
3298

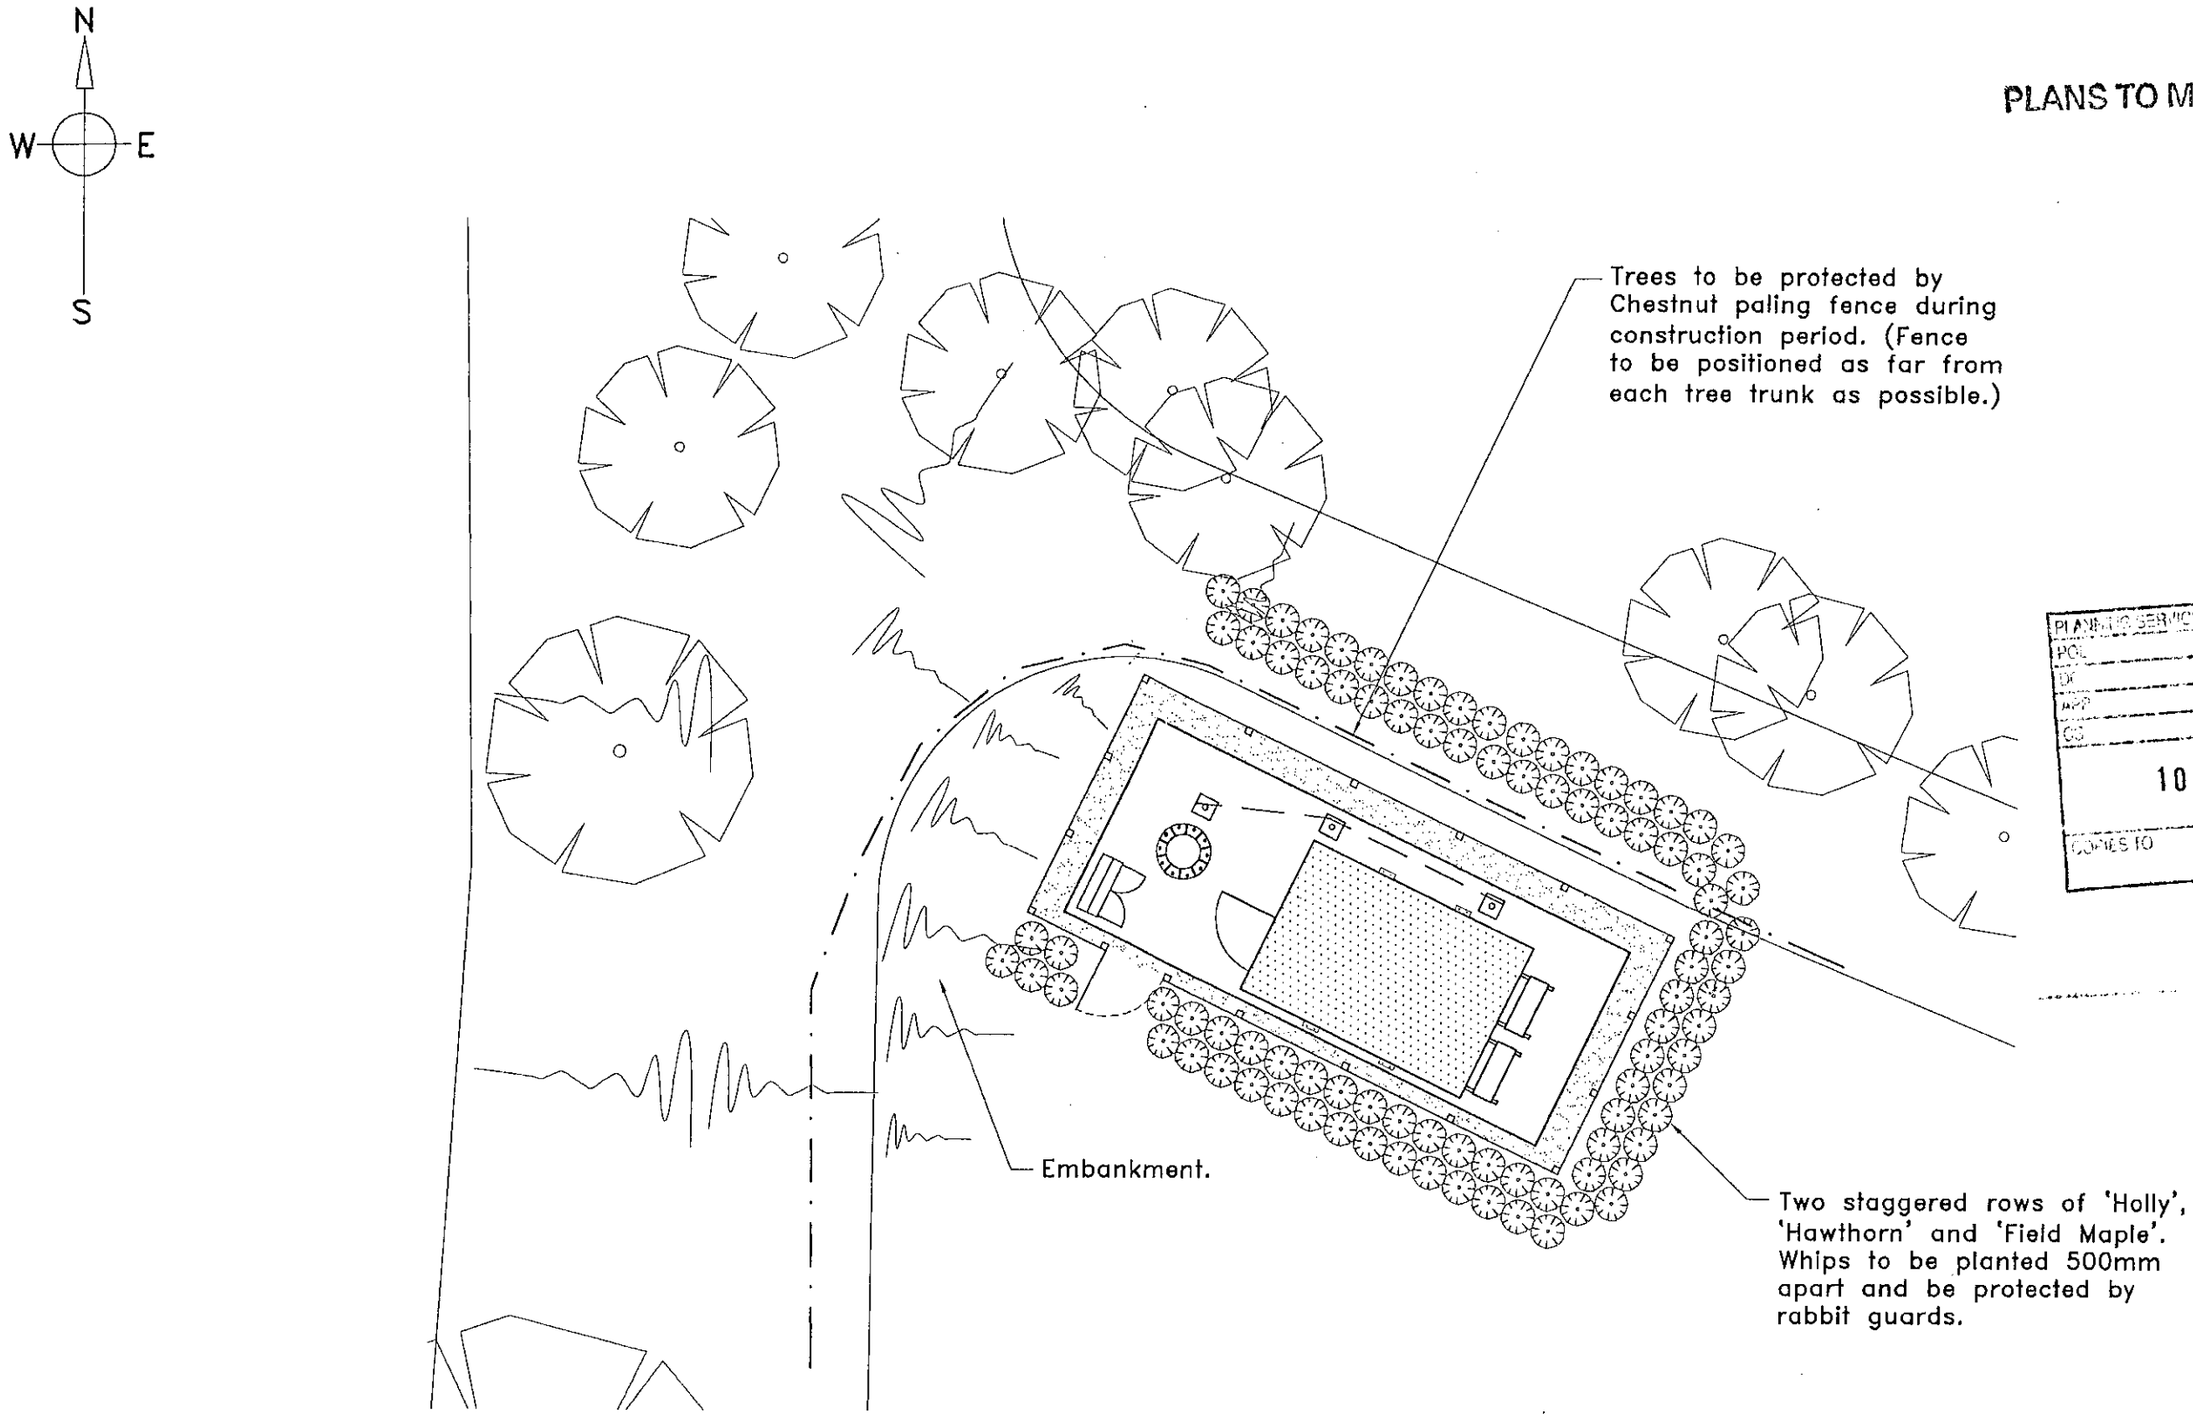

PLANNING SERVICES
POL
DF
APP
CS
10 MAY 2002
COPIES TO
ACK
FILE:

COMPOUND / BASE ARRANGEMENT

These drawings comply with the latest issues of Vodafone documentation H&SP 450 and 'Contractors Antenna Build Guidelines'.

0 10 20 30 40 50 60 70 80 90 100
0 1 2 3

Ballast Nedam
Telecom U.K. Ltd

vodafone

REV	BY/CHK	APP'D	DESCRIPTION		DATE
–	JC/JB	JB	Contract issue	(2366)	01/11/01
A	JC/JB	JB	Planting note added.	(2439)	29/11/01
B	NK/JC	JB	Planting scheme revised and line of temporary fencing amended.	(2626)	05/04/02
C	JFV/JB	JB	Hedging extended.	(2666)	25/04/02

WOODLEY (WEST) – READING CRICKET & HOCKEY CLUB.
COMPOUND / BASE ARRANGEMENT.

SCALES	Drawing Status	DWG No.	Rev
1:100	Construction	22112B–T5	C

PLANS TO MEET CONDITIONS

3298

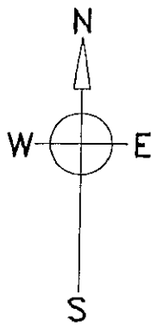

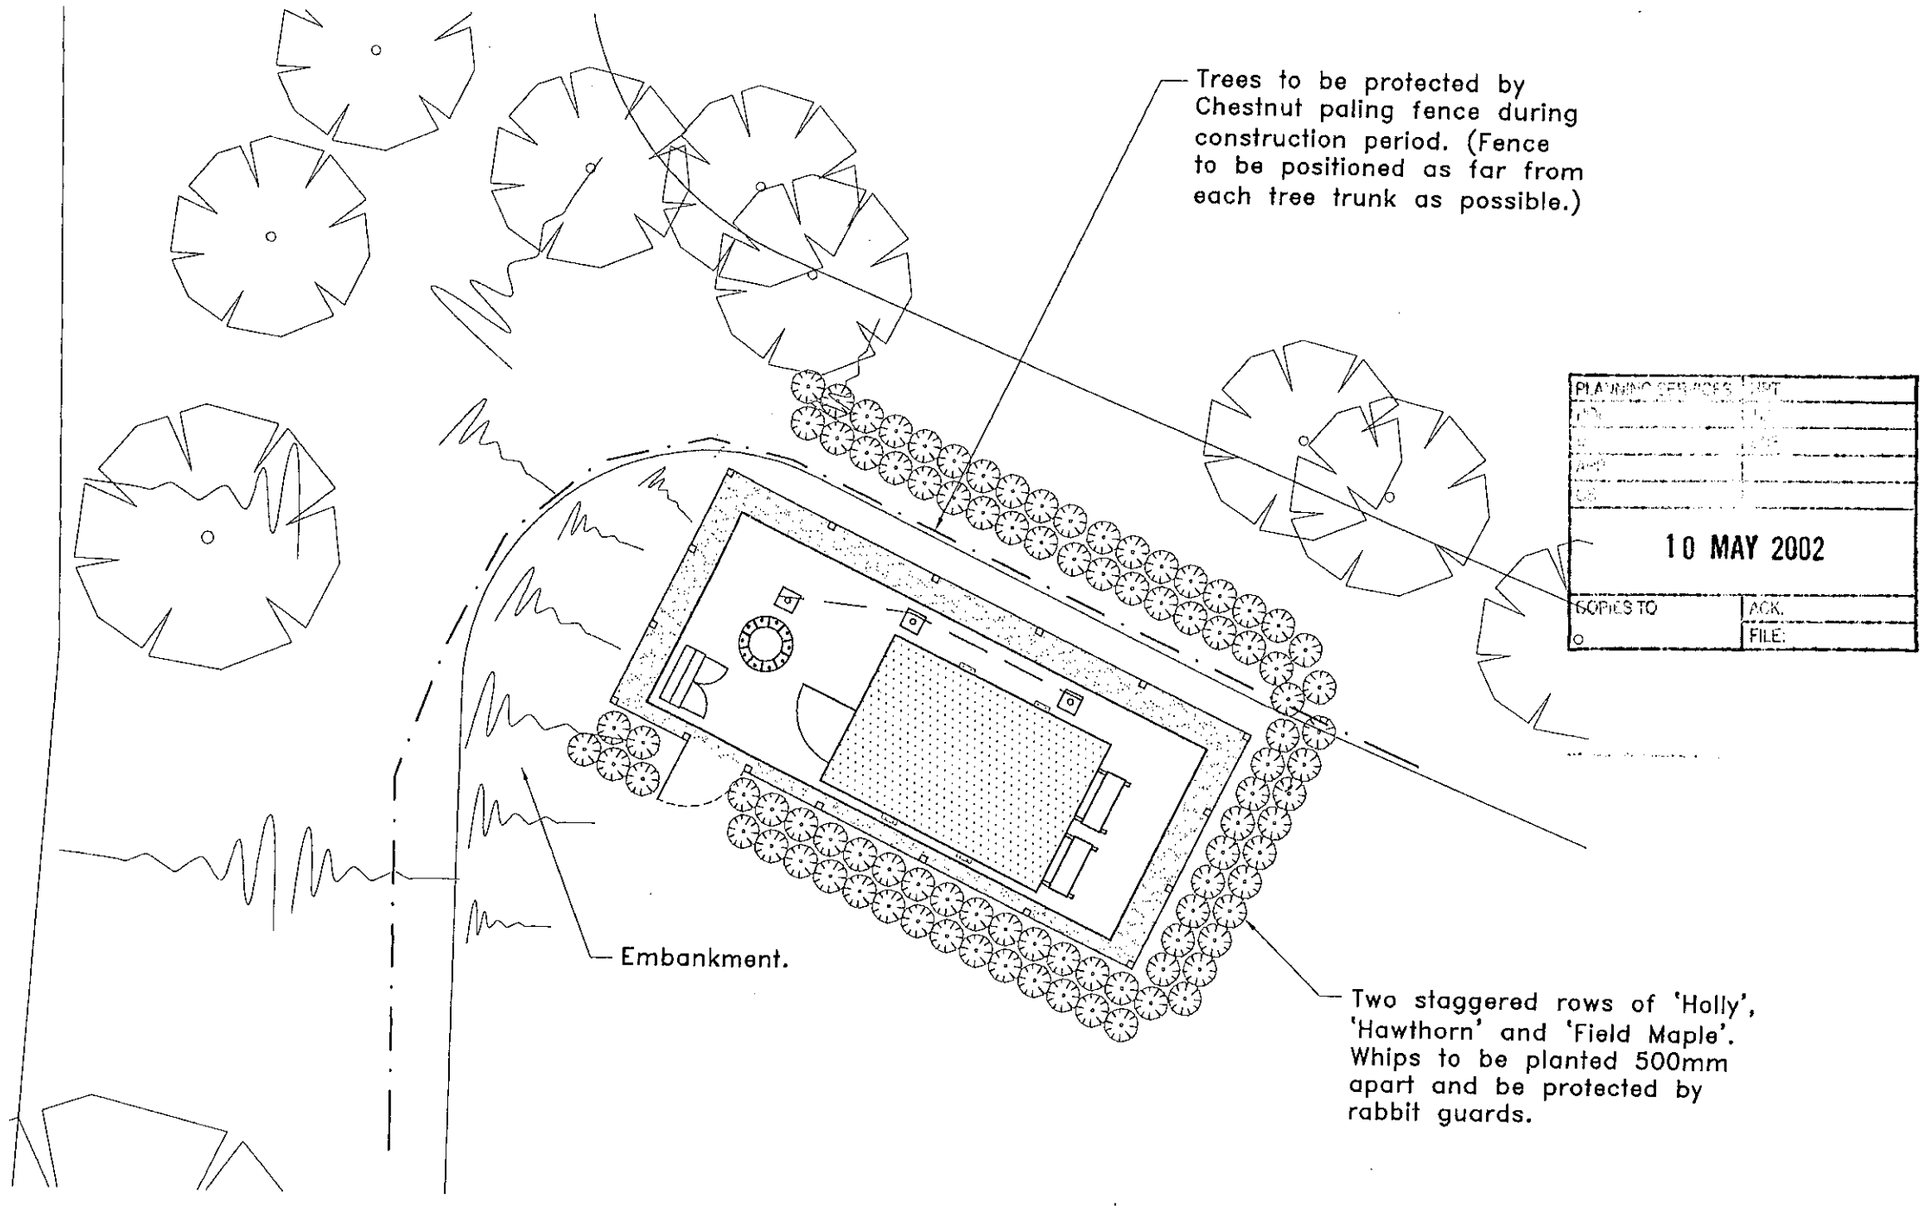

PLANNING SERVICES | DT
10 MAY 2002
COPIES TO | ACK.
FILE:

COMPOUND / BASE ARRANGEMENT

These drawings comply with the latest issues of Vodafone documentation H&SP 450 and 'Contractors Antenna Build Guidelines'.

0 10 20 30 40 50 60 70 80 90 100
0 2 3

Ballast Nedam
Telecom U.K. Ltd

vodafone

REV	BY/CHK	APP'D	DESCRIPTION		DATE
–	JC/JB	JB	Contract Issue	(2366)	01/11/01
A	JC/JB	JB	Planting note added.	(2439)	29/11/01
B	NK/JC	JB	Planting scheme revised and line of temporary fencing amended.	(2626)	05/04/02
C	JFV/JB	JB	Hedging extended.	(2666)	25/04/02

WOODLEY (WEST) – READING CRICKET & HOCKEY CLUB.
COMPOUND / BASE ARRANGEMENT.

SCALES	Drawing Status	DWG No.	Rev
1:100	Construction	22112B–T5	C

PLANS TO MEET CONDITIONS

3298

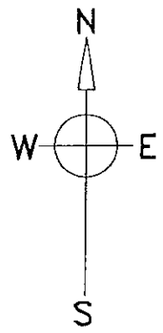

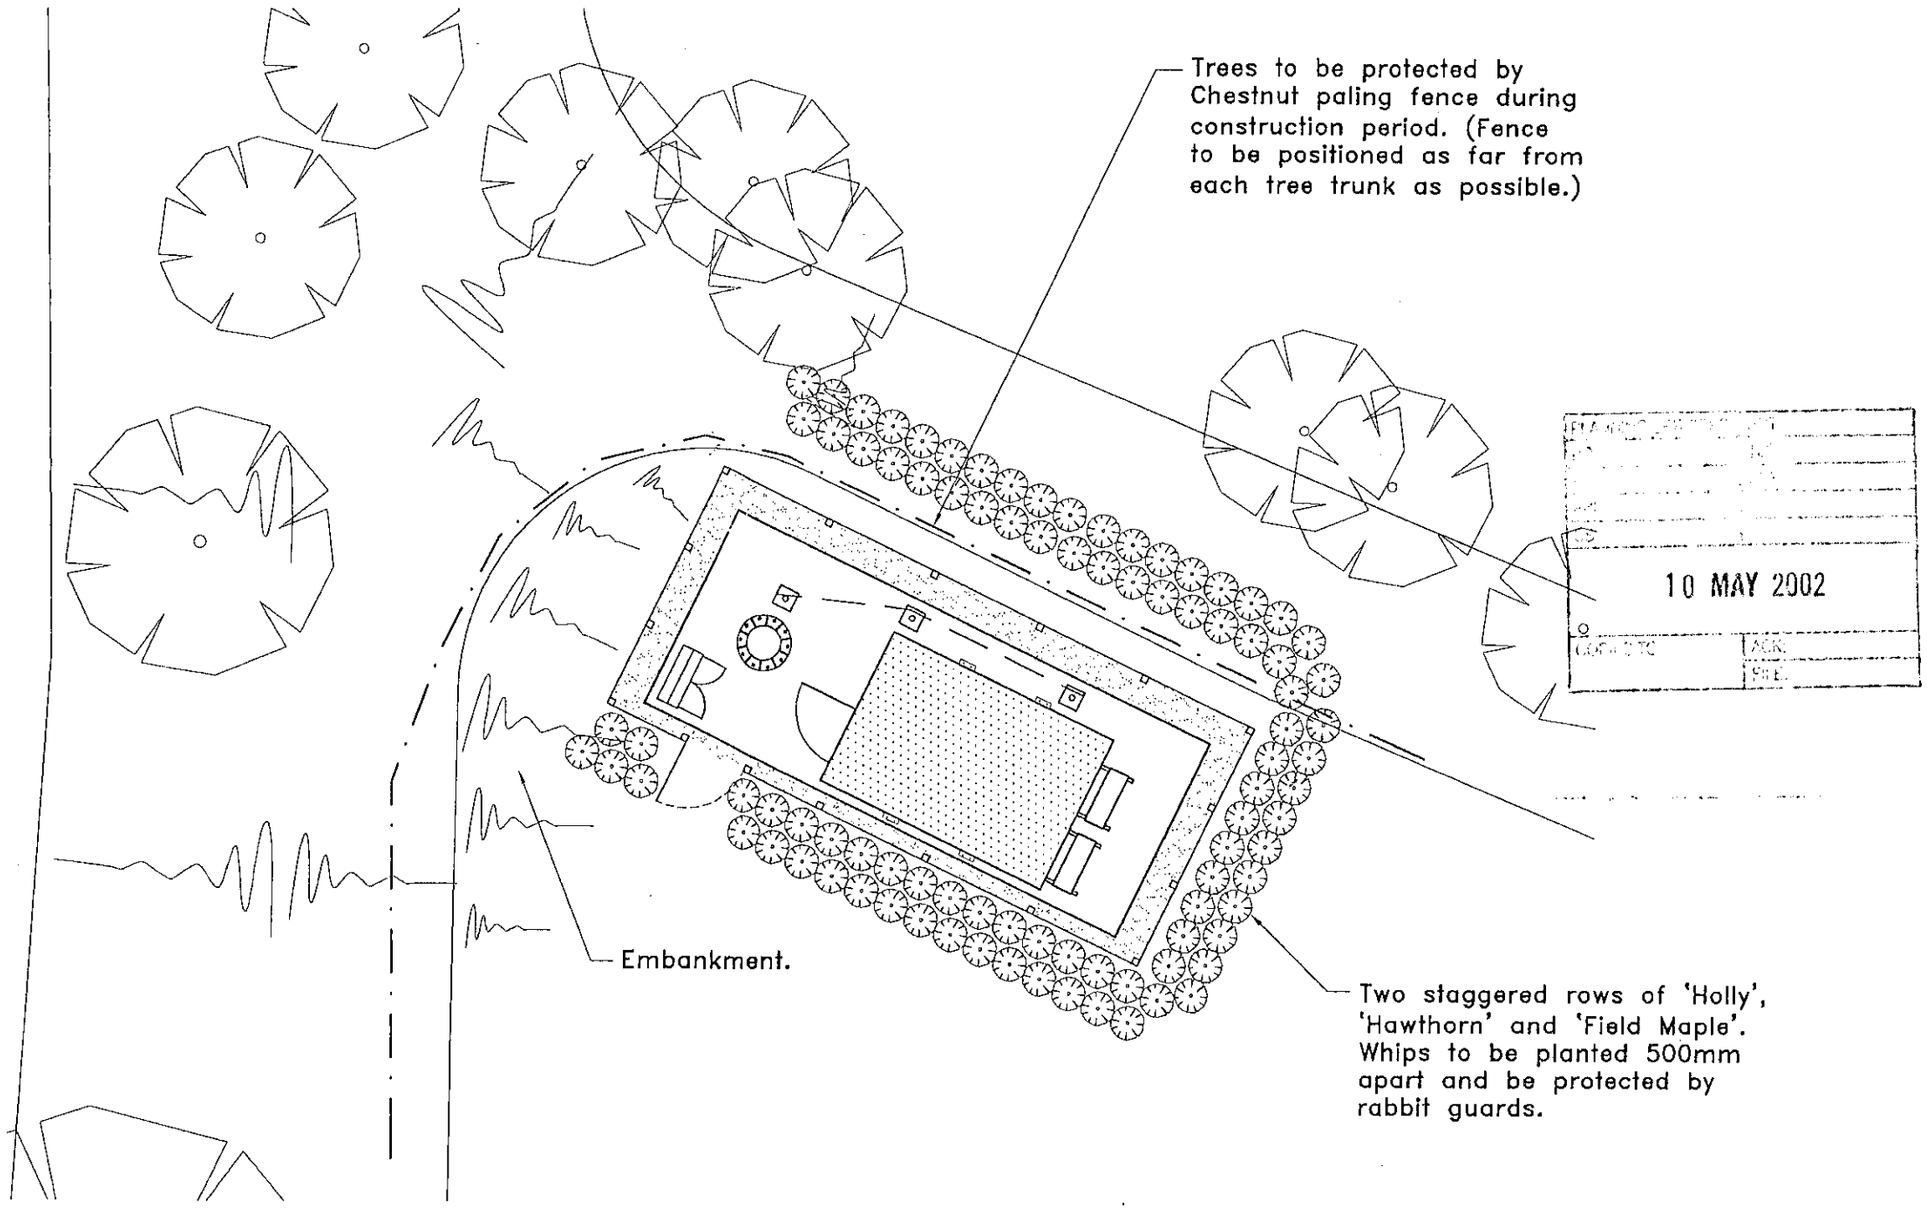

COMPOUND / BASE ARRANGEMENT

These drawings comply with the latest issues of Vodafone documentation H&SP 450 and 'Contractors Antenna Build Guidelines'.

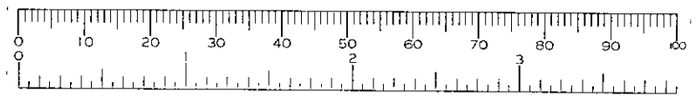

Ballast Nedam
Telecom U.K. Ltd

vodafone

REV	BY/CHK	APP'D	DESCRIPTION		DATE
-	JC/JB	JB	Contract Issue	(2366)	01/11/01
A	JC/JB	JB	Planting note added.	(2439)	29/11/01
B	NK/JC	JB	Planting scheme revised and line of temporary fencing amended.	(2626)	05/04/02
C	JFV/JB	JB	Hedging extended.	(2666)	25/04/02

WOODLEY (WEST) - READING CRICKET & HOCKEY CLUB.
COMPOUND / BASE ARRANGEMENT.

SCALES	Drawing Status	DWG No.	Rev
1:100	Construction	22112B-T5	C

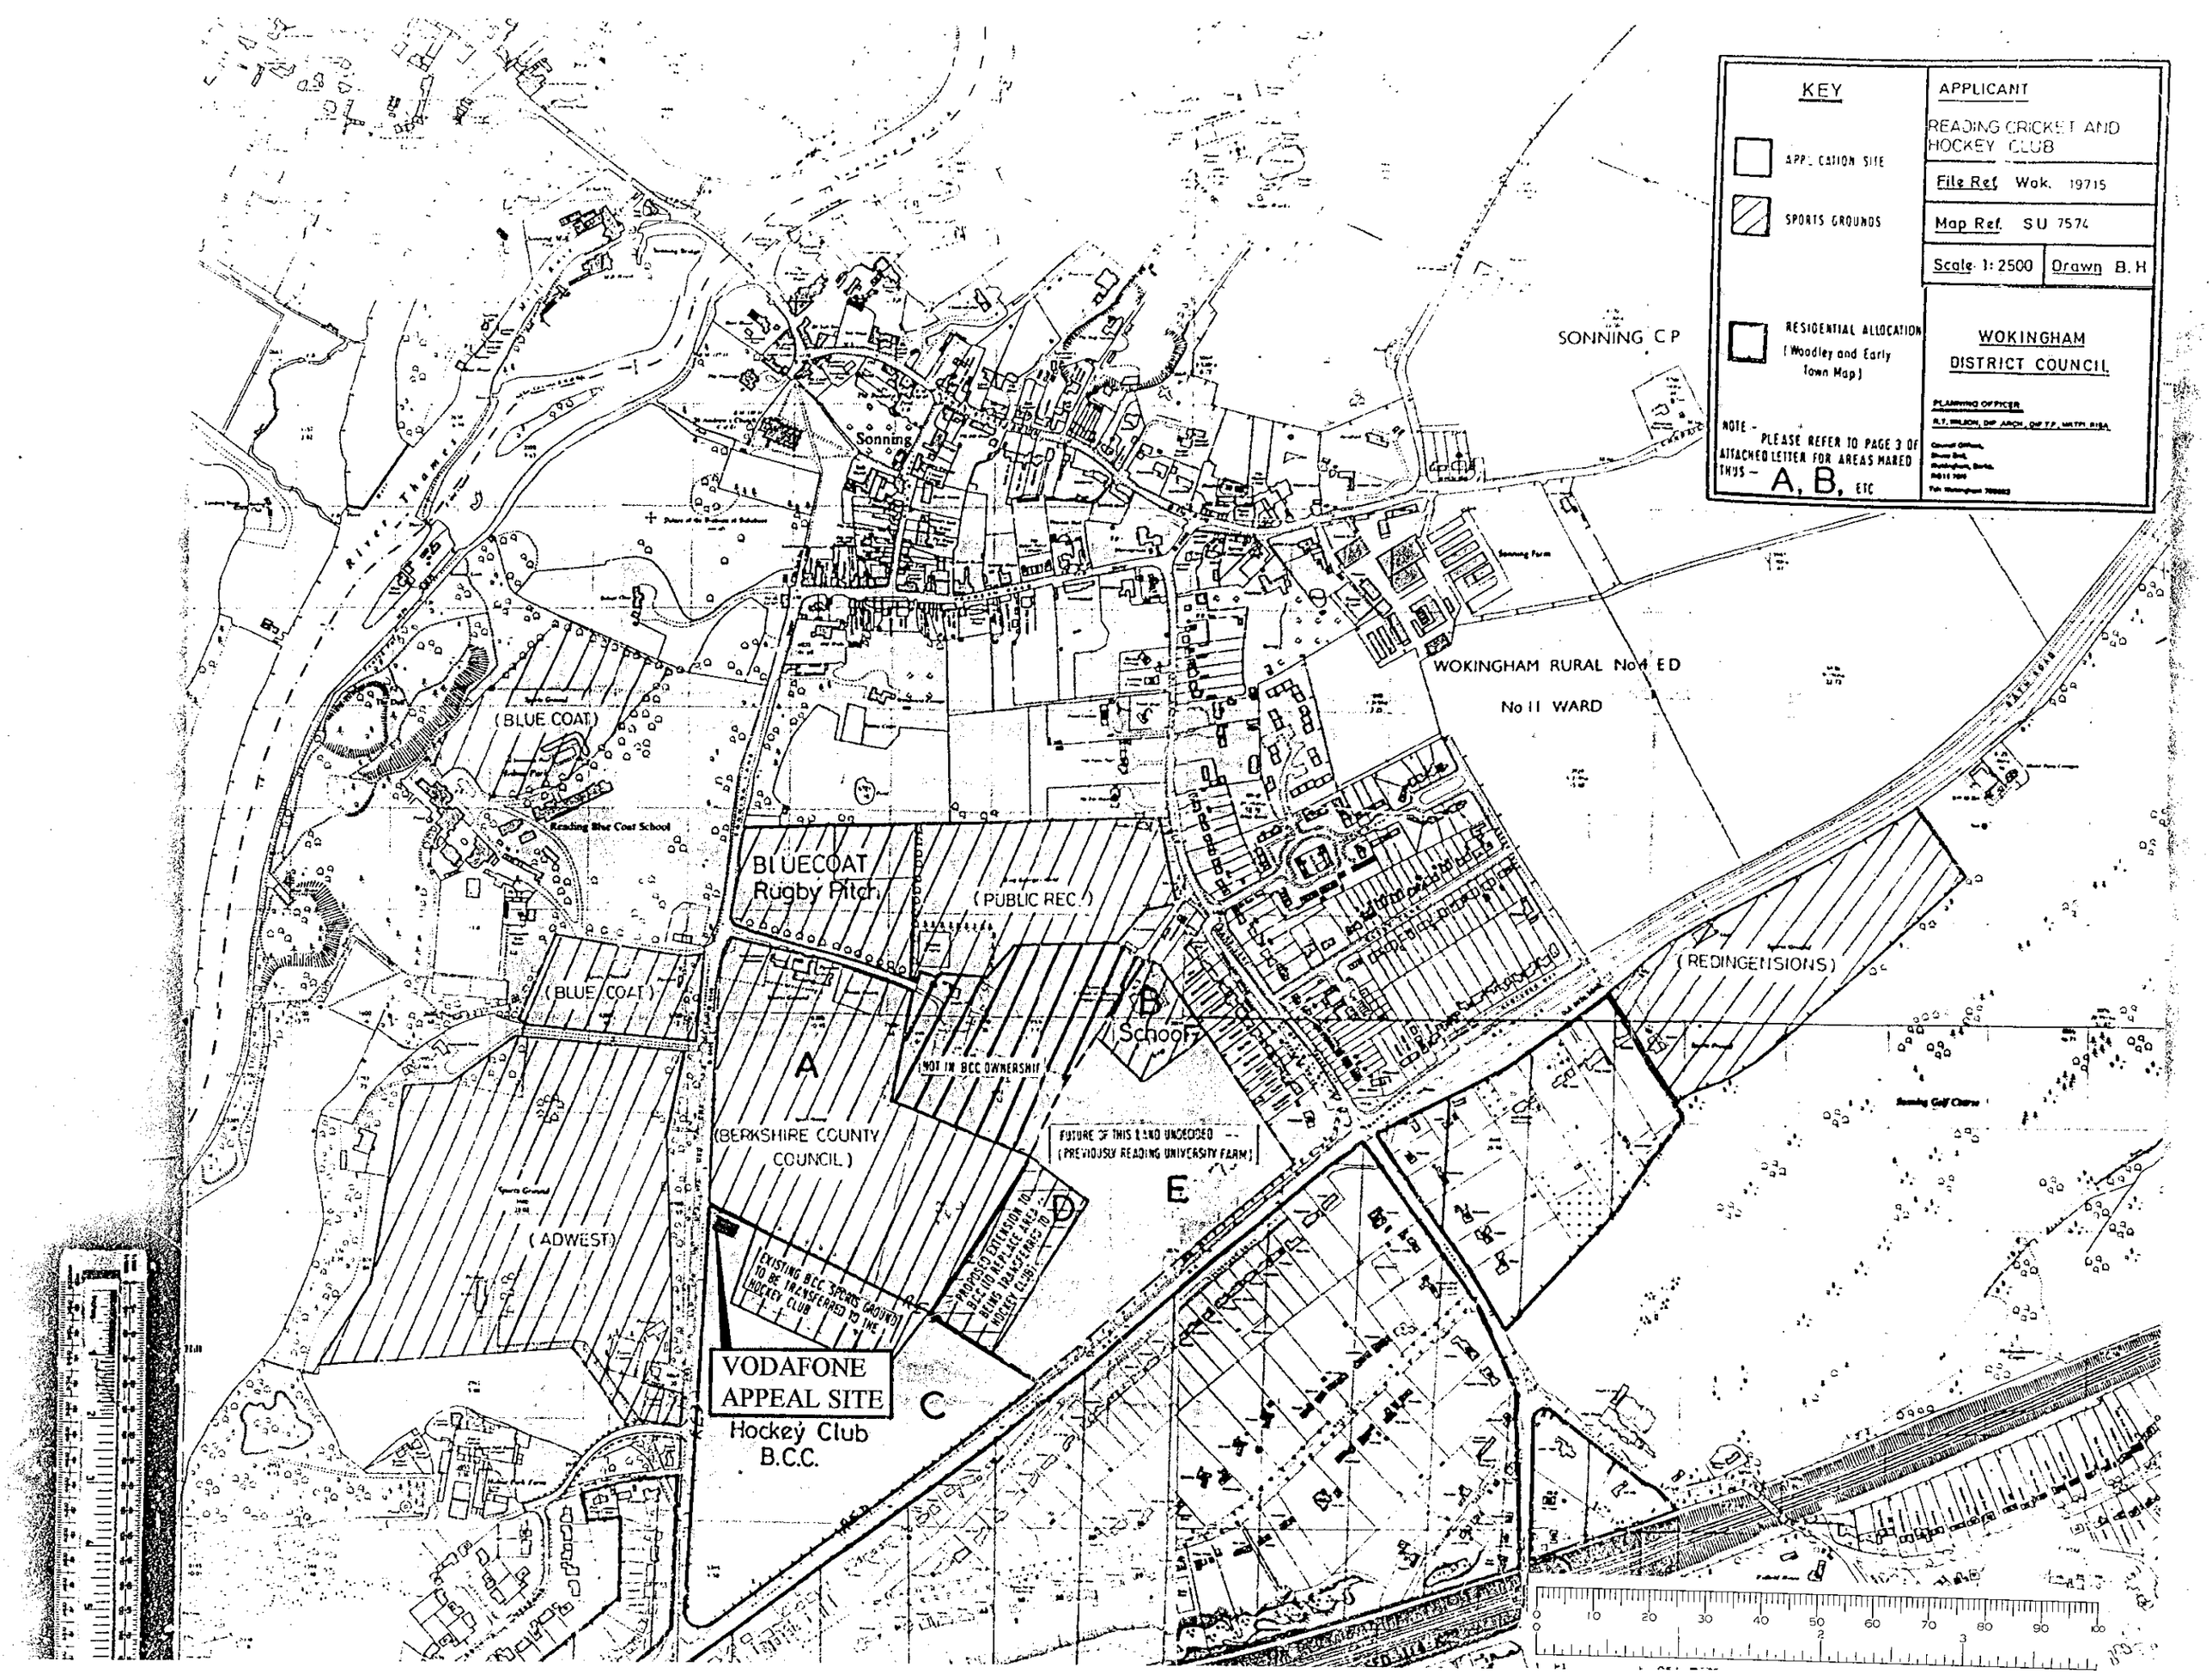
KEY
APPLICATION SITE
SPORTS GROUNDS
RESIDENTIAL ALLOCATION (Woodley and Early Town Map)
NOTE - PLEASE REFER TO PAGE 3 OF ATTACHED LETTER FOR AREAS MARED THUS - A, B, ETC
APPLICANT
READING CRICKET AND HOCKEY CLUB
File Ref. Wok. 19715
Map Ref. SU 7574
Scale 1:2500
Drawn B.H
WOKINGHAM DISTRICT COUNCIL
PLANNING OFFICER
R.T. WILSON, DIP ARCH, DIP T.P., MRTPI, RIBA
Council Offices, Shute End, Wokingham, Berks, RG11 1HH
Tel: Wokingham 780000
SONNING C P
Sonning
River Thames
WOKINGHAM RURAL No4 E D
No 11 WARD
(BLUE COAT)
Reading Blue Coat School
BLUECOAT Rugby Pitch
(PUBLIC REC.)
(BLUE COAT)
(ADWEST)
(BERKSHIRE COUNTY COUNCIL)
A
B
School
C
D
E
NOT IN BCC OWNERSHIP
FUTURE OF THIS LAND UNDECIDED (PREVIOUSLY READING UNIVERSITY FARM)
EXISTING BCC SPORTS GROUND TO BE TRANSFERRED TO THE HOCKEY CLUB
PROPOSED EXTENSION TO BCC TO REPLACE AREA BEING TRANSFERRED TO HOCKEY CLUB
VODAFONE APPEAL SITE
Hockey Club B.C.C.
(REDINGENSIONS)
Reading Golf Course
0 10 20 30 40 50 60 70 80 90 100