

Front Elevation

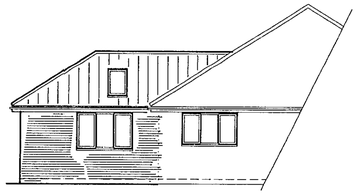

Side Elevation

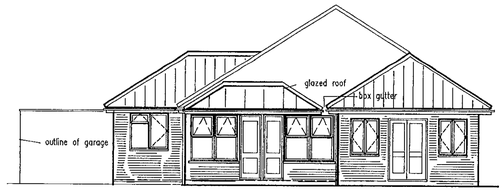

Rear Elevation

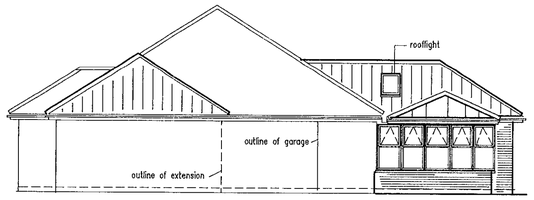

Side Elevation

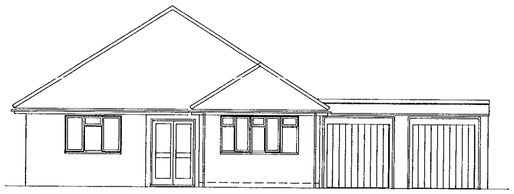

Front Elevation (EXISTING)

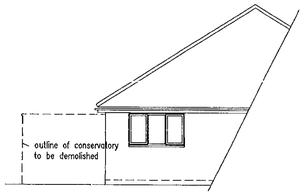

Side Elevation (EXISTING)

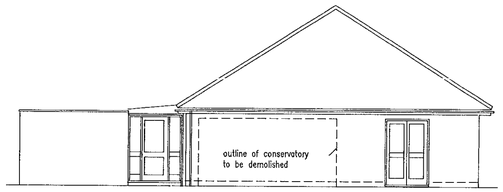

Rear Elevation (EXISTING)

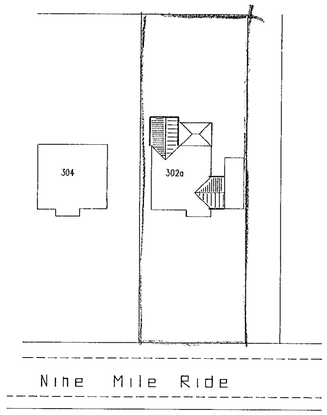

Block Plan
1:500

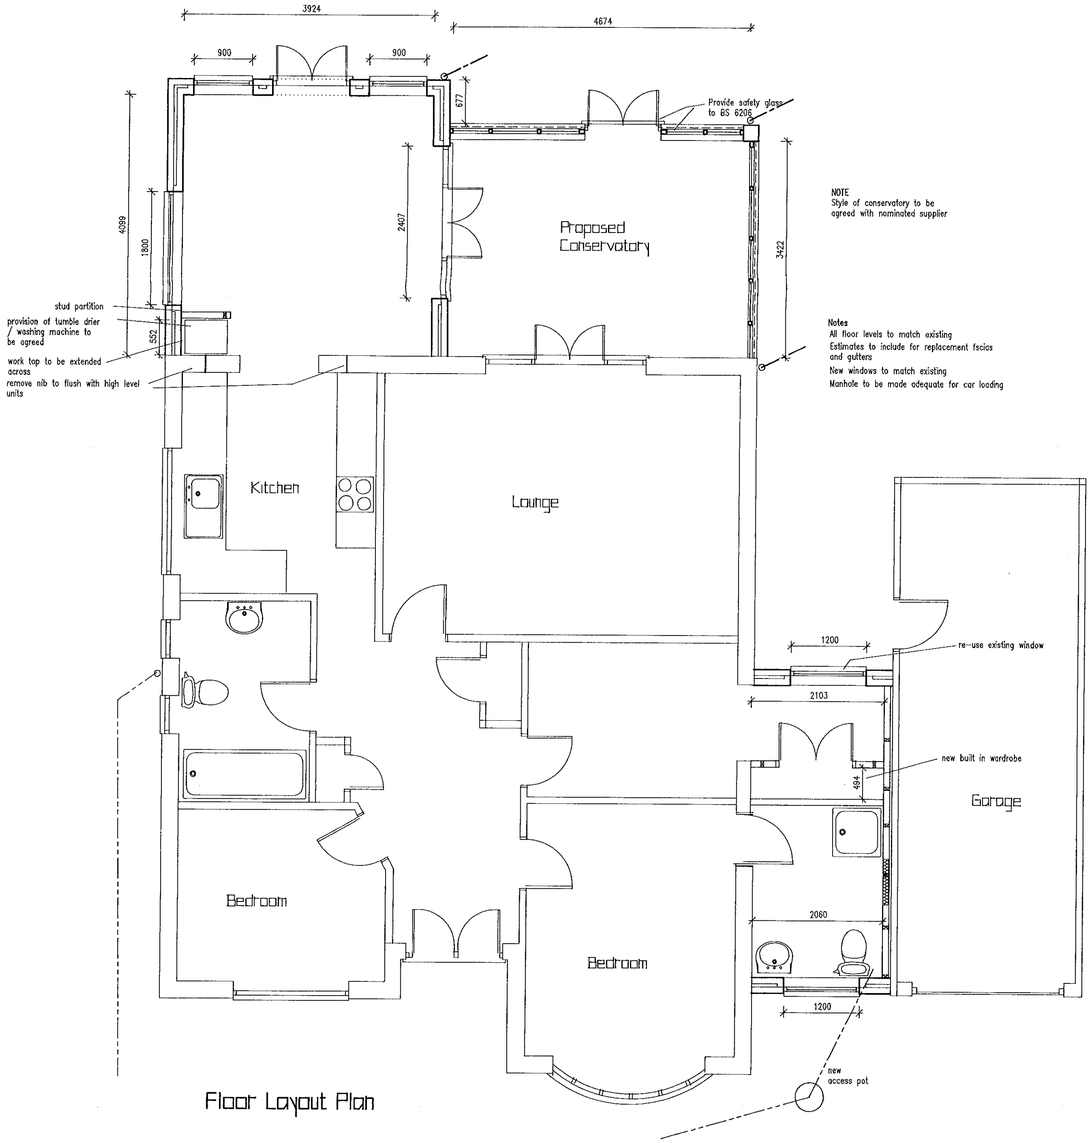

NOTE
Style of conservatory to be agreed with nominated supplier

Notes
All floor levels to match existing
Estimates to include for replacement fascias and gutters
New windows to match existing
Manhole to be made adequate for car loading

Floor Layout Plan



Location Plan 1:1250

APPROVED

06.FEB.2001* 3300

REVISIONS

Rev.	Description	Date
A	Survey and requirements added	24/11/2000
B	Front elevation and alts	14/12/2000
C	Conservatory detail updated	12/1/2001

JOB TITLE
Mrs Higson
302A Nine Mile Ride
Wokingham

TITLE
Side & Rear Extensions

SCALE 1:50 1:100

DATE October 2000

DRAWING No. Hig:01 C

4/5/01