Notes:
All dimensions must be checked on site and not scaled from this drawing

22.JAN.2001* 3233

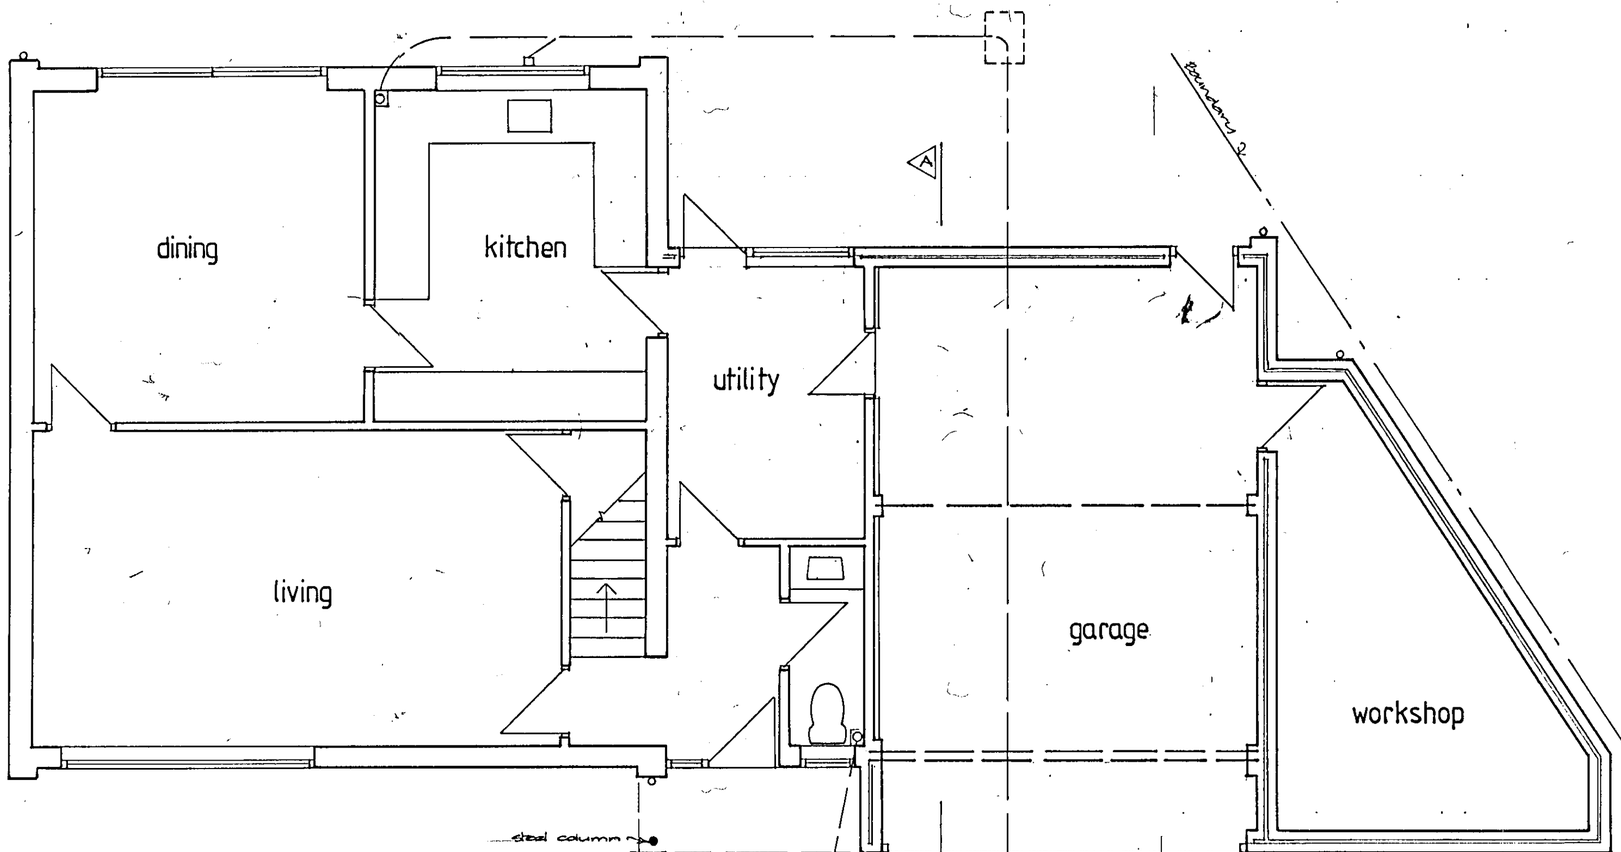

Ground Floor

Job Title
Proposed Extensions & Alterations at :-

24 Milestone Crescent
Charvil
RG 10 9RG

Drawing Title
GROUND FLOOR PROPOSED

Walter Glover & Associates
Planning & Building Consultants
8 Abbey Road
Virginia Water Surrey GU25 4RS
Tel. No. 01344 - 845856
Fax. 01344 - 845867

Date Jan 01 | Scale 1:50

Drg. No. 1703 · 3 | Rev.

420 x 594mm A2

Notes:
All dimensions must be checked on site and not scaled from this drawing

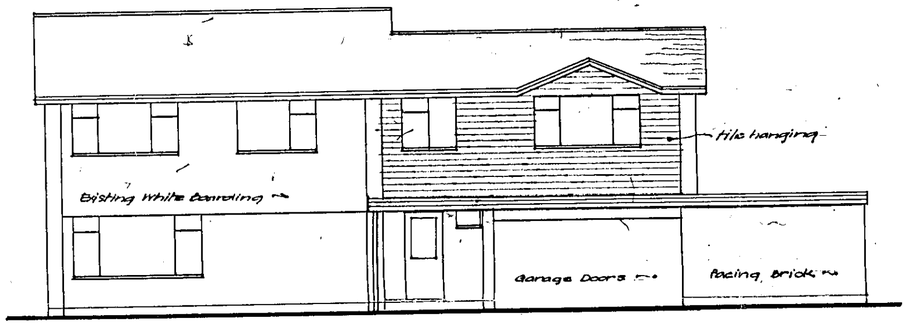

Front Elevation

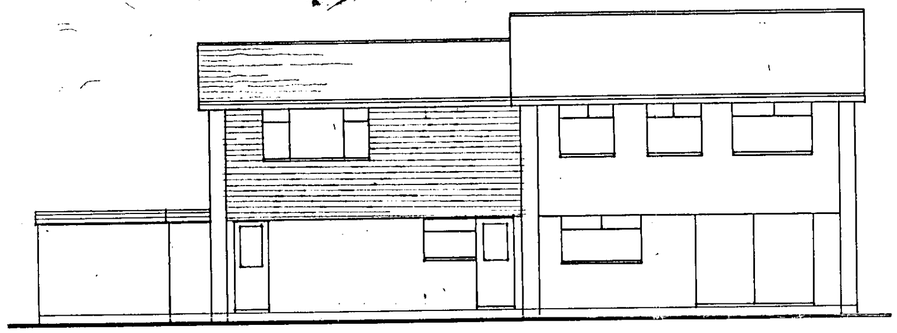

Rear Elevation

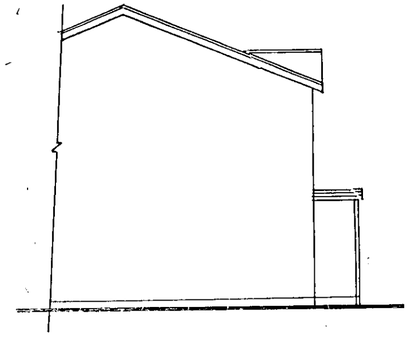

Side

22 JAN 2001 * 3233

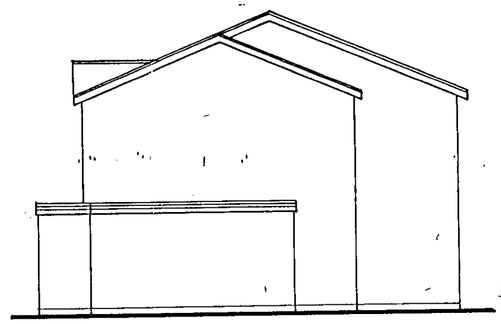

APPROVED

Side Elevation

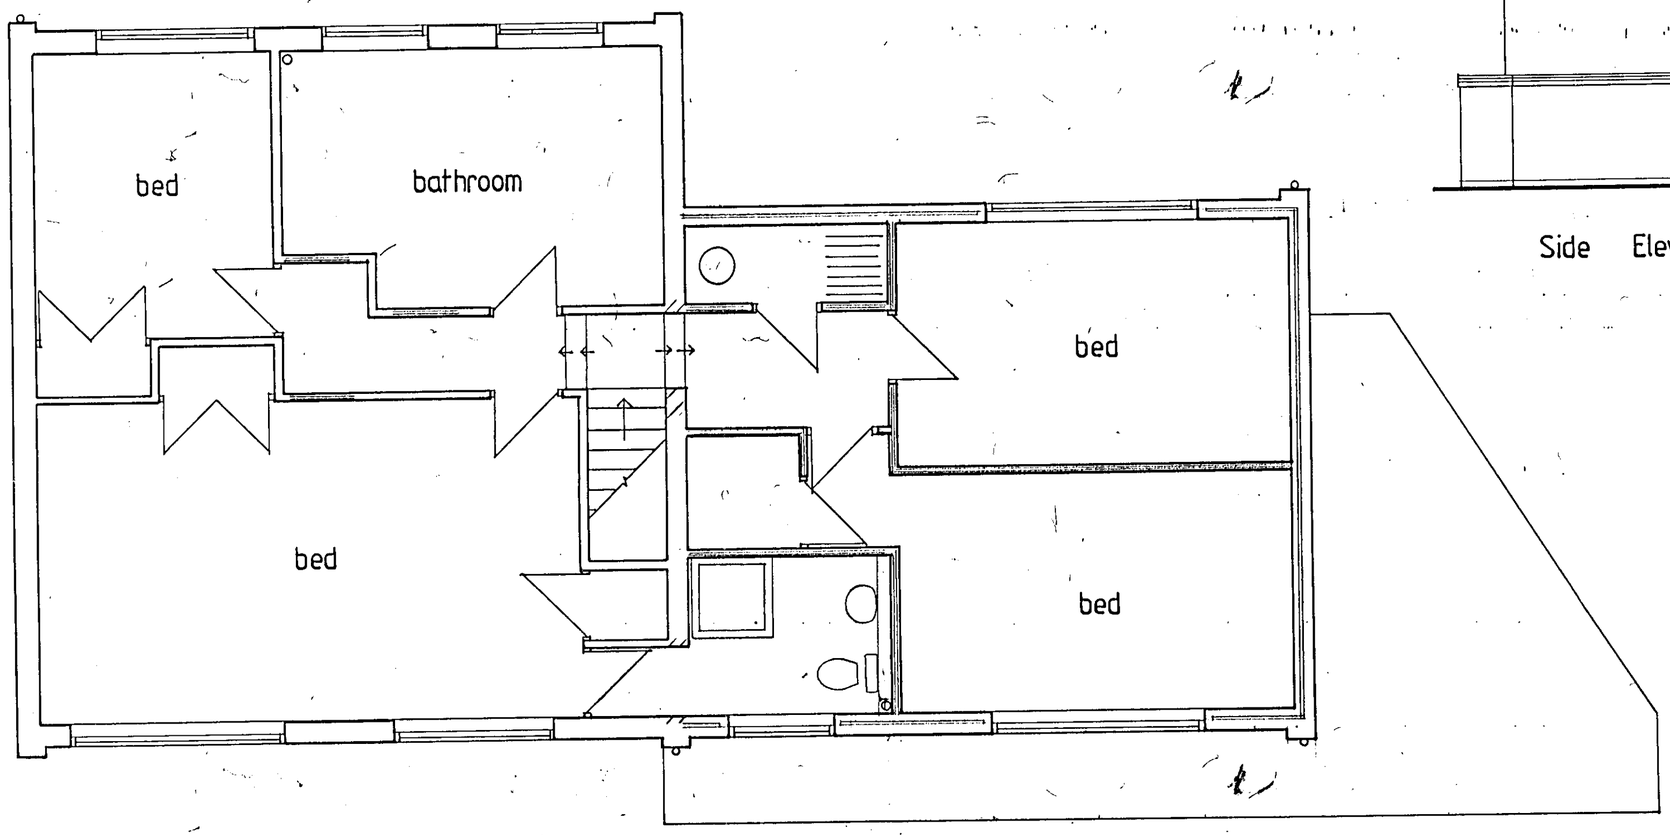

First Floor

Job Title
Proposed Extensions & Alterations at :-
24 Milestone Crescent
Chertsey
Surrey KT16 9RG

Drawing Title
FIRST FLOOR & ELEVATIONS AS PROPOSED

© Walter Glover & Associates
Planning & Building Consultants
8 Abbey Road
Virginia Water Surrey GU25 4RS
Tel. No. 01344 - 845856
Fax. 01344 - 845867

Date Jan 01

Scale 1:50 & 1:100

Drg. No. 1703 · 4

Rev.

420 x 594mm A2

23/3/01

Notes:
All dimensions must be checked on site and not scaled from this drawing

22 JAN 2001 * 3183

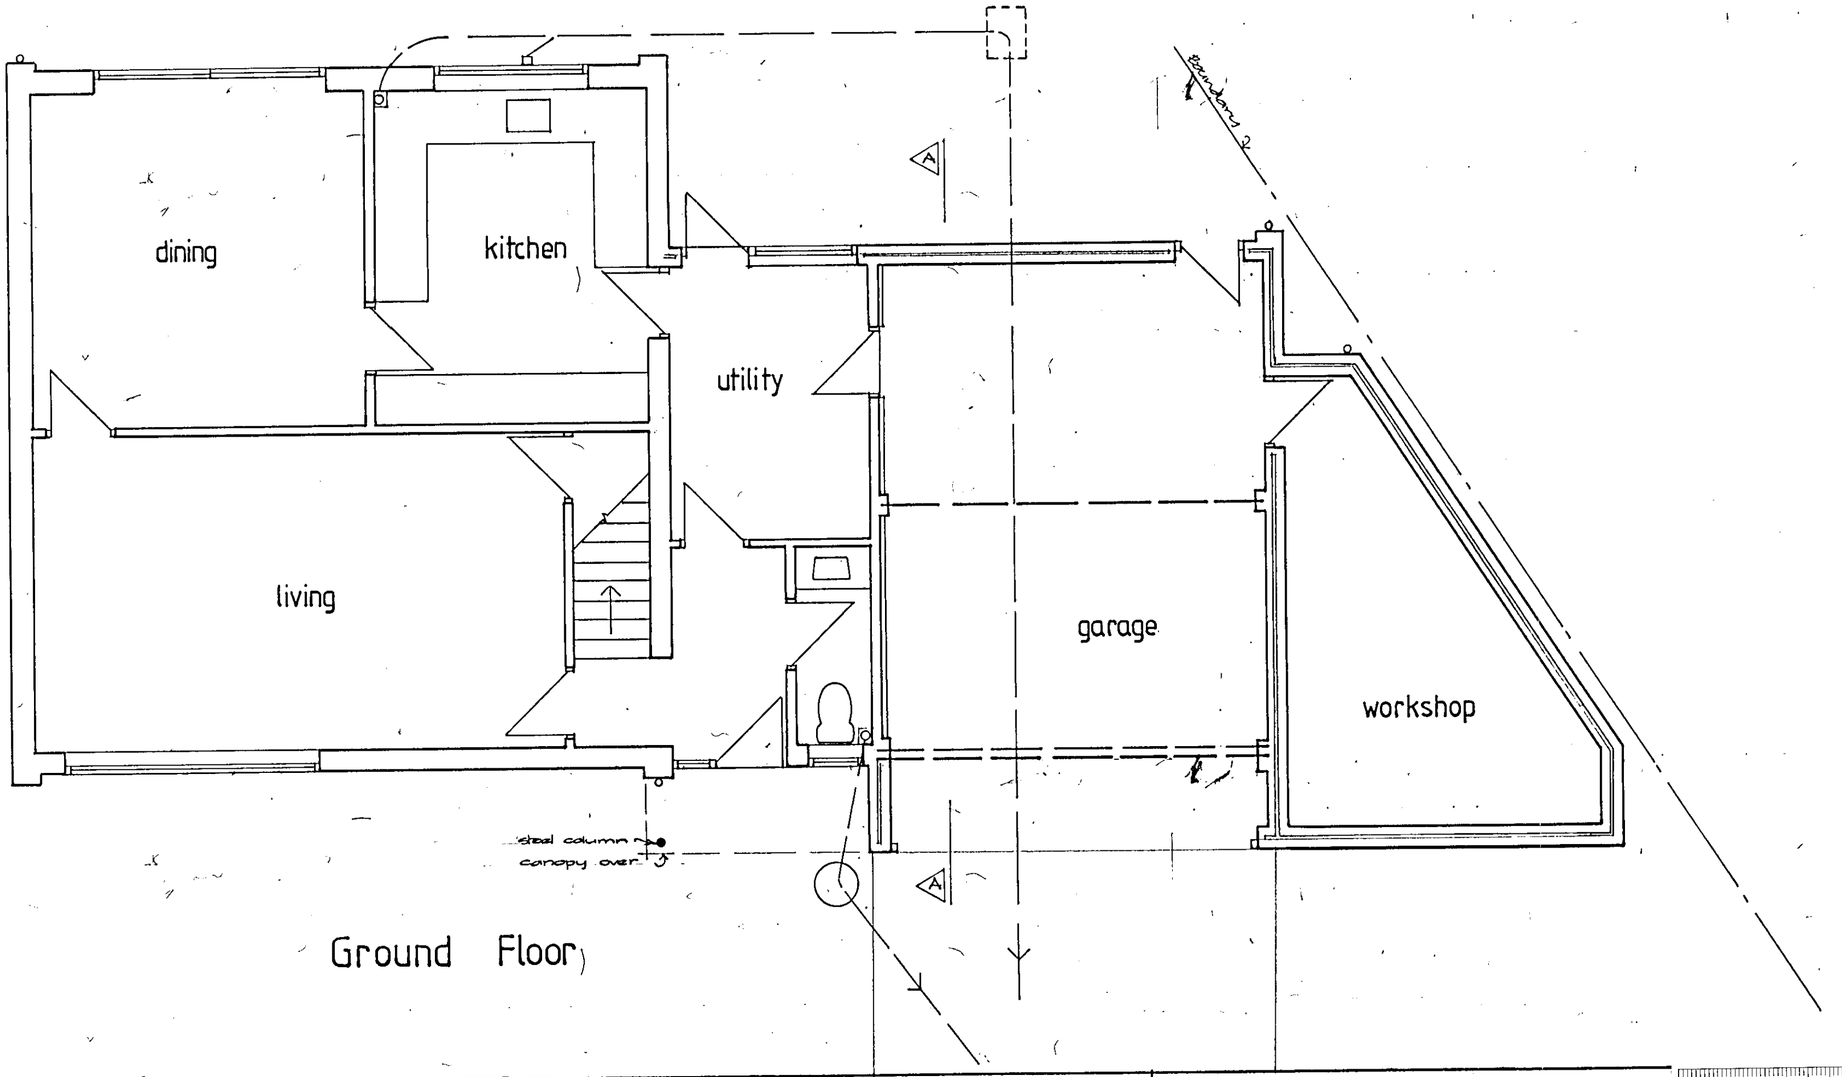

Ground Floor

APPROVED

Job Title
Proposed Extensions & Alterations at :-

24 Milestone Crescent
Charvil
RG 10 9RG

Drawing Title
GROUND FLOOR PROPOSED

© Walter Glover & Associates
Planning & Building Consultants
8 Abbey Road
Virginia Water Surrey GU25 4RS
Tel. No. 01344 - 845856
Fax. 01344 - 845867

Date Jan 01 | Scale 1:50

Drg. No. 1703 · 3 | Rev.

420 x 594mm A2

23/3/01

Notes:
All dimensions must be checked on site and not scaled from the drawing

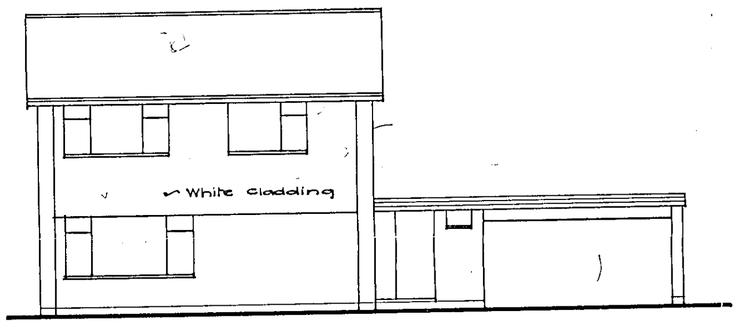

Front Elevation

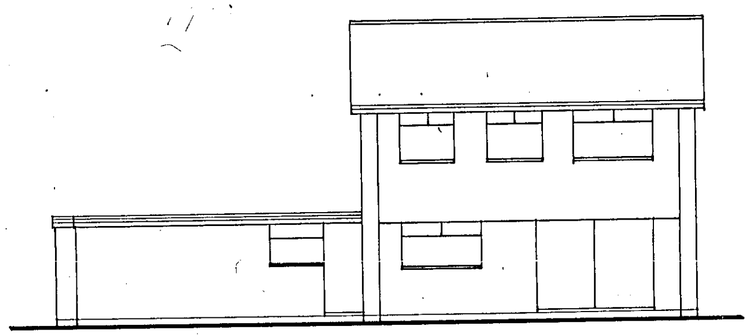

Rear Elevation

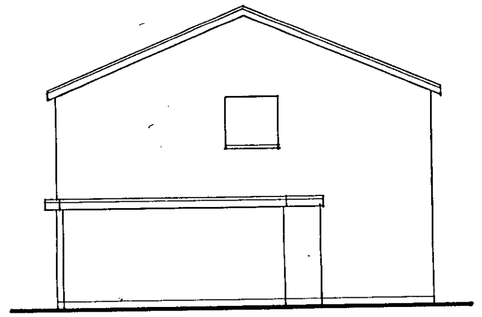

Side Elevation

22.JAN.2001* 3233

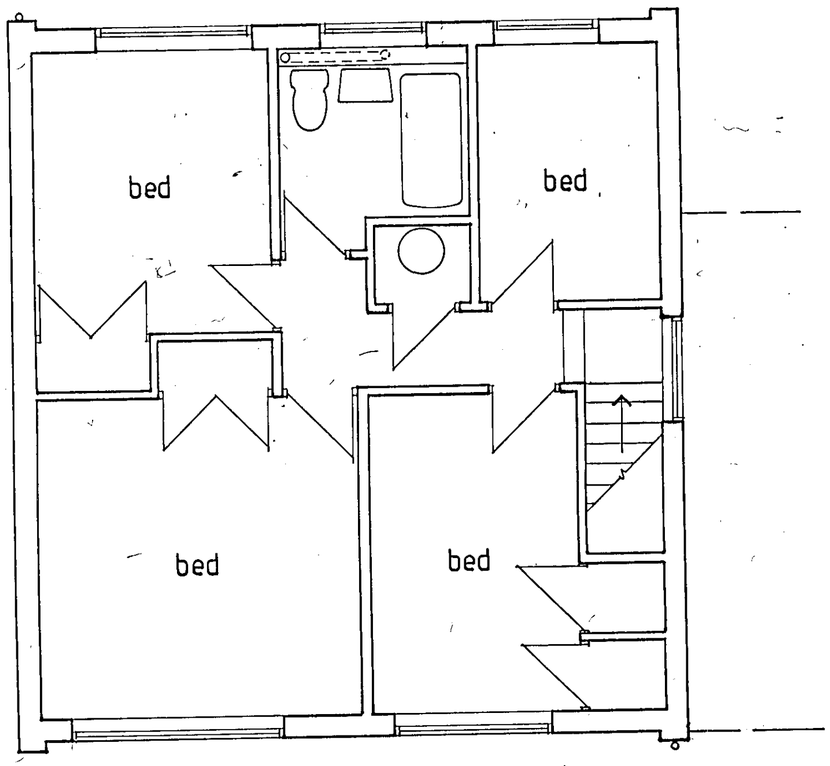

First Floor

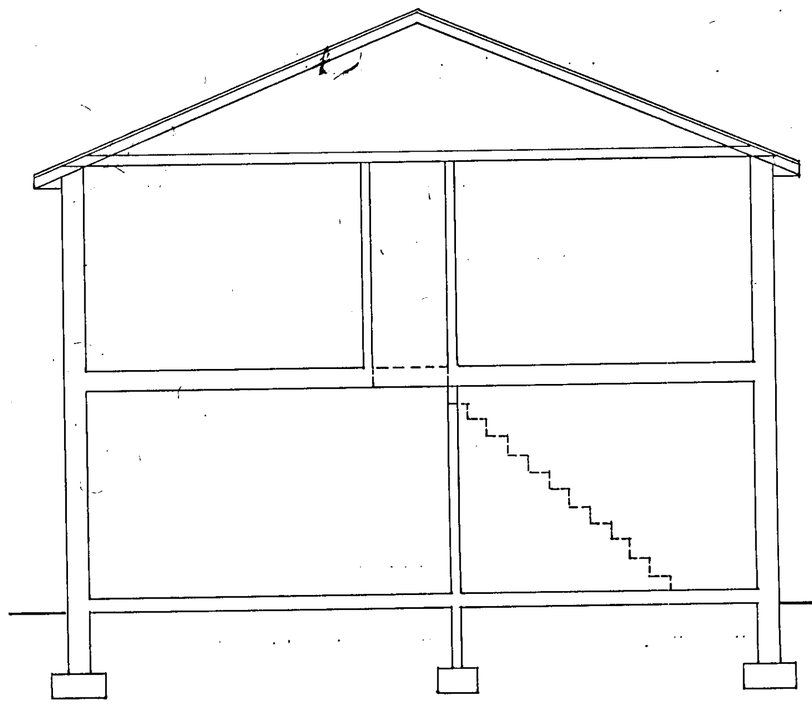

Section

APPROVED

Job Title
Proposed Extensions & Alterations at :-
24 Milestone Crescent
Charvil
RG 10 9RG

Drawing Title
FIRST FLOOR ~ SECTION & ELEVATIONS AS EXISTING

Walter Glover & Associates
Planning & Building Consultants
8 Abbey Road
Virginia Water Surrey GU25 4RS
Tel. No. 01344 - 845856
Fax. 01344 - 845867

Date Jan 01 | Scale 1:50 & 1:100

Drg. No. 1703 · 2 | Rev.

420 x 594mm A2

Notes:
All dimensions must be checked on site and not scaled from this drawing

APPROVED

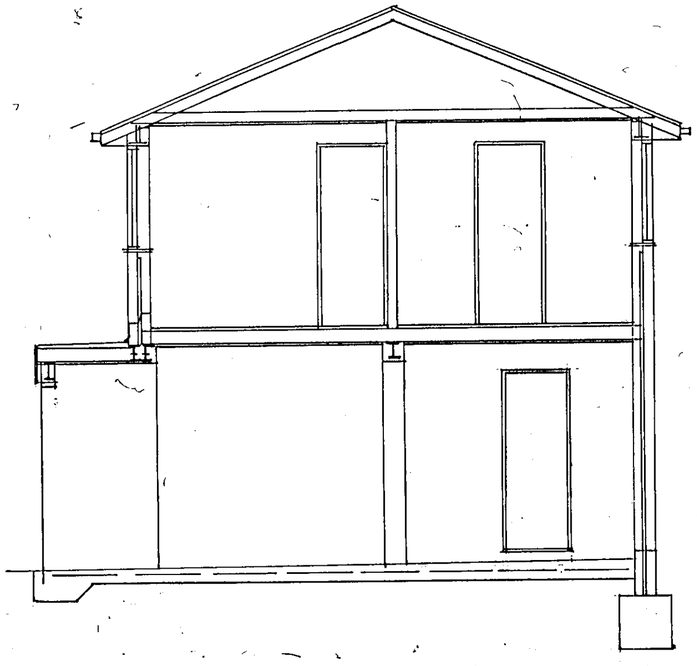

Proposed Section A·A

Job Title
Proposed Extensions & Alterations at :-

24 Milestone Crescent
Charvil
RG 10 9RG

Drawing Title
SECTION PROPOSED

© Walter Glover & Associates
Planning & Building Consultants
8 Abbey Road
Virginia Water Surrey GU25 4RS
Tel. No. 01344 - 845856
Fax. 01344 - 845887

Date Jan 01 | Scale 1:50

Drg. No. 1703·5 | Rev.

430 x 594mm A2

Notes:
All dimensions must be checked on site and not scaled from this drawing

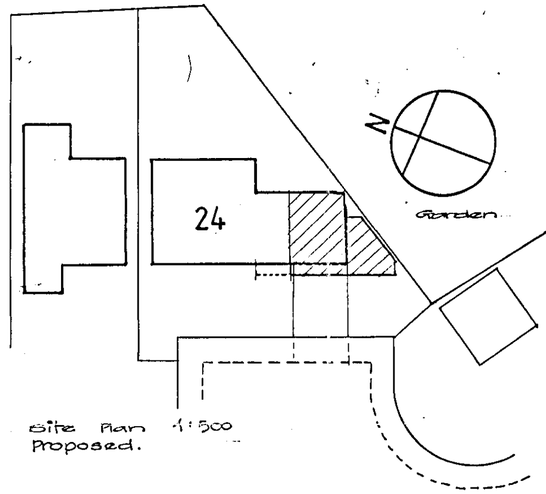

Site Plan 1:500
Proposed.

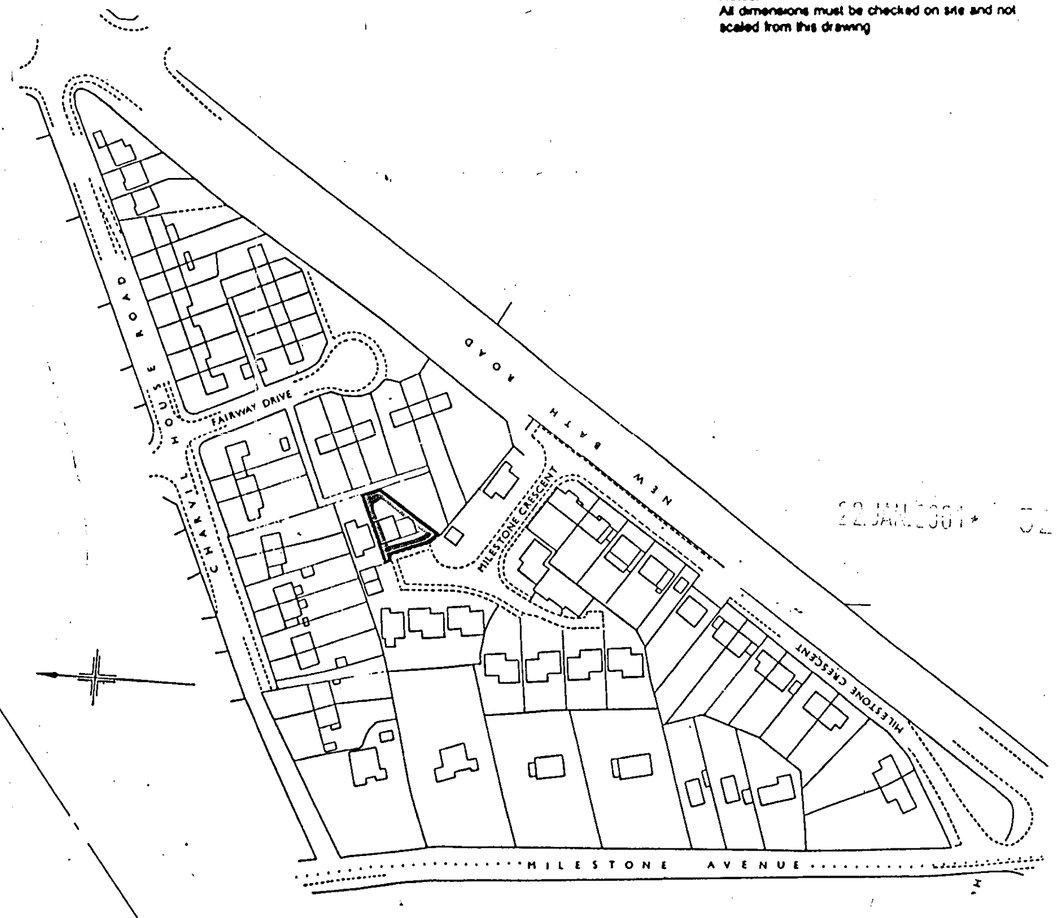

Location Plan 1:1250
Existing.

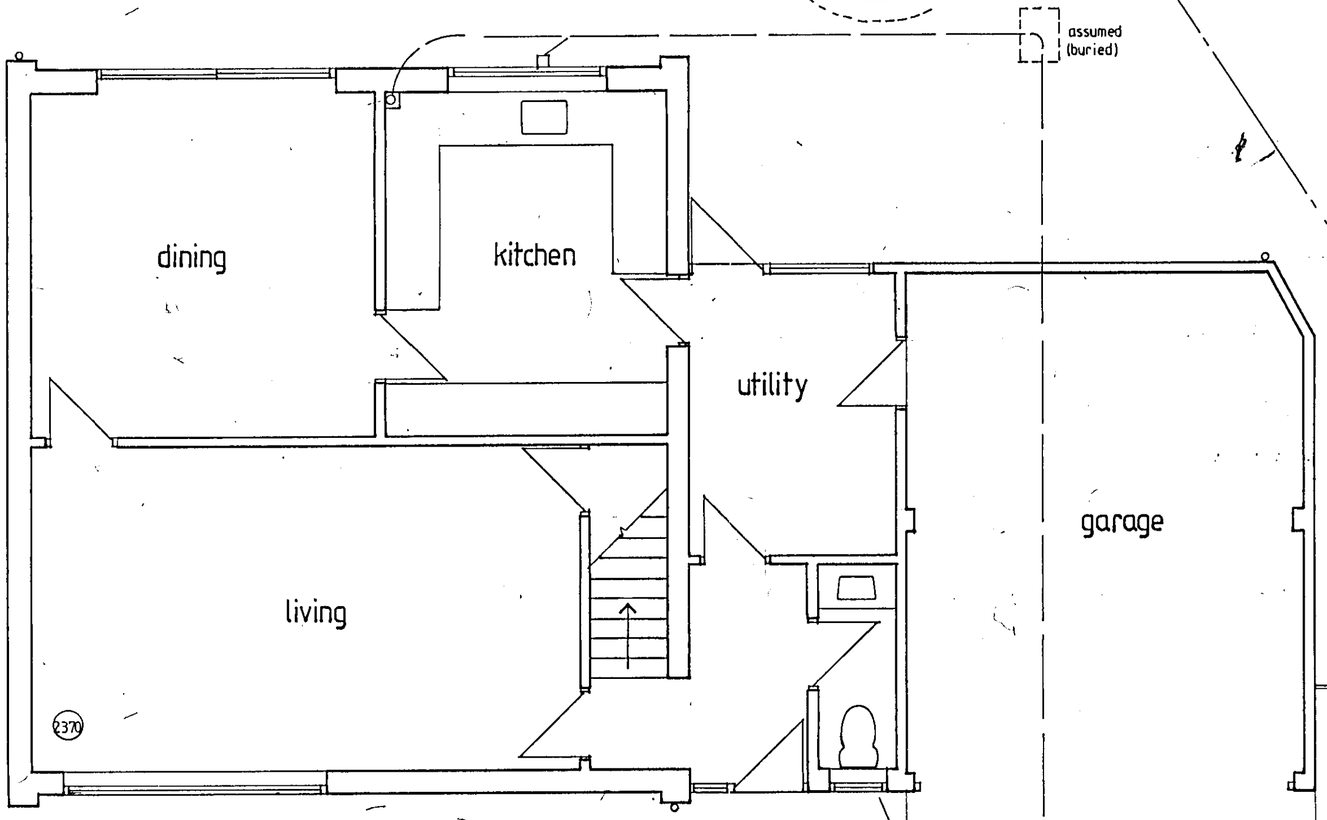

Ground Floor

inv. 1300

APPROVED

Job Title
Proposed Extensions & Alterations at :-

24 Milestone Crescent
Charvil
RG 10 9RG

Drawing Title
GROUND FLOOR EXISTING

© Walter Glover & Associates
Planning & Building Consultants
8 Abbey Road
Virginia Water Surrey GU25 4RS
Tel. No. 01344 - 845856
Fax. 01344 - 845887

Date Jan 01 | Scale 1:50 1:500 & 1:1250

Drg. No. 1703 · 1 | Rev.

430 x 594mm A2

23/3/01