

Rear Elevation

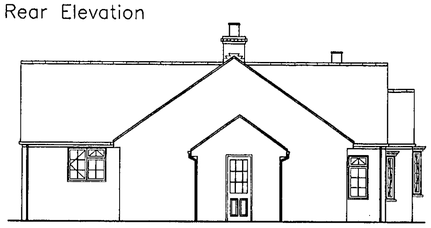

Side Elevation

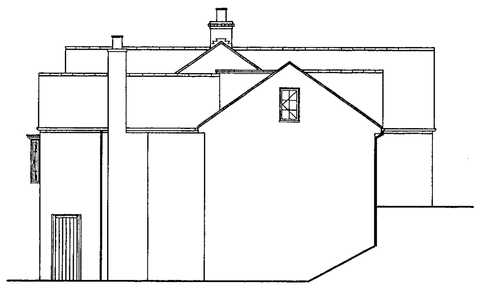

Side Elevation

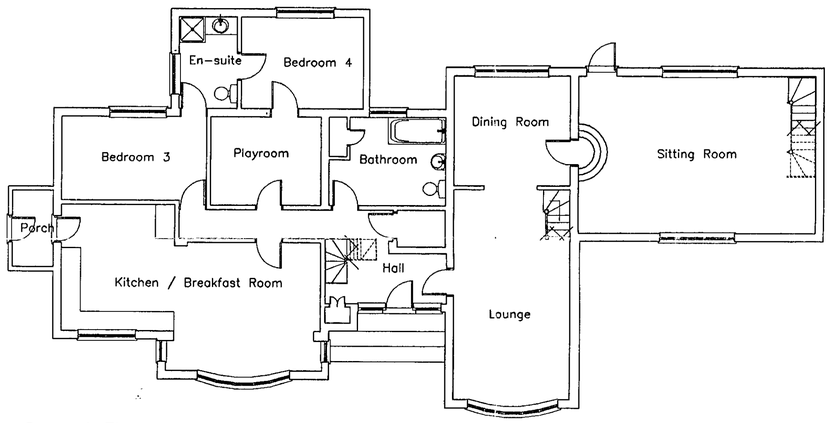

Ground Floor

EXISTING

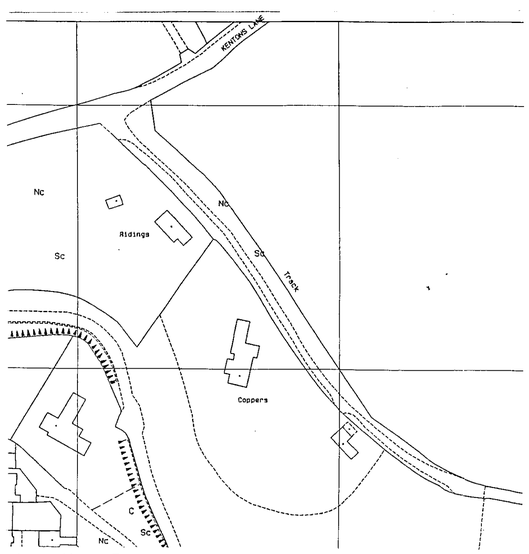

Location Plan
(Scale 1:1250)

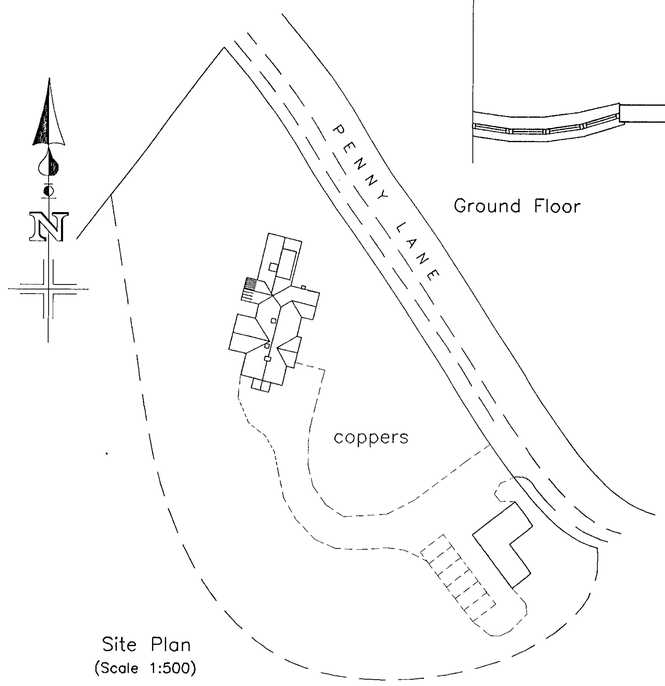

Site Plan
(Scale 1:500)

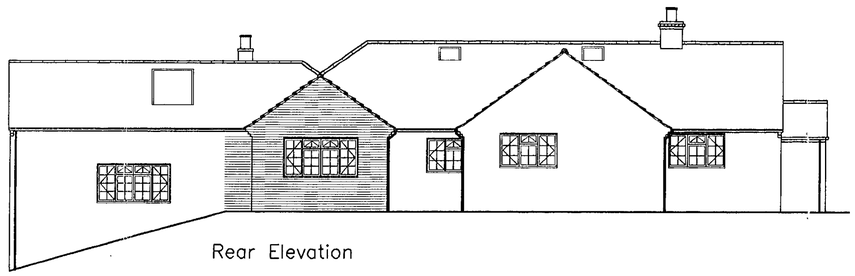

Rear Elevation

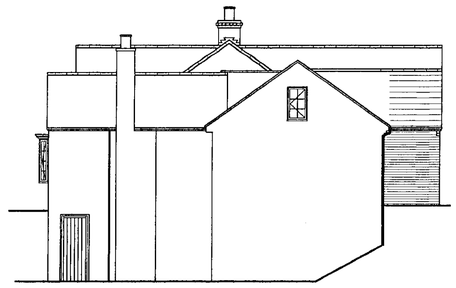

Side Elevation

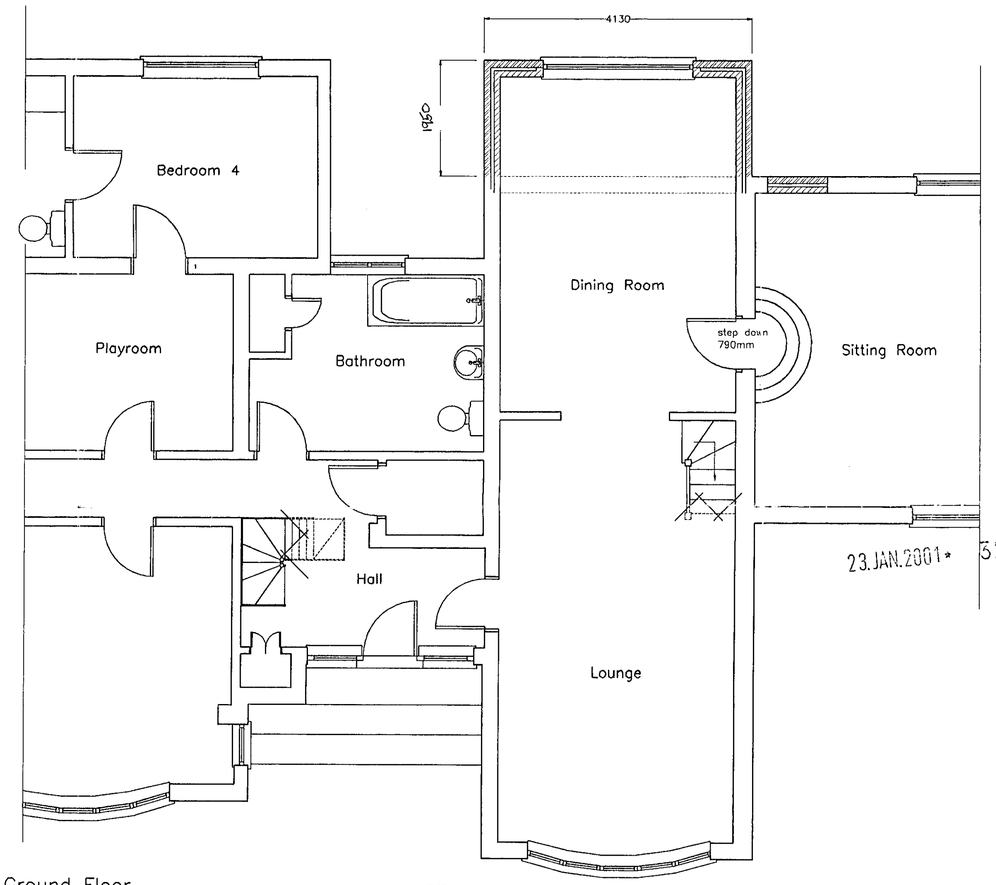

Ground Floor

PROPOSED

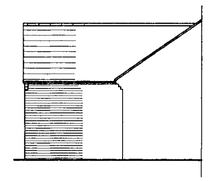

Side Elevation

23.JAN.2001*

5235

BDS

Chartered Surveyors & Property Consultants
Architectural & Building Design Services
Building & Structural Engineers

- Structural & Condition Surveys
- Preparation of Architectural Drawings
- Extensions, Conversions & New Build
- Planning & Building Regulation Applications
- Disputes & Diagnosis of Building Defects
- Building Insurance Claims
- Schedules of Dilapidations
- Project Management
- Professional advice on all Types of Building

Windward House,
Hollow Lane,
Shinfield,
Reading,
Berkshire RG2 9AB.

Tel: 0118 9884477
Fax: 0118 9885268

Project
Dining Room extension
"COPPERS"
PENNY LANE, WARGRAVE
BERKSHIRE.

APPROVED

Drawing title
PLANS & ELEVATIONS

Client
MR & MRS J. THURSTON

Date	Scale
17.01.01.	1:50 & 1:100

Drawn by	Drawing number	Set
AVS	5113:01:1	

General notes
1. Dimensions to be checked on site before any work is put in hand or prefabricated.
2. All dimensions in millimetres. (unless otherwise stated)
3. This drawing is not a full specification of works or materials to be employed in this project.
4. The contractor must verify all dimensions on site before work commences.
5. The drawing and design is copyright of this practice. ©

Revisions
Ref Date

0 10 20 30 40 50 60 70 80 90 100

20/3/01