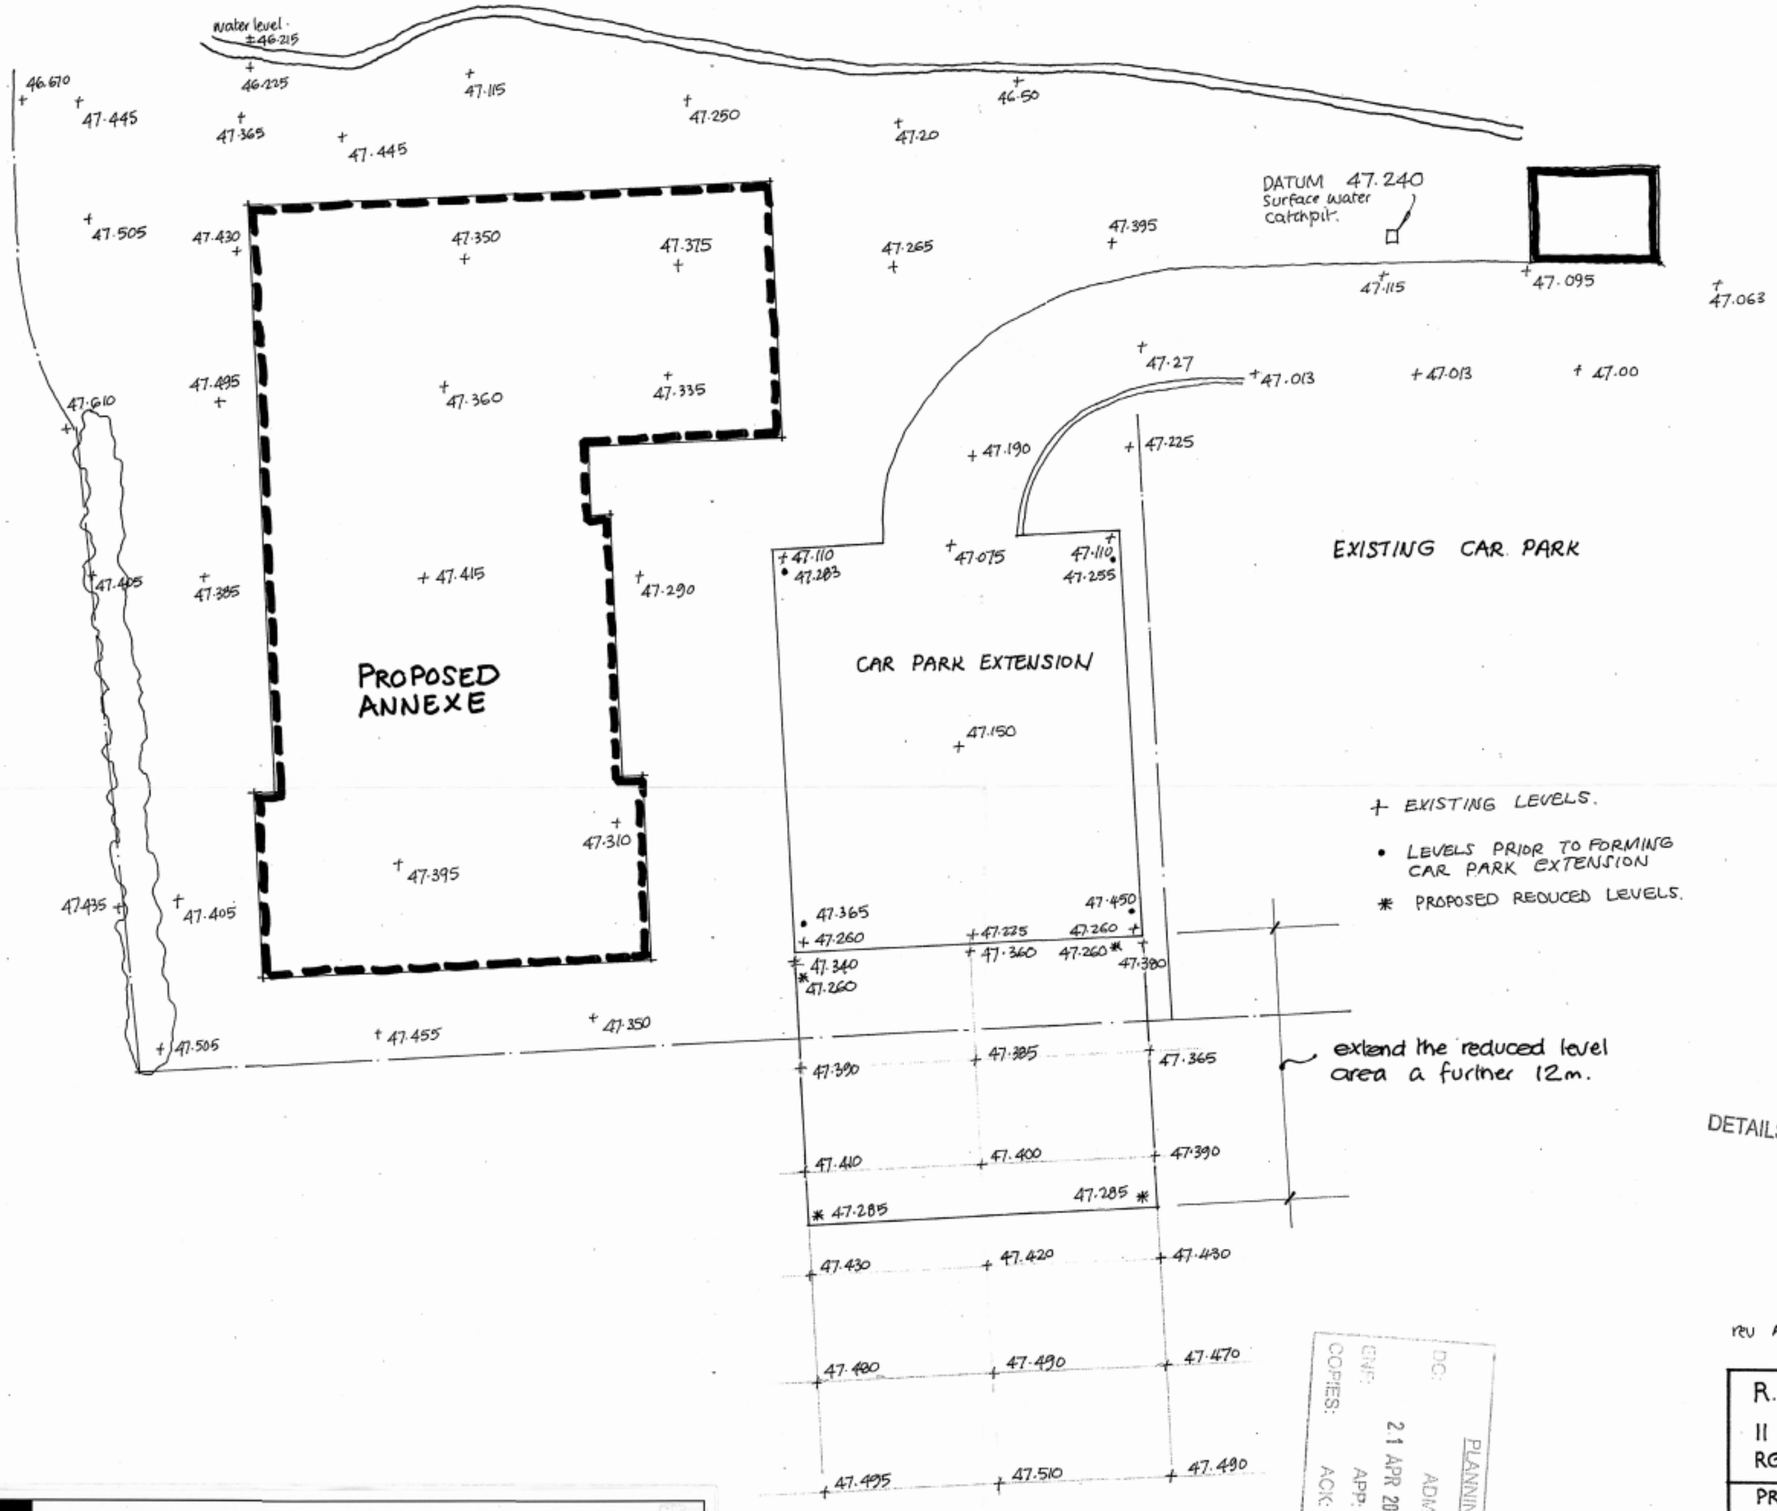

DETAILS TO MEET CONDITIONS

3329

rev A Dec 05. extended reduced area shown.

PLANNING
DC: ADMIN:
ENF: 21 APR 2006
COPIES: APP:
ACK:

DO NOT SCALE

1/2 mm 10 20 mm 30 40 50 60 70 80 90 100 110 120 130 140 150

Do not scale from anything other than this ruler

ORIGINAL SIZE OF DRAWING A2

R. G. BUTLER & ASSOCIATES
11 STRATHMORE DRIVE CHARVIL READING
RG10 9QT. Tel 0118 934 3040

PROPOSED ADDITIONAL FLOOD COMPENSATION MEASURES
NEW MILL RESTAURANT
EVERSLEY

scale 1:200	drg no 629/2 A
date Dec 05	