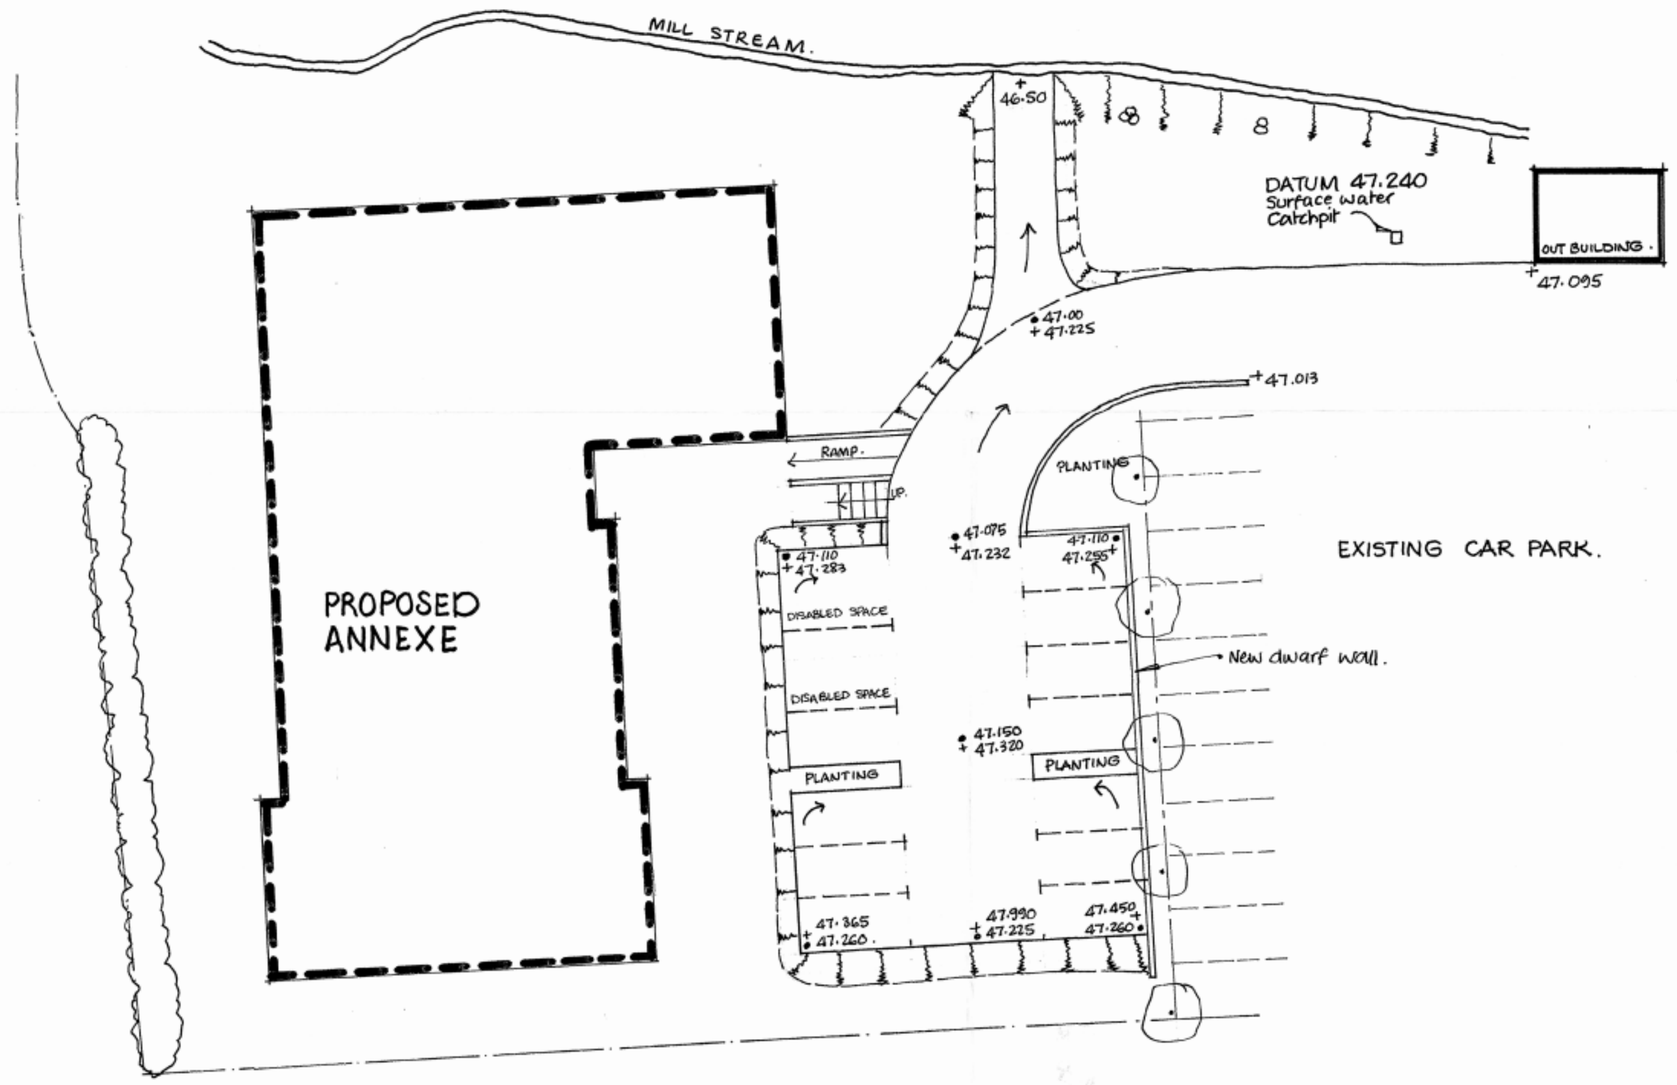

car park spec.

Remove top soil and lay min. 150 mm crushed concrete or rock scalpings. Base to be well consolidated and finished with washed gravel.

Kerbs to be 100 x 200 x 300 long countryside kerbs. on concrete bed + backing.

car park area must drain back toward mill stream

- • Finished levels.
- + Existing levels.

DETAILS TO MEET CONDITIONS
F/2001/3329

rev A. July 05. spec. for car park amended to coincide with drg no 11 as part of planning approval.

DO NOT SCALE

½ mm 10 20 mm 30 40 50 60 70 80 90 100 110 120 130 140 150

Do not scale from anything other than this ruler

ORIGINAL SIZE OF DRAWING A2

R. G. BUTLER & ASSOCIATES
11 STRATHMORE DRIVE CHARVIL READING RG10 9QT. Tel/fax 0118 934 3040

PROPOSED ADDITIONAL CAR PARKING IN ACCORDANCE WITH PLANNING APPROVAL F/2001/3329
NEW MILL RESTAURANT.

scale	1:200	drg no	629/1 A
date	Mar 03		