ADDITIONAL PLAN
3330 1



Location Plan
scale 1:1250

NORTH

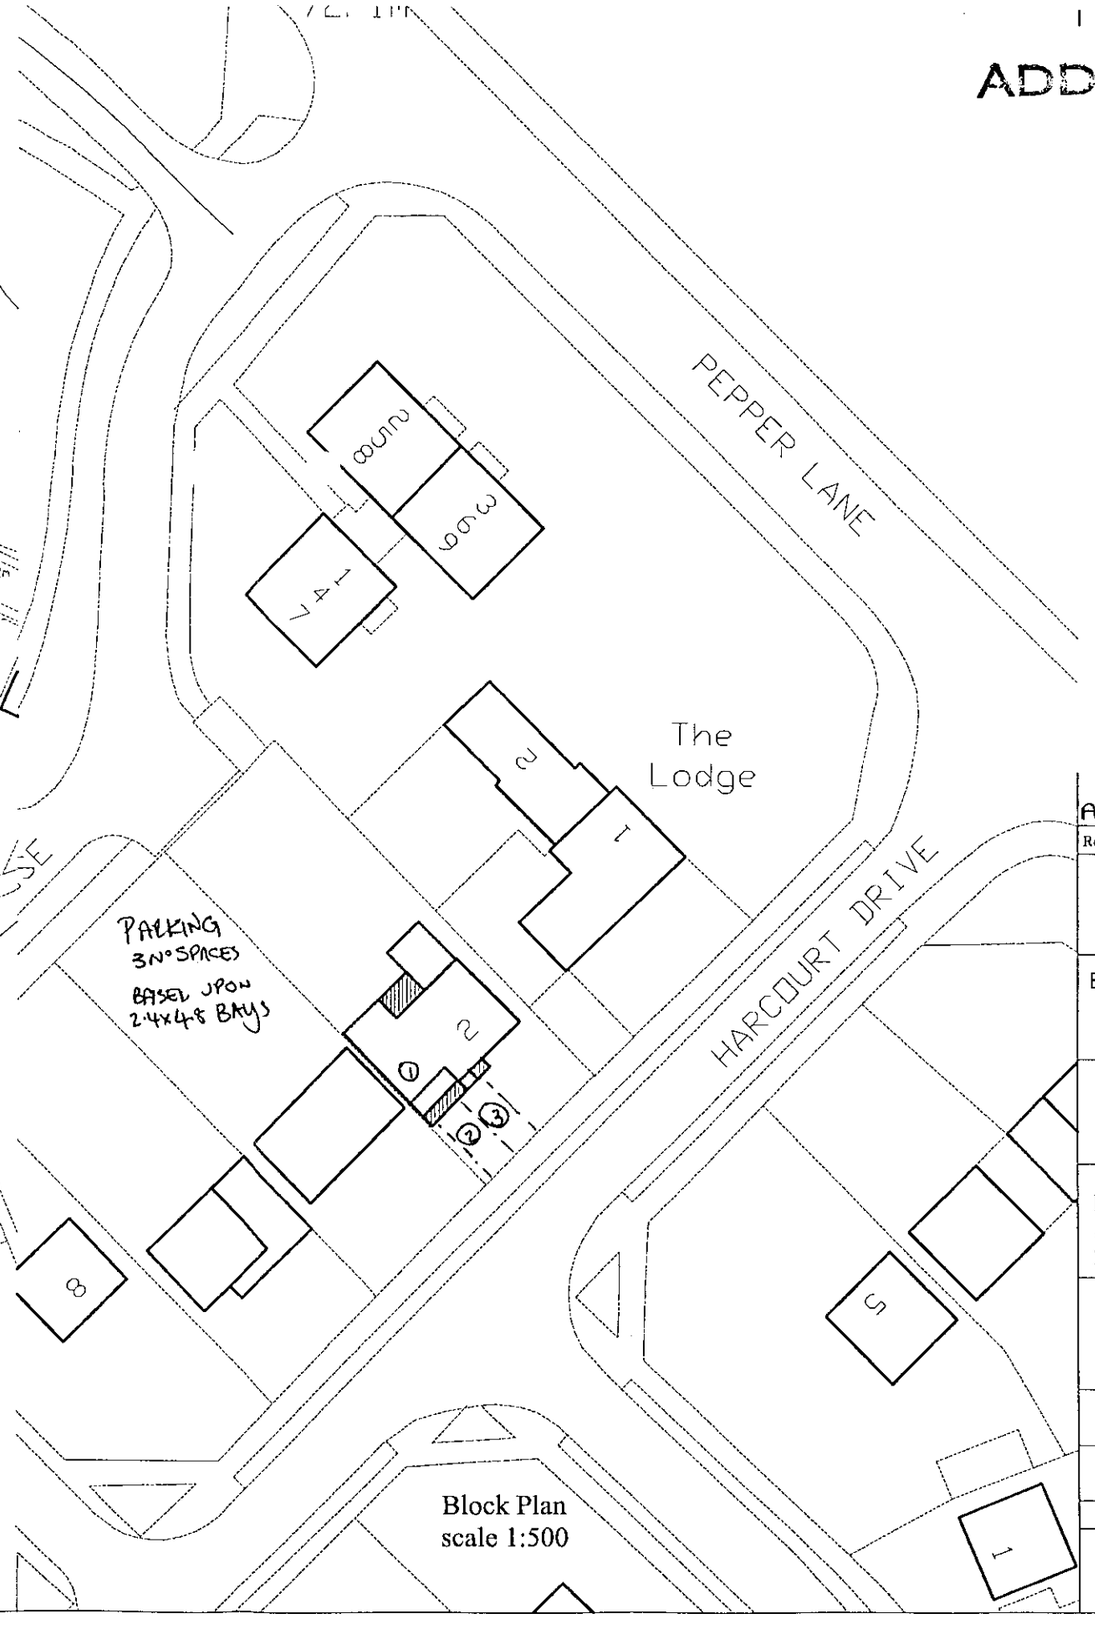

Block Plan
scale 1:500

Rev.	Description	Date
A	PARKING LAYOUT ADDED	21.2.01

David Tingle

Building Design & Surveying Services

17 Woodland Drive, Tilehurst, Reading,
Berkshire RG30 4RT
tel:0118.9419311 M.0411 902344

Client
Mr & Mrs J.Fisher
2 Harcourt Drive
Earley

Project
Proposed
Single Storey Front & Rear Extensions
2 Harcourt Drive, Earley

Title
Location & Block Plans

Drawn	Date
-	November 2000
Scale	Drg
1:1250 & 1:500	DT

Drawing No.	Rev.
2HD.01	A

08.FEB.2001 5330

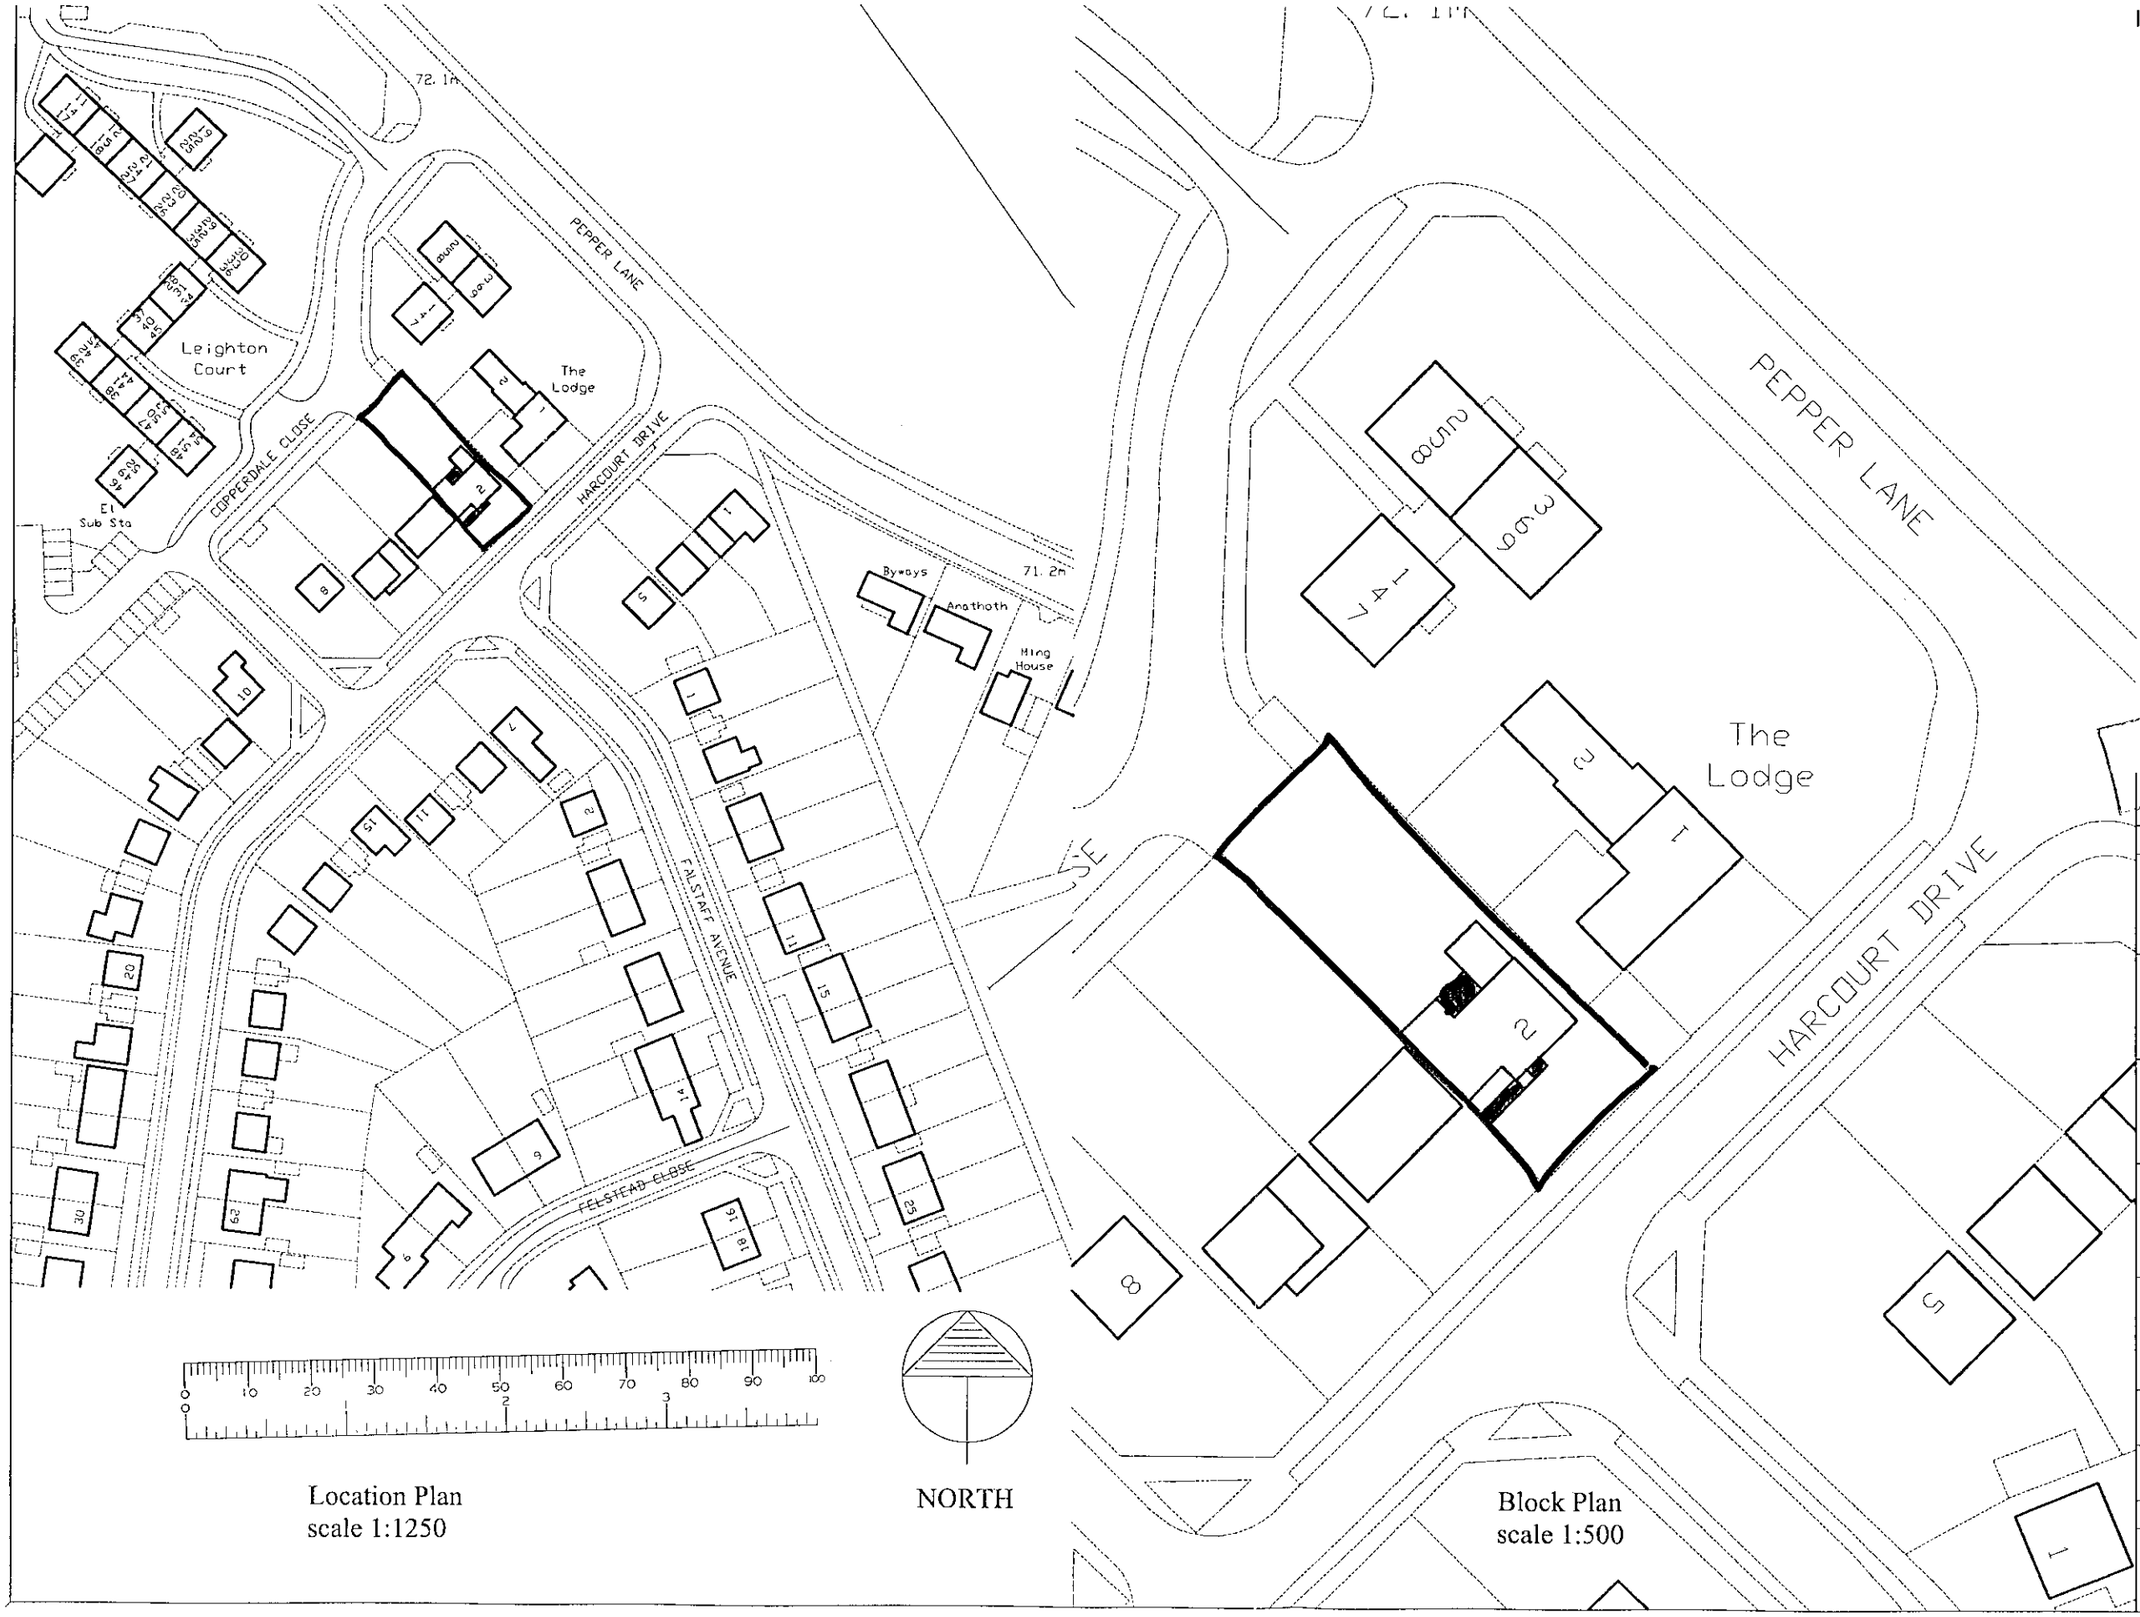

Location Plan
scale 1:1250

Block Plan
scale 1:500

APPROVED

Rev.	Description	Date

David Tingle

Building Design & Surveying Services
17 Woodland Drive,Tilehurst,Reading,
Berkshire RG30 4RT
tel:0118.9419311 M.0411 902344

Client
Mr & Mrs J.Fisher
2 Harcourt Drive
Earley

Project
Proposed
Single Storey Front & Rear Extensions
2 Harcourt Drive,Earley

Title
Location & Block Plans

Drawn	Date
-	November 2000
Scale	Drg
1:1250 & 1:500	DT

Drawing No.	Rev.
2HD.01	-

Notes

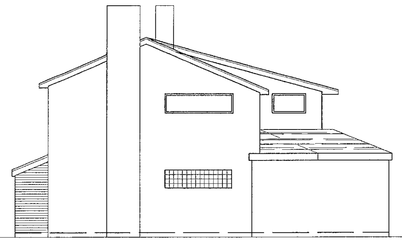

PROPOSED SIDE ELEVATION
SCALE 1:100

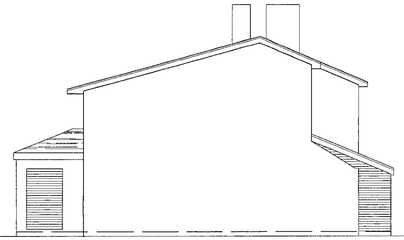

PROPOSED SIDE ELEVATION



PROPOSED REAR ELEVATION



PROPOSED FRONT ELEVATION
SCALE 1:100

FINISHES
WALLS :- Red/Brown Facing Brickwork to match existing
ROOF :- Brown Concrete Roof Tiles to match existing

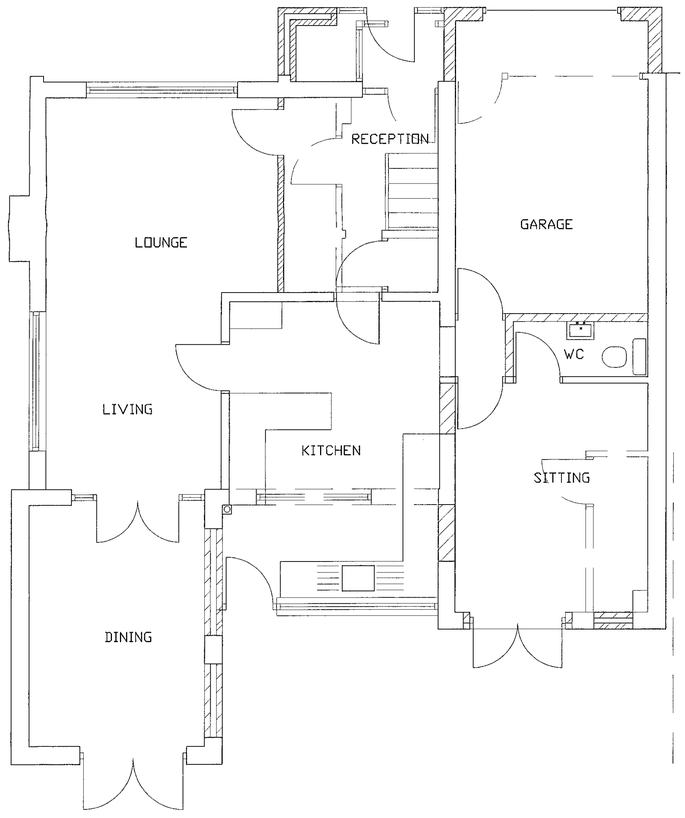

PROPOSED GROUND
FLOOR PLAN
SCALE 1:50



08.FEB.2001

SUPERSEDED

Rev.	Description	Date
CAD File Reference		
Date Plotted:	Time:	

David Tingle
Associate to The Insitute of Building

Building Design & Surveying Services
17 Woodland Drive, Tilehurst, Reading, Berkshire, RG30 4RT
Telephone / Fax (0118) 9419311

Client: Mr & Mrs J.Fisher
2 HARCOURT DRIVE,
EARLEY,
READING

Project:
PROPOSED
SINGLE STOREY FRONT
AND REAR EXTENSIONS

Drawing:
PROPOSED
PLAN & ELEVATIONS

Scale: 1:50 & 100

Date: FEB 2001

Drn: DT

Drawing No.: 2HD.03

Rev.

Notes

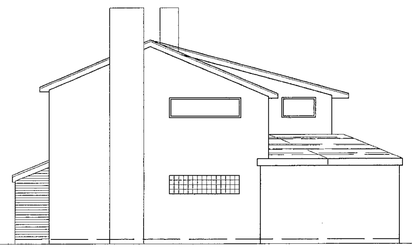

PROPOSED SIDE ELEVATION
SCALE 1:100

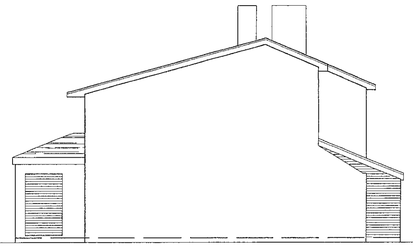

PROPOSED SIDE ELEVATION



PROPOSED REAR ELEVATION



PROPOSED FRONT ELEVATION
SCALE 1:100

FINISHES
WALLS :- Red/Brown Facing Brickwork to match existing
ROOF :- Brown Concrete Roof Tiles to match existing

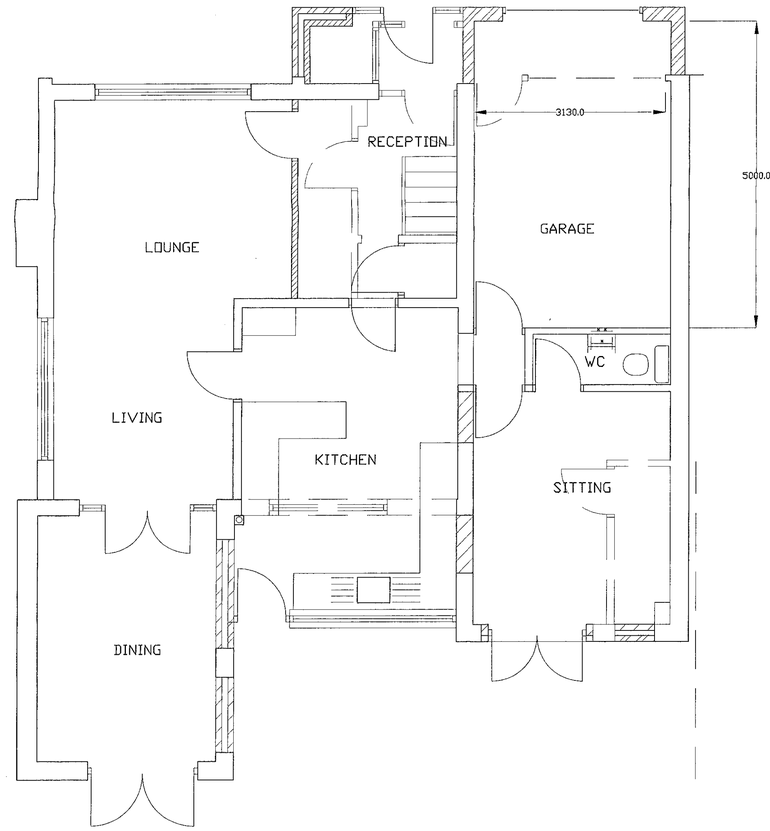

PROPOSED GROUND
FLOOR PLAN
SCALE 1:50



Rev.	Description	Date
A	AMENDED TO PROVIDE INTERNAL GARAGE SPACE MIN 2.5x5.0METRES TO SUIT PLANNING CONTROL	12.03.01
CAD File Reference		
Date Plotted:	Time:	

David Tingle
Associate to The Insitute of Building

Building Design & Surveying Services
17 Woodland Drive, Tilehurst, Reading, Berkshire, RG30 4RT
Telephone / Fax (0118) 9419311

Client: Mr & Mrs J.Fisher
2 HARCOURT DRIVE,
EARLEY,
READING

Project:
PROPOSED
SINGLE STOREY FRONT
AND REAR EXTENSIONS

Drawing:
PROPOSED
PLAN & ELEVATIONS

Scale: 1:50 & 100

Date: FEB 2001

Drn: DT

Drawing No.: 2HD.03

Rev.: A

Notes

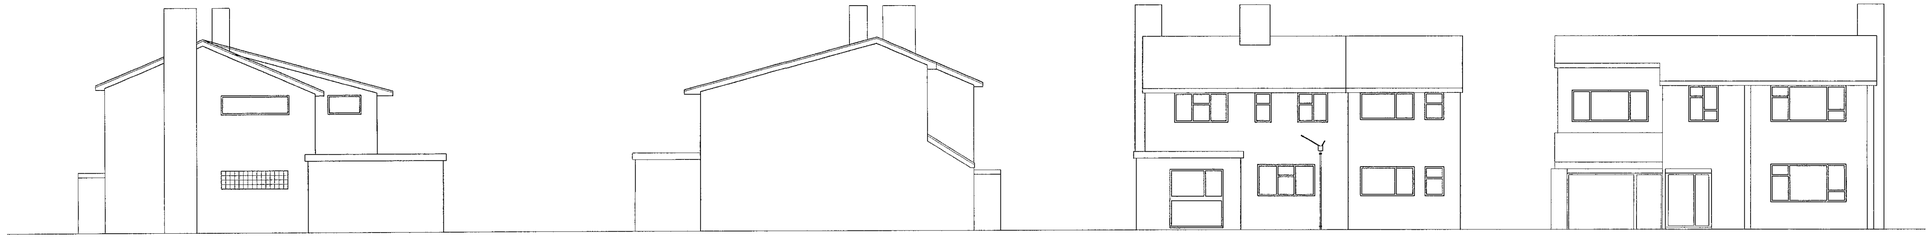

EXISTING SIDE ELEVATION
SCALE 1:100

EXISTING SIDE ELEVATION

EXISTING REAR ELEVATION

EXISTING FRONT ELEVATION
SCALE 1:100

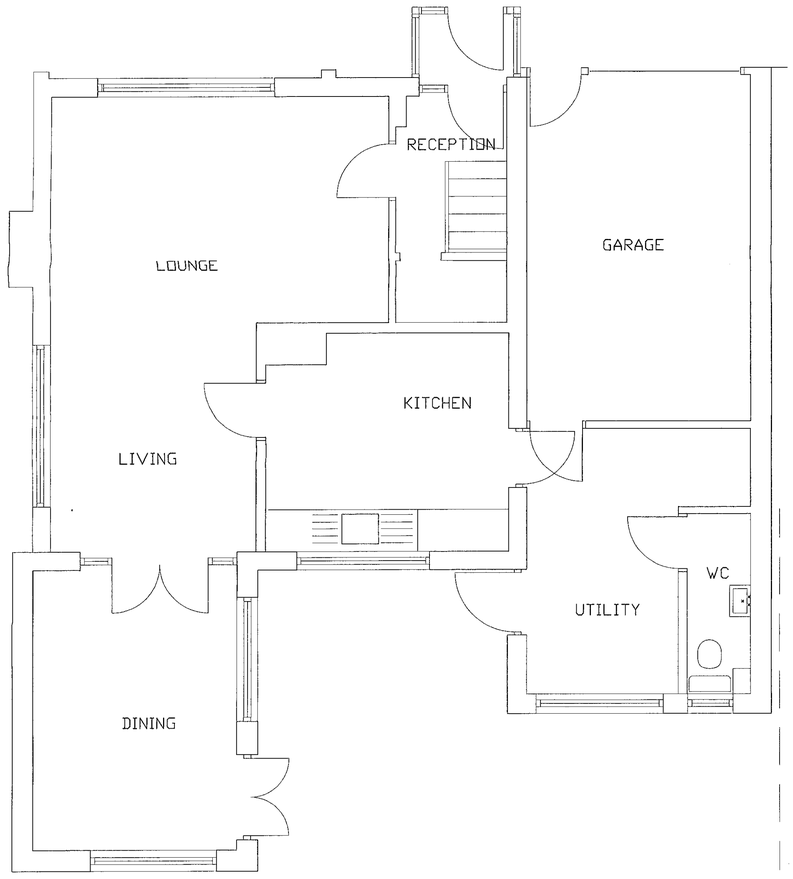

EXISTING GROUND
FLOOR PLAN
SCALE 1:50

SUPERSEDED 03 FEB 2001

Rev.	Description	Date
CAD File Reference		
Date Plotted:	Time:	

David Tingle
Associate to The Insitute of Building

Building Design & Surveying Services
17 Woodland Drive, Tilehurst, Reading, Berkshire, RG30 4RT
Telephone / Fax (0118) 9419311

Client: Mr & Mrs J.Fisher
2 HARCOURT DRIVE,
EARLEY,
READING

APPROVED

Project
PROPOSED
SINGLE STOREY FRONT
AND REAR EXTENSIONS

Drawing
EXISTING
PLAN & ELEVATIONS

Scale
1:50 & 100

Date: FEB 2001
Drn: DT

Drawing No.: 2HD.02
Rev.

ADDITIONAL PLAN

3330



Location Plan
scale 1:1250

NORTH

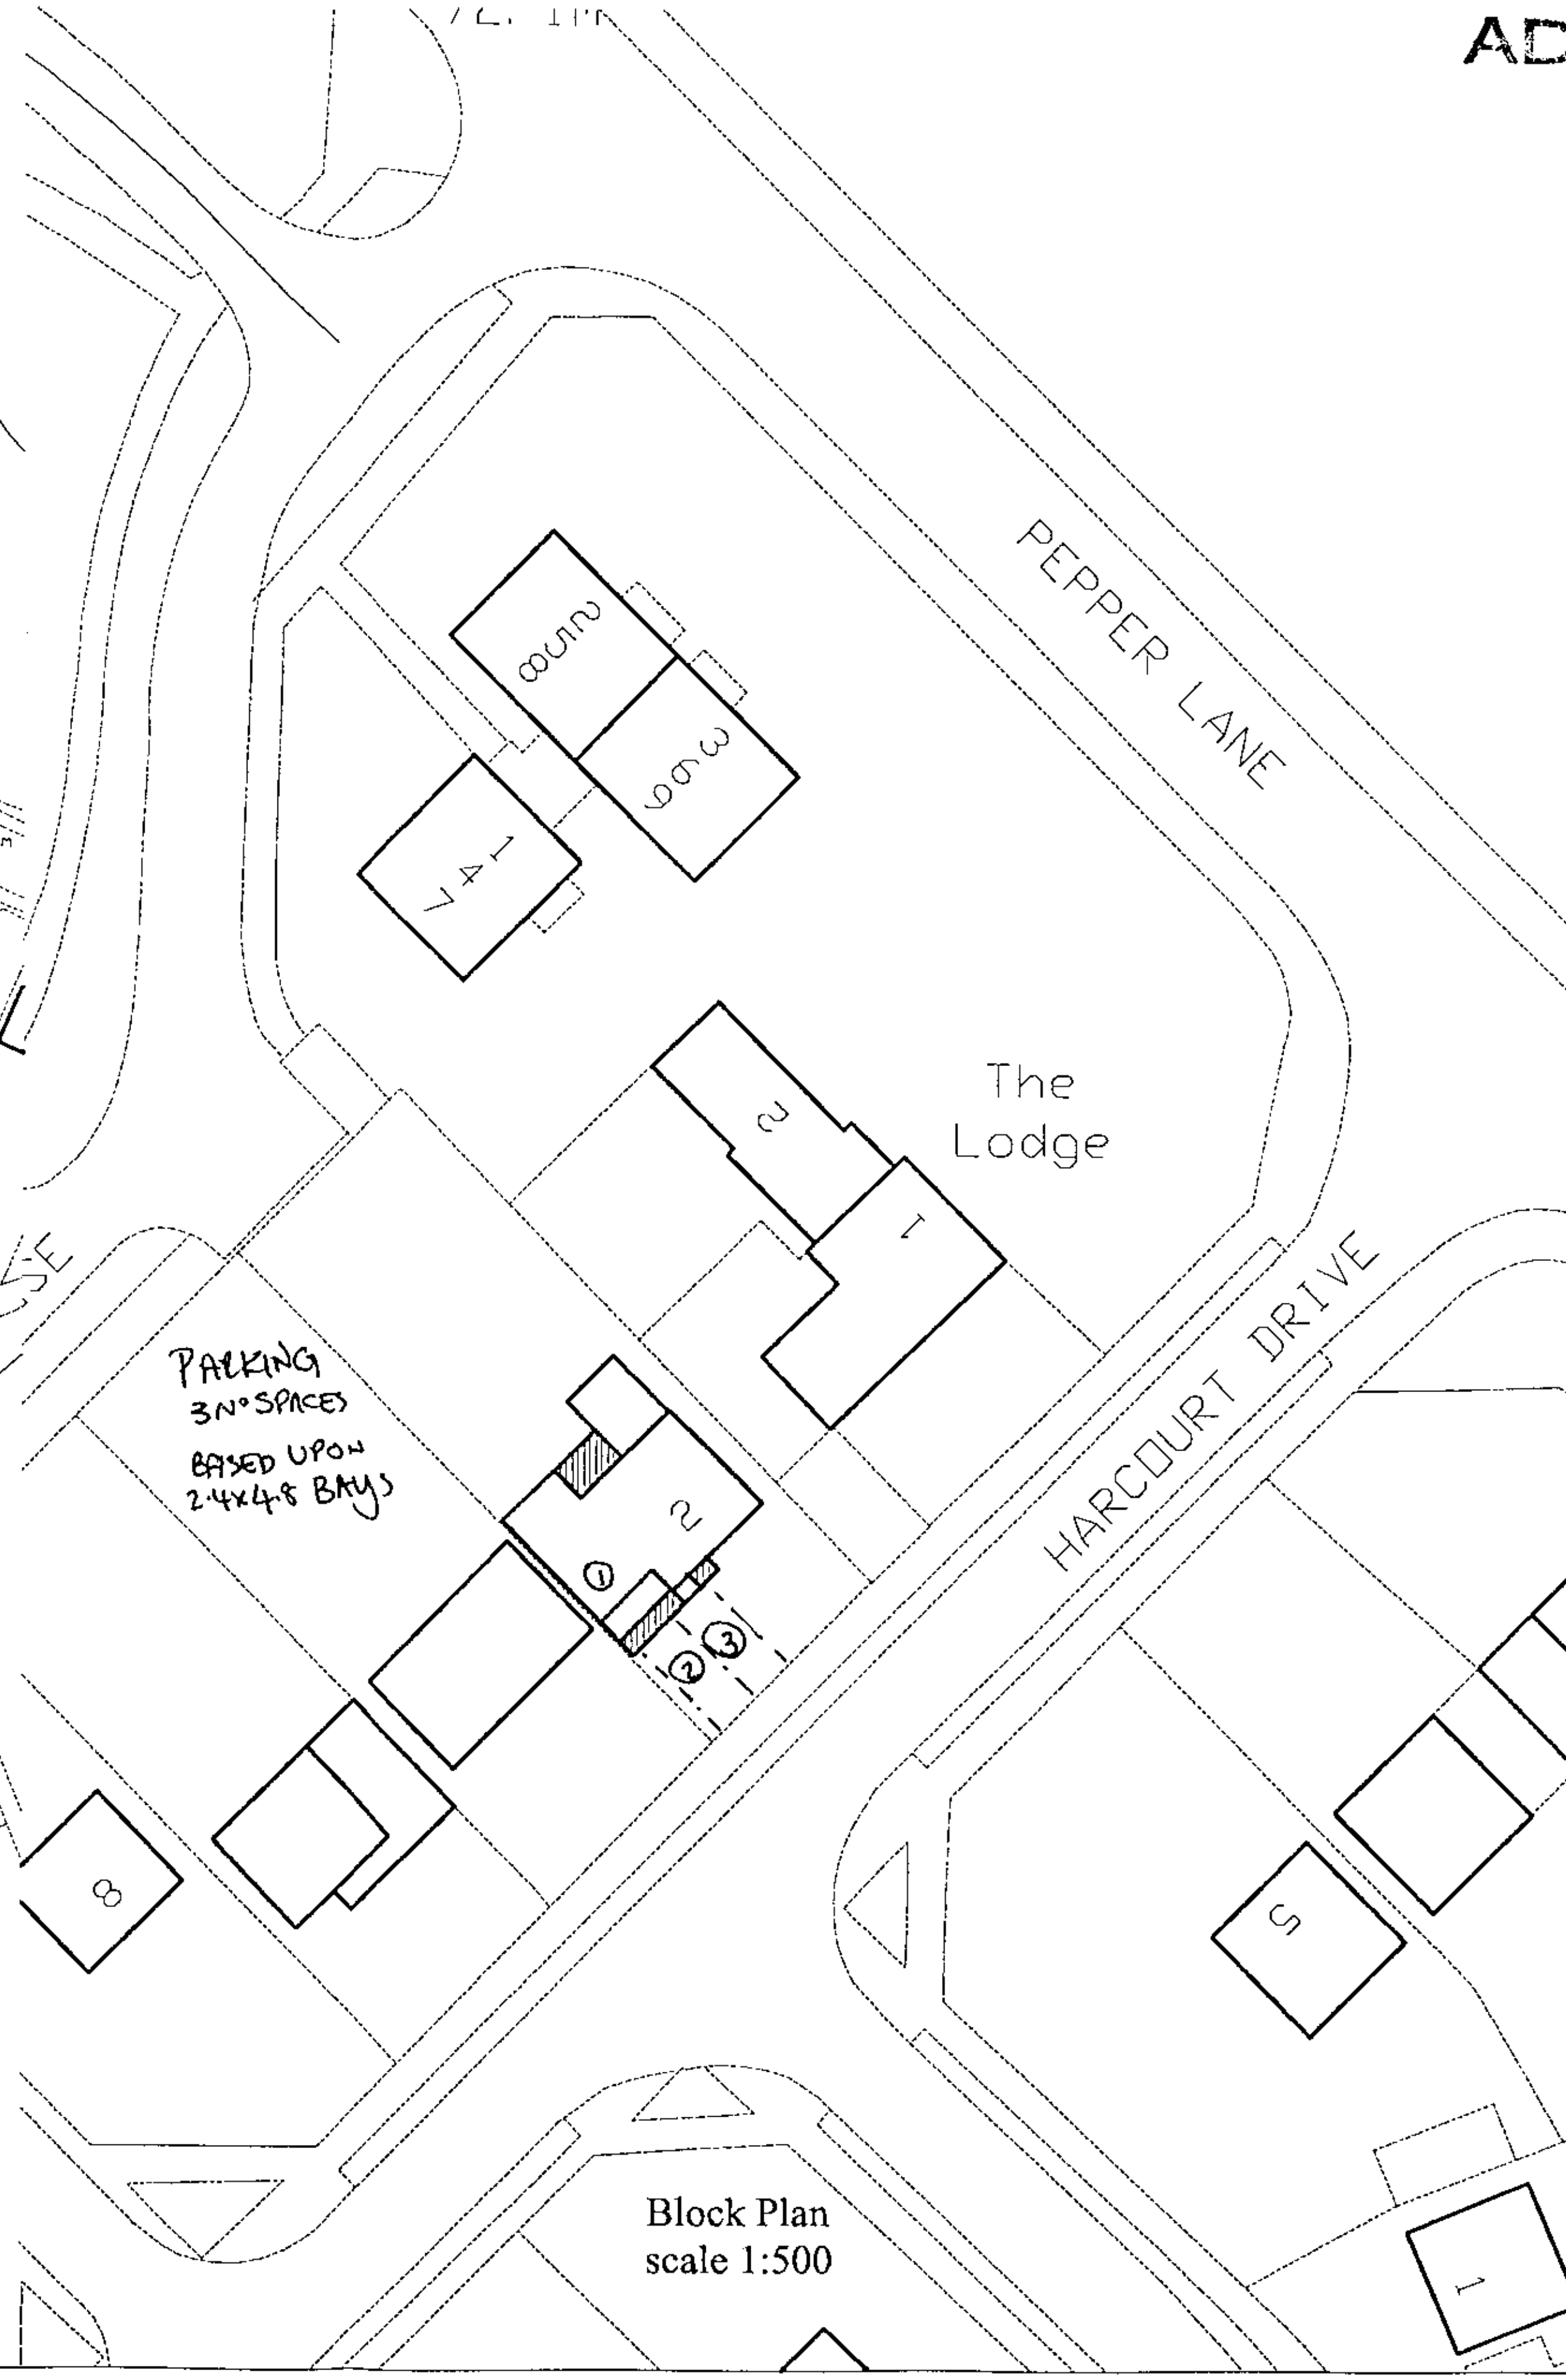

Block Plan
scale 1:500

Rev.	Description	Date
A	PARKING LAYOUT ADDED	2.2.01

David Tingle

Building Design & Surveying Services

17 Woodland Drive,Tilehurst,Reading,
Berkshire RG30 4RT
tel:0118.9419311 M.0411 902344

Client
Mr & Mrs J.Fisher
2 Harcourt Drive
Earley

Project
Proposed
Single Storey Front & Rear Extensions
2 Harcourt Drive,Earley

Title
Location & Block Plans

Drawn	Date
-	November 2000
Scale	**Drg**
1:1250 & 1:500	DT

Drawing No.	Rev.
2HD.01	A

ADDITIONAL PLAN

3330

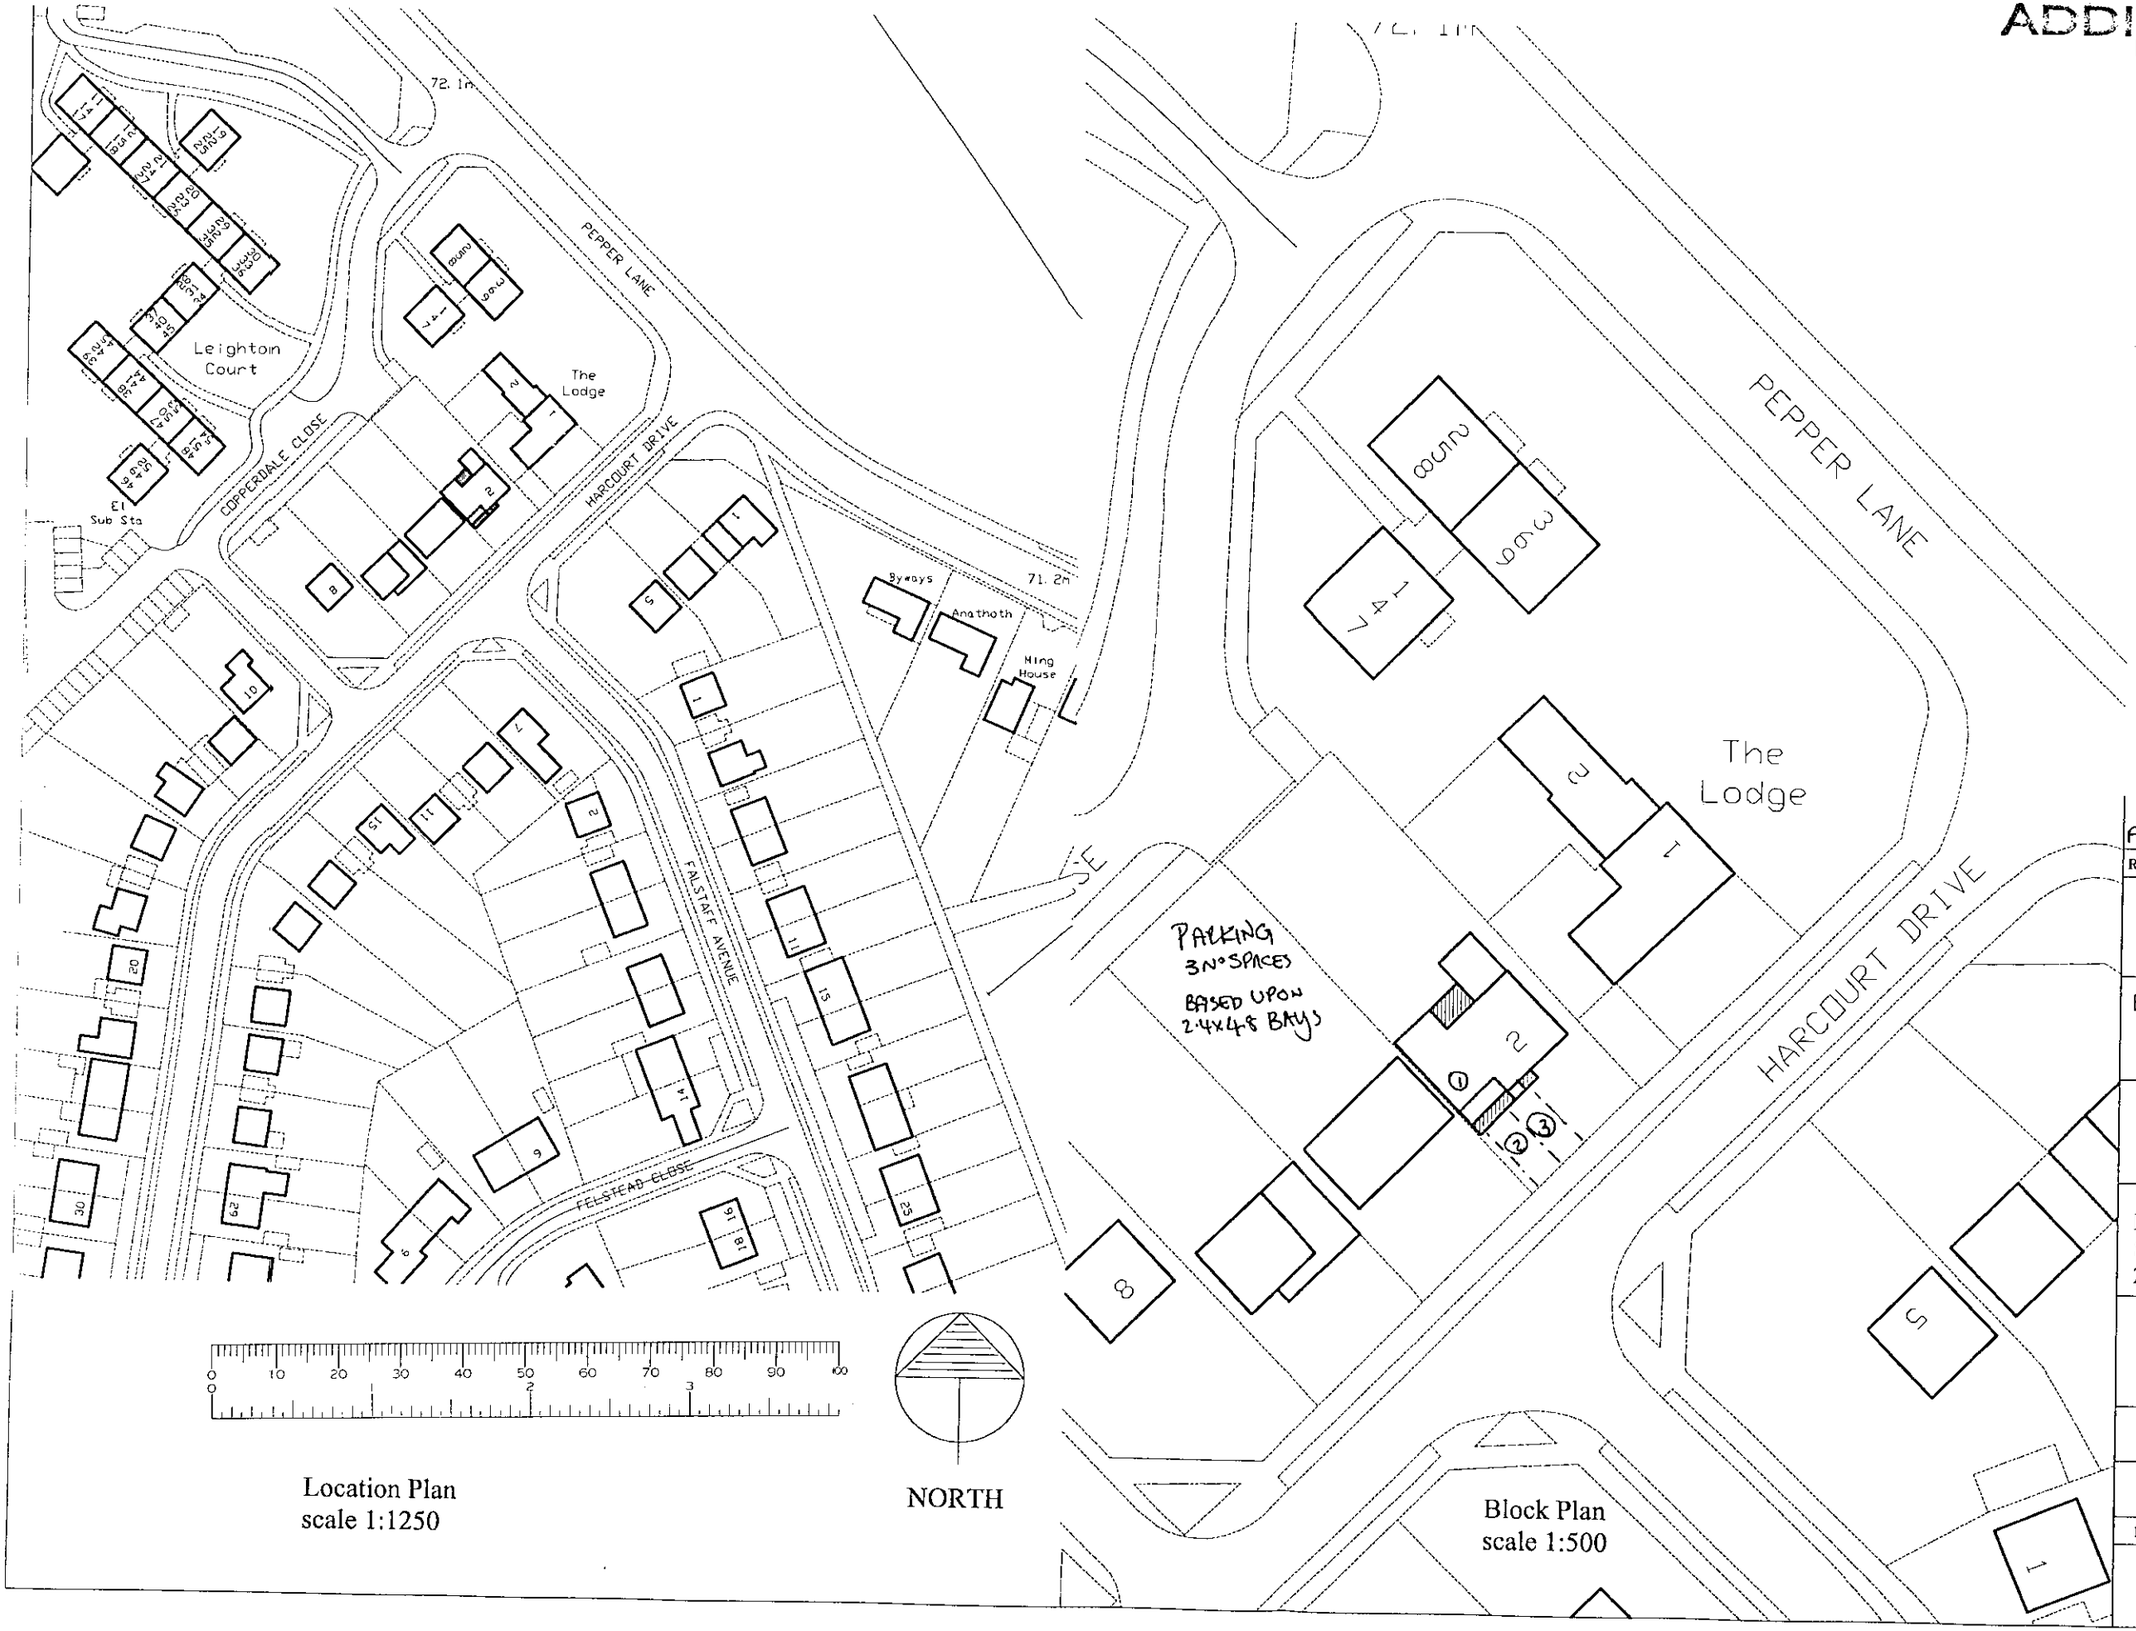

Location Plan
scale 1:1250

NORTH

Block Plan
scale 1:500

Rev.	Description	Date
A	PARKING LAYOUT ADDED	2.12.01

David Tingle

Building Design & Surveying Services
17 Woodland Drive, Tilehurst, Reading, Berkshire RG30 4RT
tel: 0118 9419311 M. 0411 902344

Client
Mr & Mrs J.Fisher
2 Harcourt Drive
Earley

Project
Proposed
Single Storey Front & Rear Extensions
2 Harcourt Drive, Earley

Title
Location & Block Plans

Drawn	Date
-	November 2000
Scale	Drg
1:1250 & 1:500	DT

Drawing No.	Rev.
2HD.01	A