
DATE:

SCANNING INFORMATION SHEET


PLANS

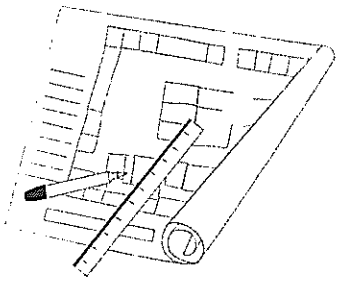

Application Number: F/2001/3303

Applicants Name:


Site Address:

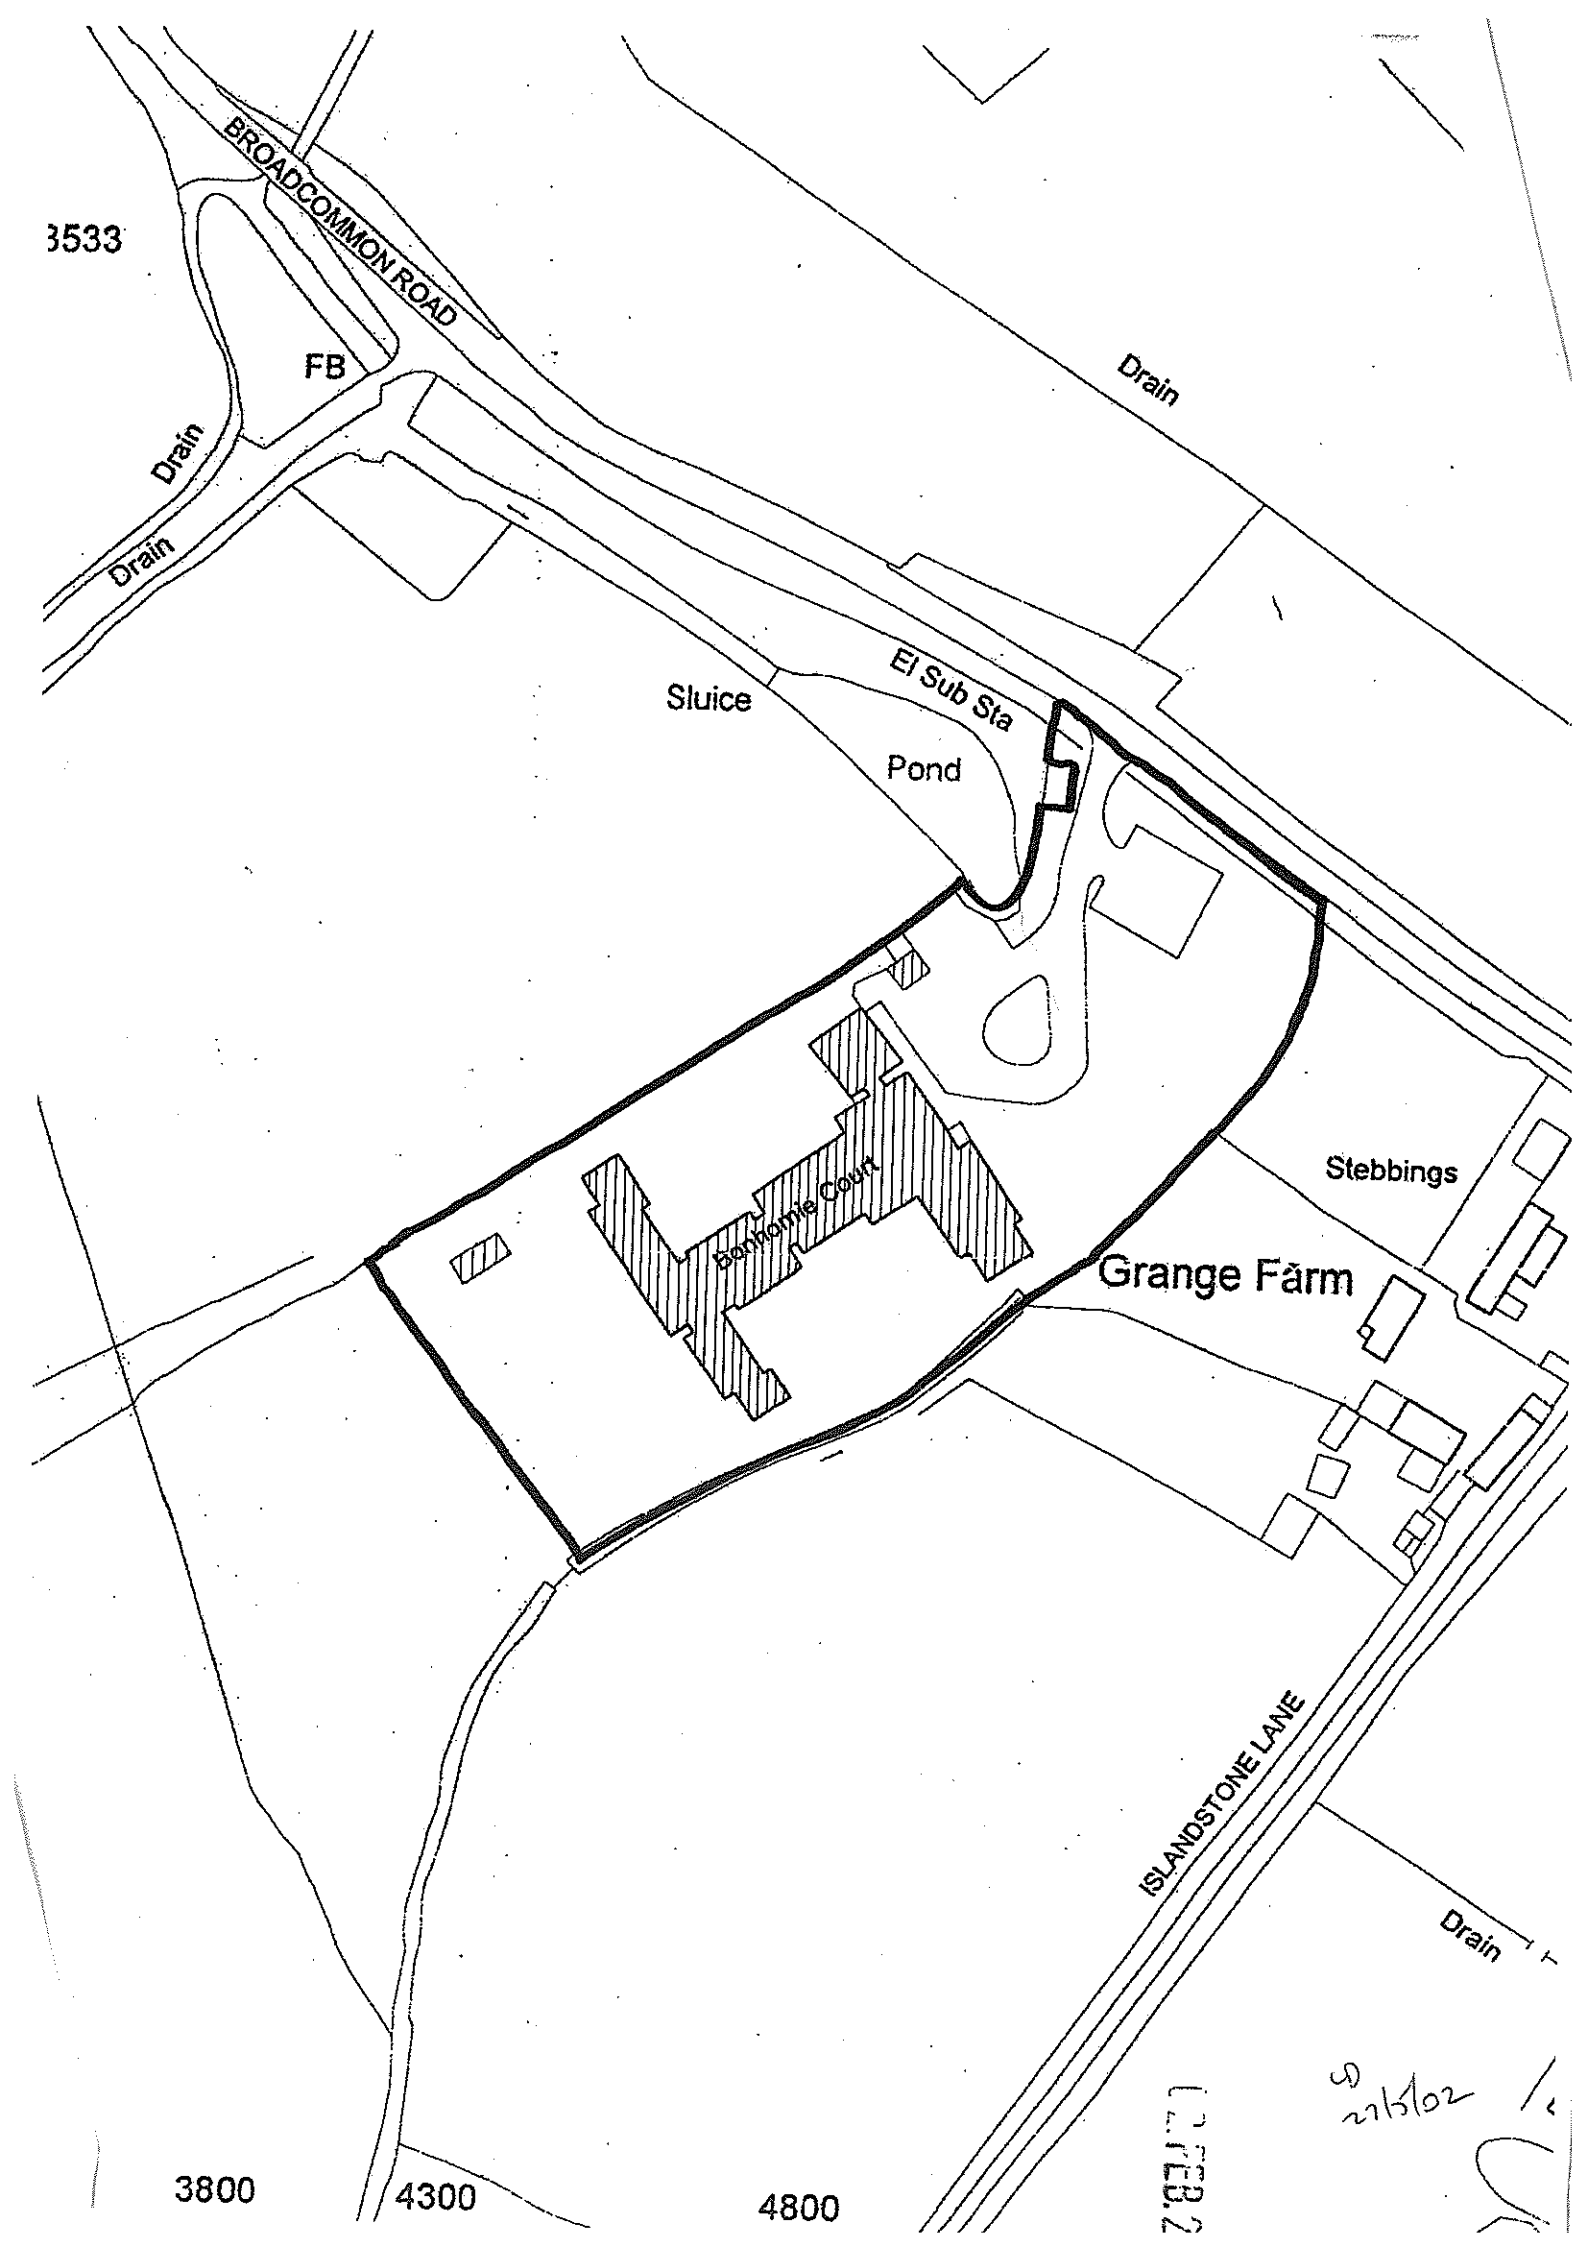
3533
BROADCOMMON ROAD
FB
Drain
Drain
Drain
Sluice
El Sub Sta
Pond
Bonhome Court
Stebbings
Grange Farm
ISLANDSTONE LANE
Drain
3800
4300
4800

Prepared with / without the benefit of a survey.

Revision	Date	By
A. Siting of dwellings & parking amended.	20.07.01	TJ

REVISED PLAN
3303

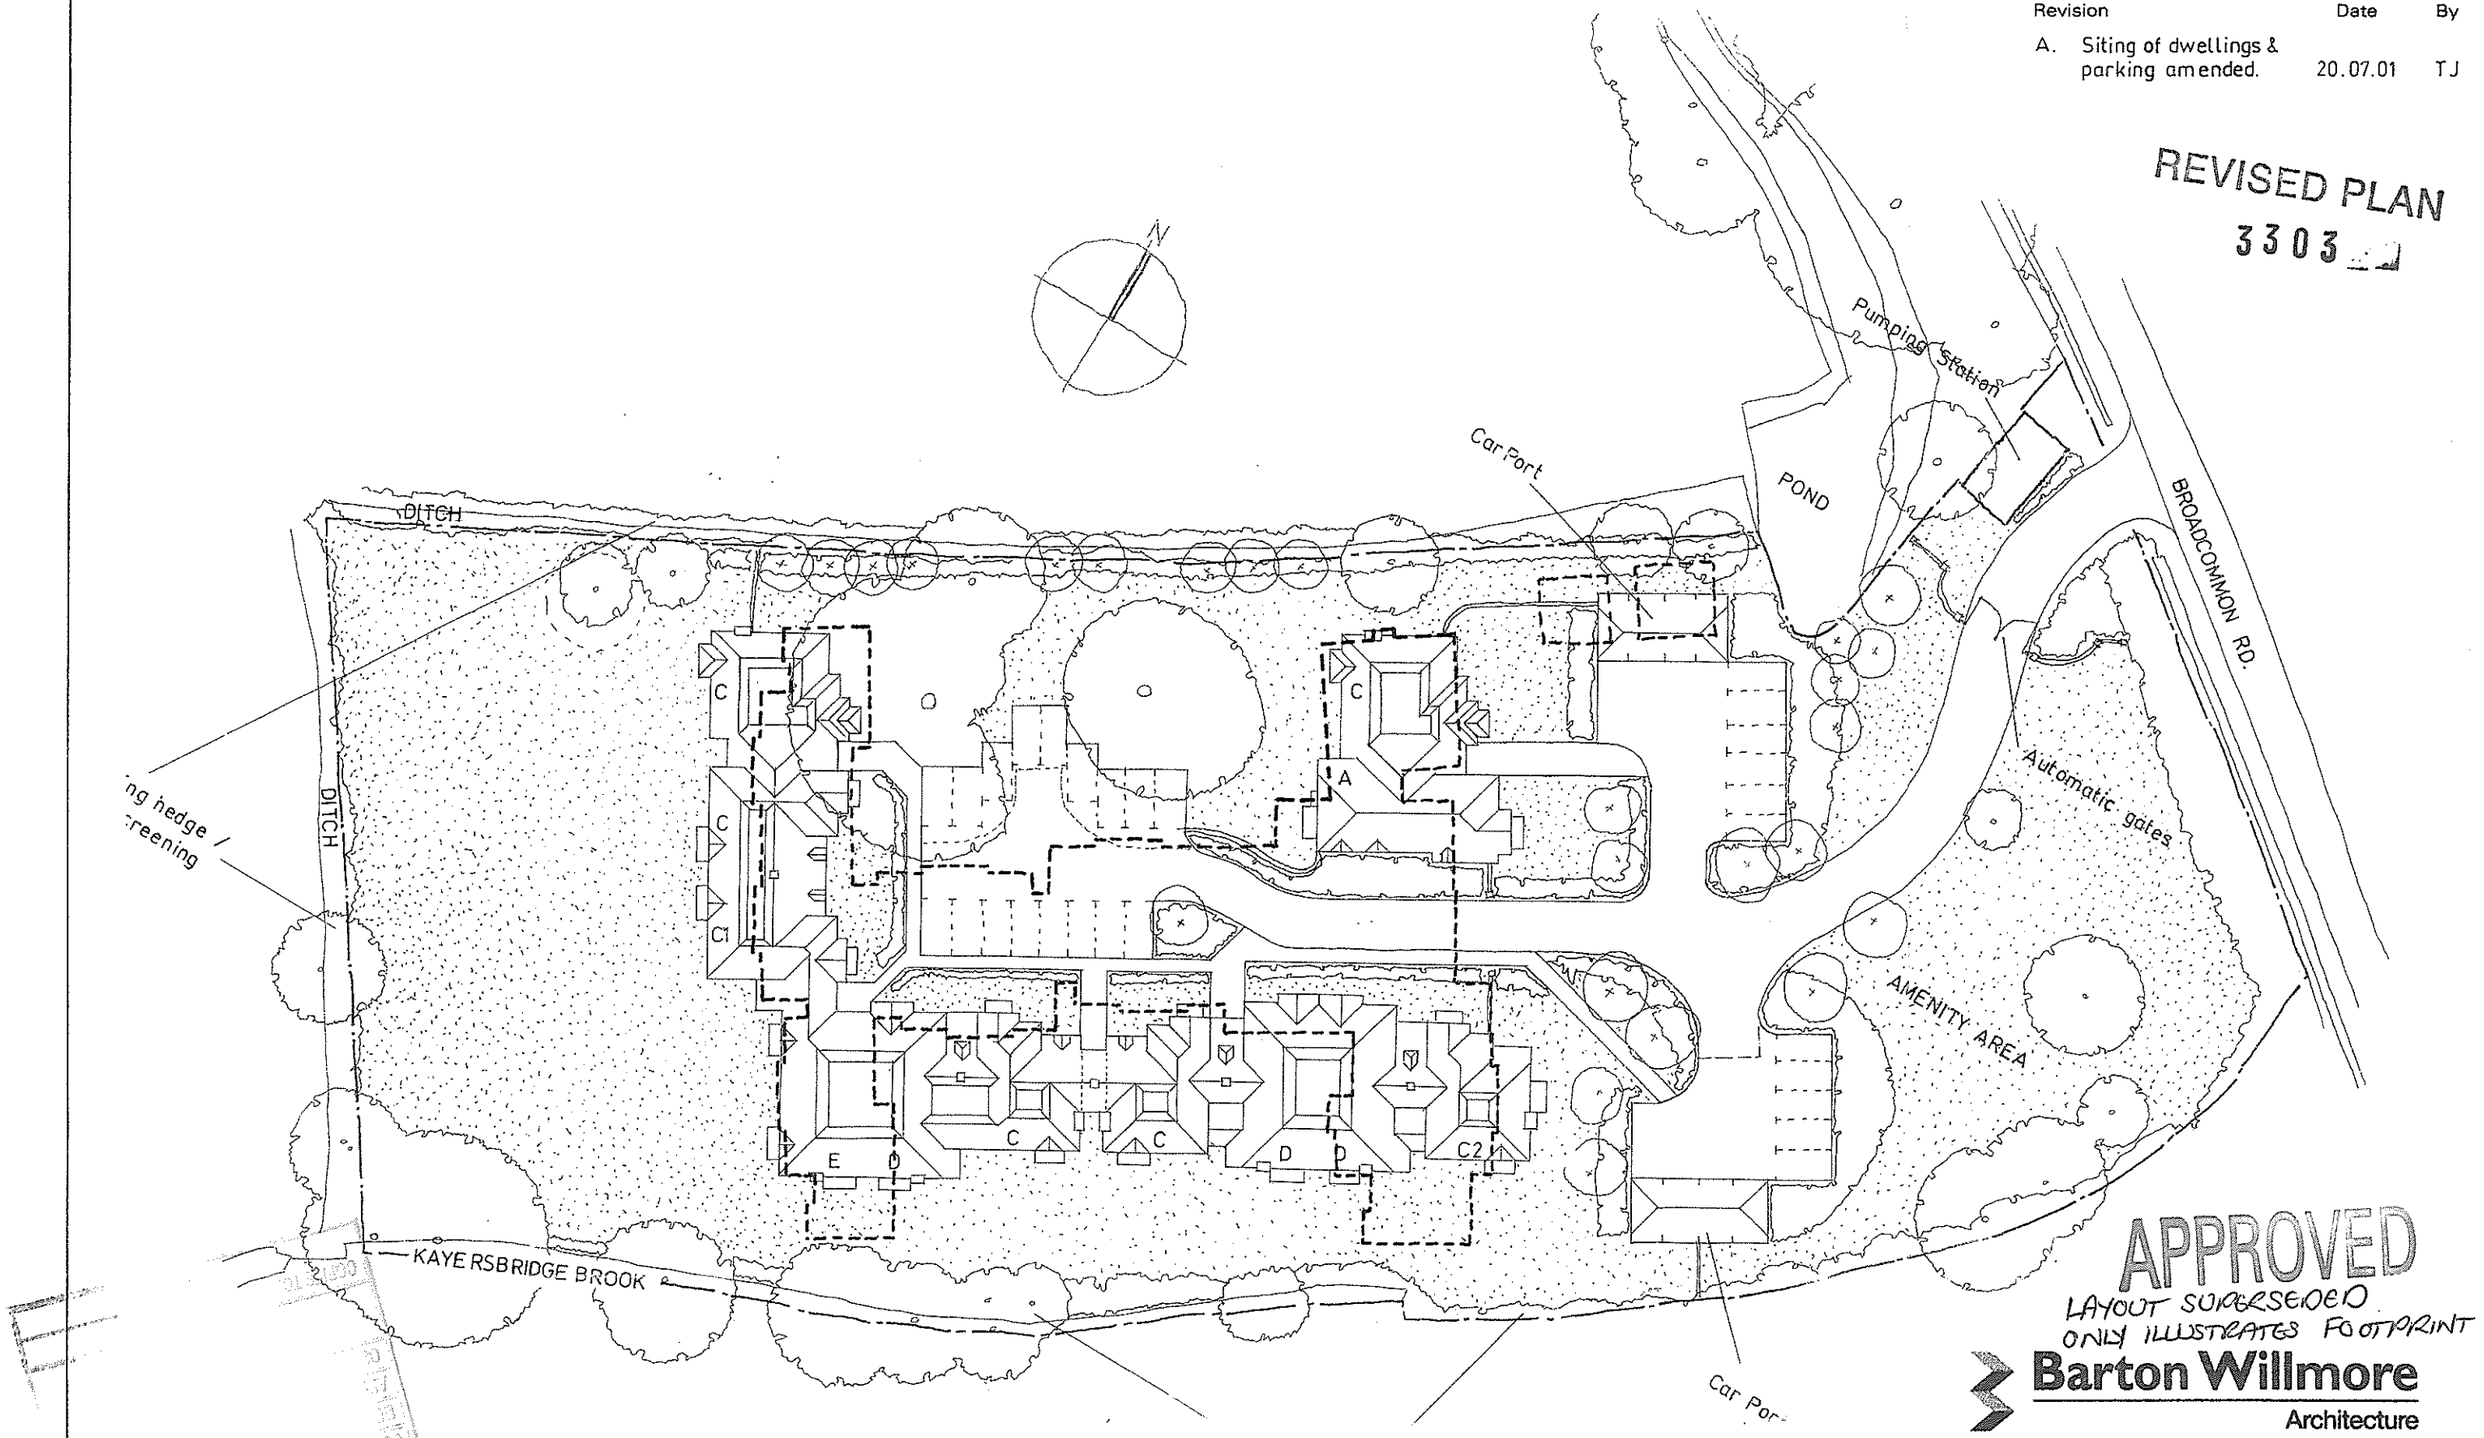

APPROVED
LAYOUT SUPERSEDED
ONLY ILLUSTRATES FOOTPRINT

PROPOSED RESIDENTIAL DEVELOPMENT AT
BONHOMIE COURT, HURST FOR MILLGATE HOMES

SITE PLAN (existing building overlaid) 1:500


10509/P20 A 3 7 01 MB

Barton Willmore
Architecture


Architects Master Planners Town Planners
Environmental Consultants Project Services

The Barton Willmore Partnership Reading Limited
Beansheaf Farmhouse, Bourne Close,
Calcot, Reading, RG31 7BW.
Tel: 0118 943 0000 Fax: 0118 943 0004
e-mail: architects@reading.bartonwillmore.co.uk

Associated offices at Bristol Cambridge Edinburgh Leeds London West Malling (F

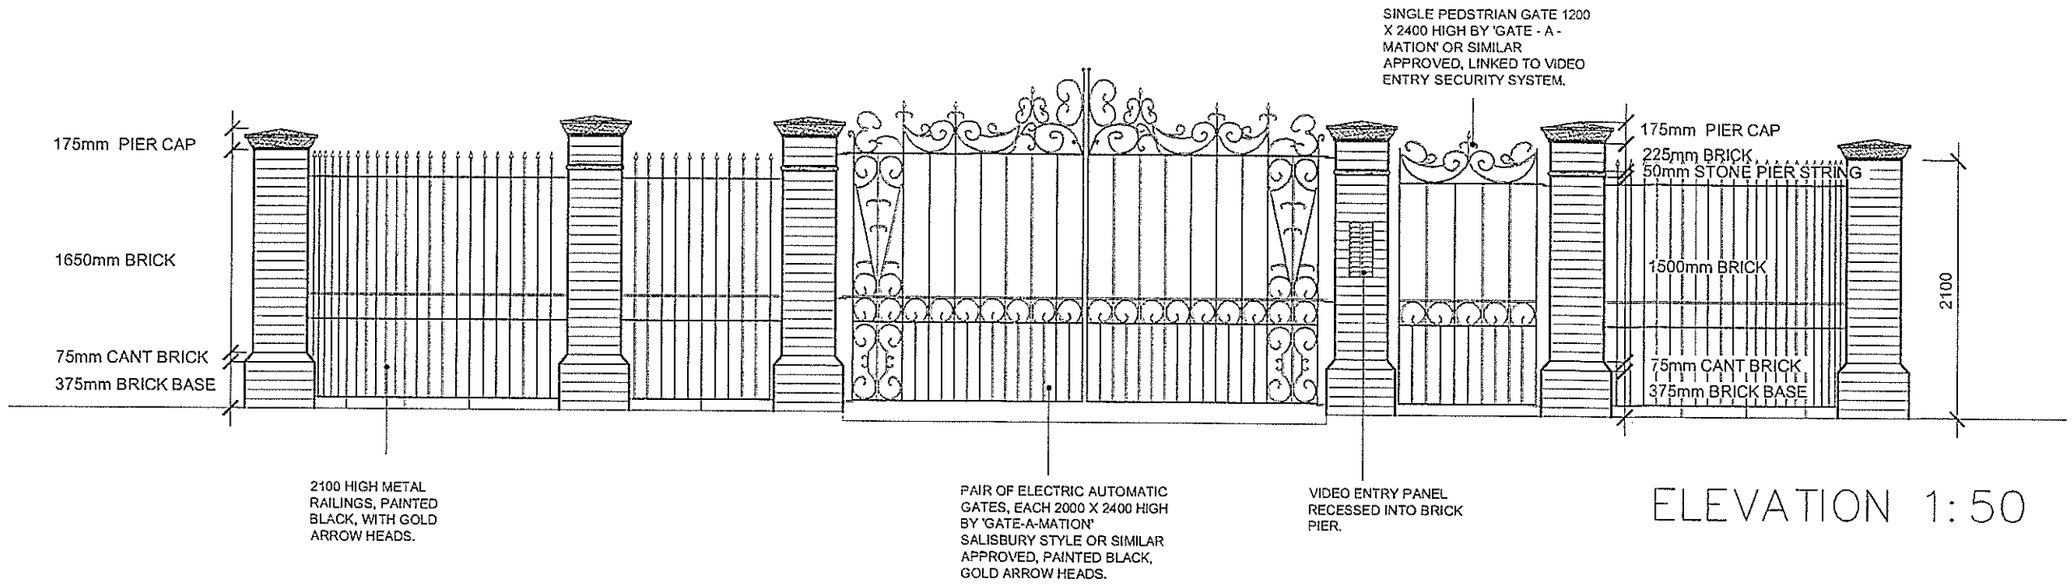

ELEVATION 1:50

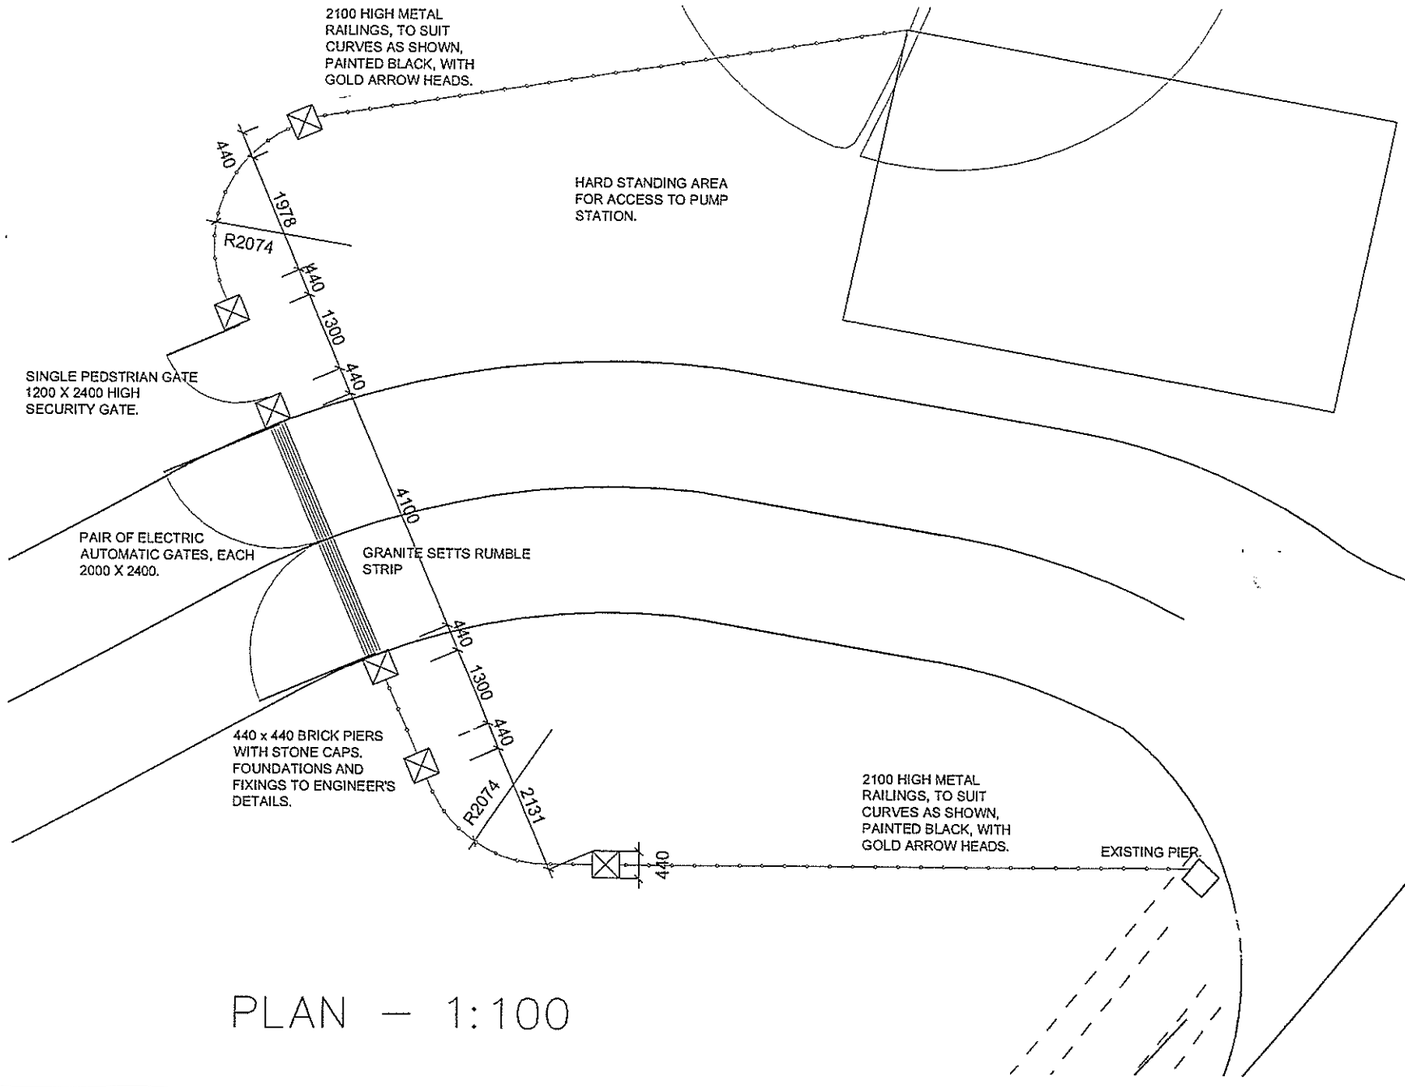

PLAN – 1:100

MILLGATE HOMES

MILLGATE COURT, TERRACE ROAD NORTH,
BINFIELD, BERKSHIRE RG42 5HZ
Telephone: (01344) 489966
Fax: (01344) 489967

PROJECT ADDRESS:
Bonhomie Court, Broadcommon Road, Hurst

DRAWING TITLE:
ENTRANCE GATE DETAILS

SCALES:	DRAWN BY:	DATE:
As shown	DR	May 02

PROJECT No:	DRAWING No:	REVISION No:
10509	GT/36	–

REVISIONS			
No.	DATE		DETAILS