
Prepared with / without the benefit of a survey.

Revision Date By

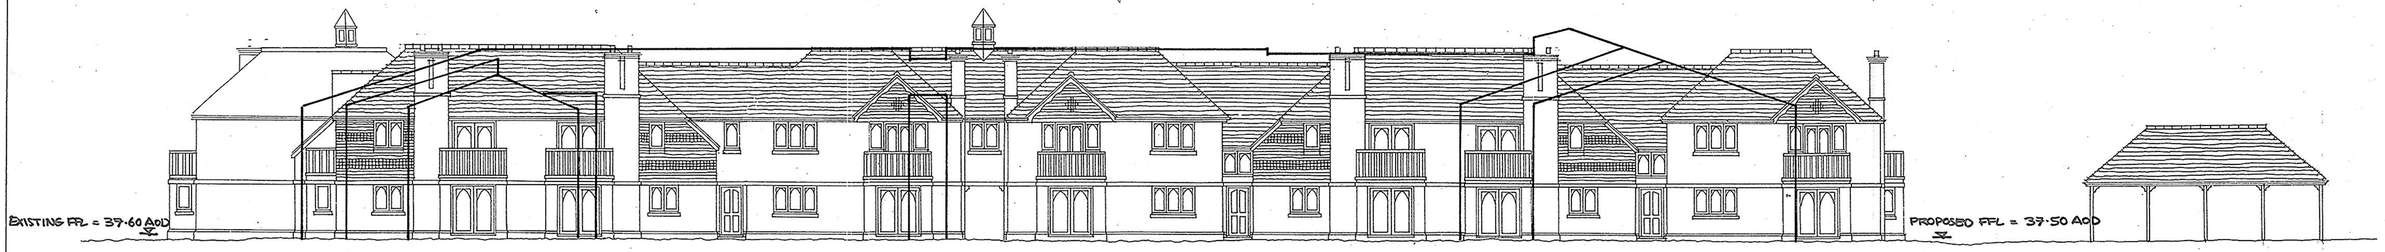


A-A



B-B



C-C

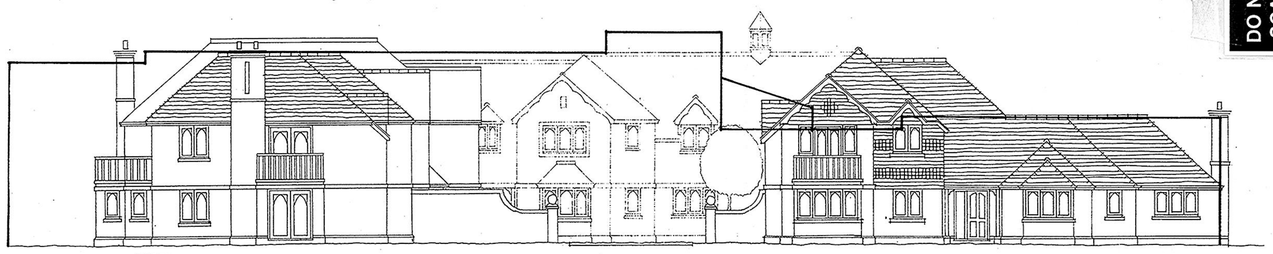


D-D

DO NOT SCALE

½mm 10 20mm 30 40 50 60 70 80 90 100 110 120 130 140 150

ORIGINAL SIZE OF DRAWING A1

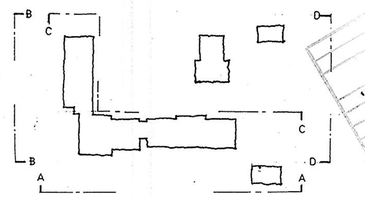

APPROVED

REVISED PLAN

3303

Project
BONHOMIE COURT
BROAD COMMON ROAD
BERKSHIRE
for MILLGATE HOMES

Drawing Title
ELEVATIONS SHOWING OUTLINE OF EXISTING BUILDING

Date 25.04.01

Scale 1:125

Project No 10509

Drawing No 13b

Barton Willmore
Architecture

Architects Master Planners Town Planners
Environmental Consultants Project Services

The Barton Willmore Partnership Reading Limited
Beansheaf Farmhouse, Bourne Close,
Calcot, Reading, RG31 7BW.
Tel: 0118 943 0000 Fax: 0118 943 0001
email: architects@reading.bartonwillmore.co.uk

Associated offices at Bristol Cambridge Edinburgh Leeds London West Malling (Kent)