
B General floor layout changes at request of LA. 6-7-2001
C Flats revised 19.7.01
D Flat no.3 name corrected to 'C2' 02.08.01

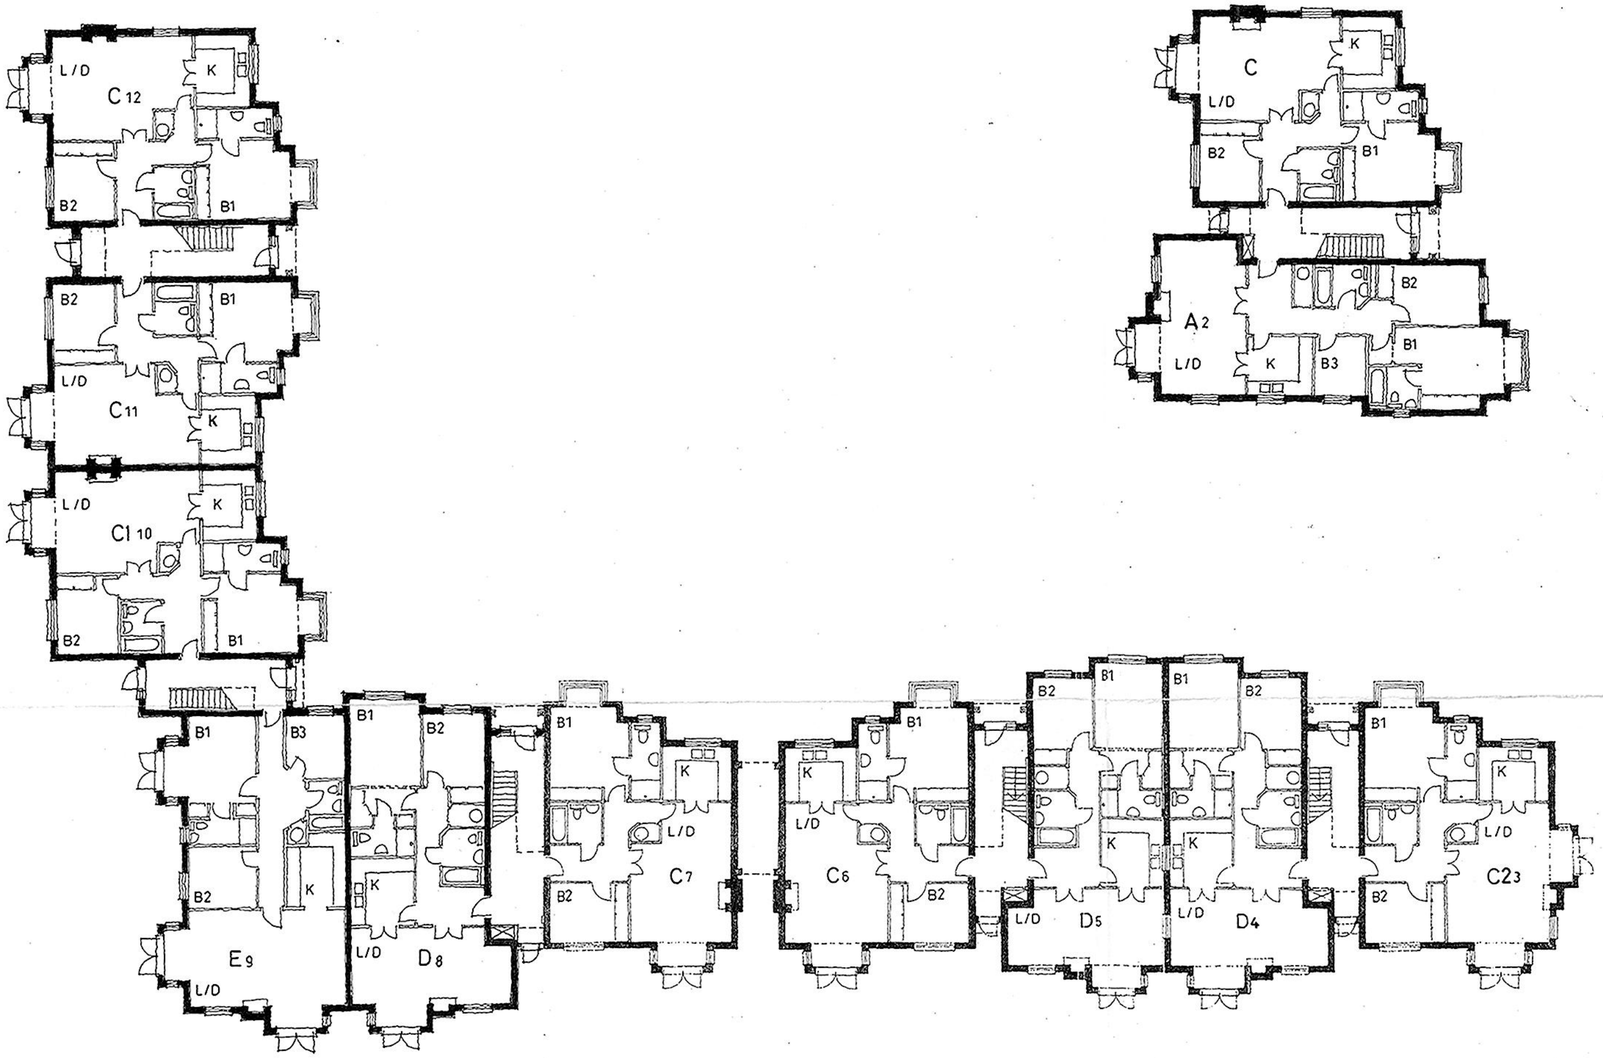

APPROVED

REVISED PLAN

PROPOSED RESIDENTIAL DEVELOPMENT AT
BONHOMIE COURT, HURST FOR MILLGATE HOMES

GROUND FLOOR BLOCK PLANS 1:200

10509 / PO5D 11.1.01 MB

DO NOT SCALE

½ mm 10 20 mm 30 40 50 60 70 80 90 100 110 120 130 140 150

ORIGINAL SIZE OF DRAWING A2

- 3 SEP 2001

Barton Willmore
Architecture

Architects Master Planners Town Planners
Environmental Consultants: Project Services

The Barton Willmore Partnership Reading Limited
Pearsheaf Farmhouse, Bourne Close,
Calcot, Reading, RG31 7BW.
Tel: 0118 943 0000 Fax: 0118 943 0004
e-mail: housing@reading.bartonwillmore.co.uk

Associated offices at Bristol Cambridge Edinburgh Leeds London West Malling (Kent)

UDO READING 2

D 27/3/02