
B General floor layout changes at request of L.A. 7·7·2001
C Flats revised 19.7.01
D Flat no. 14 name corrected to C2, bay window removed. 02.08.01
E Flat no. 18 re-named C3 30.08.01

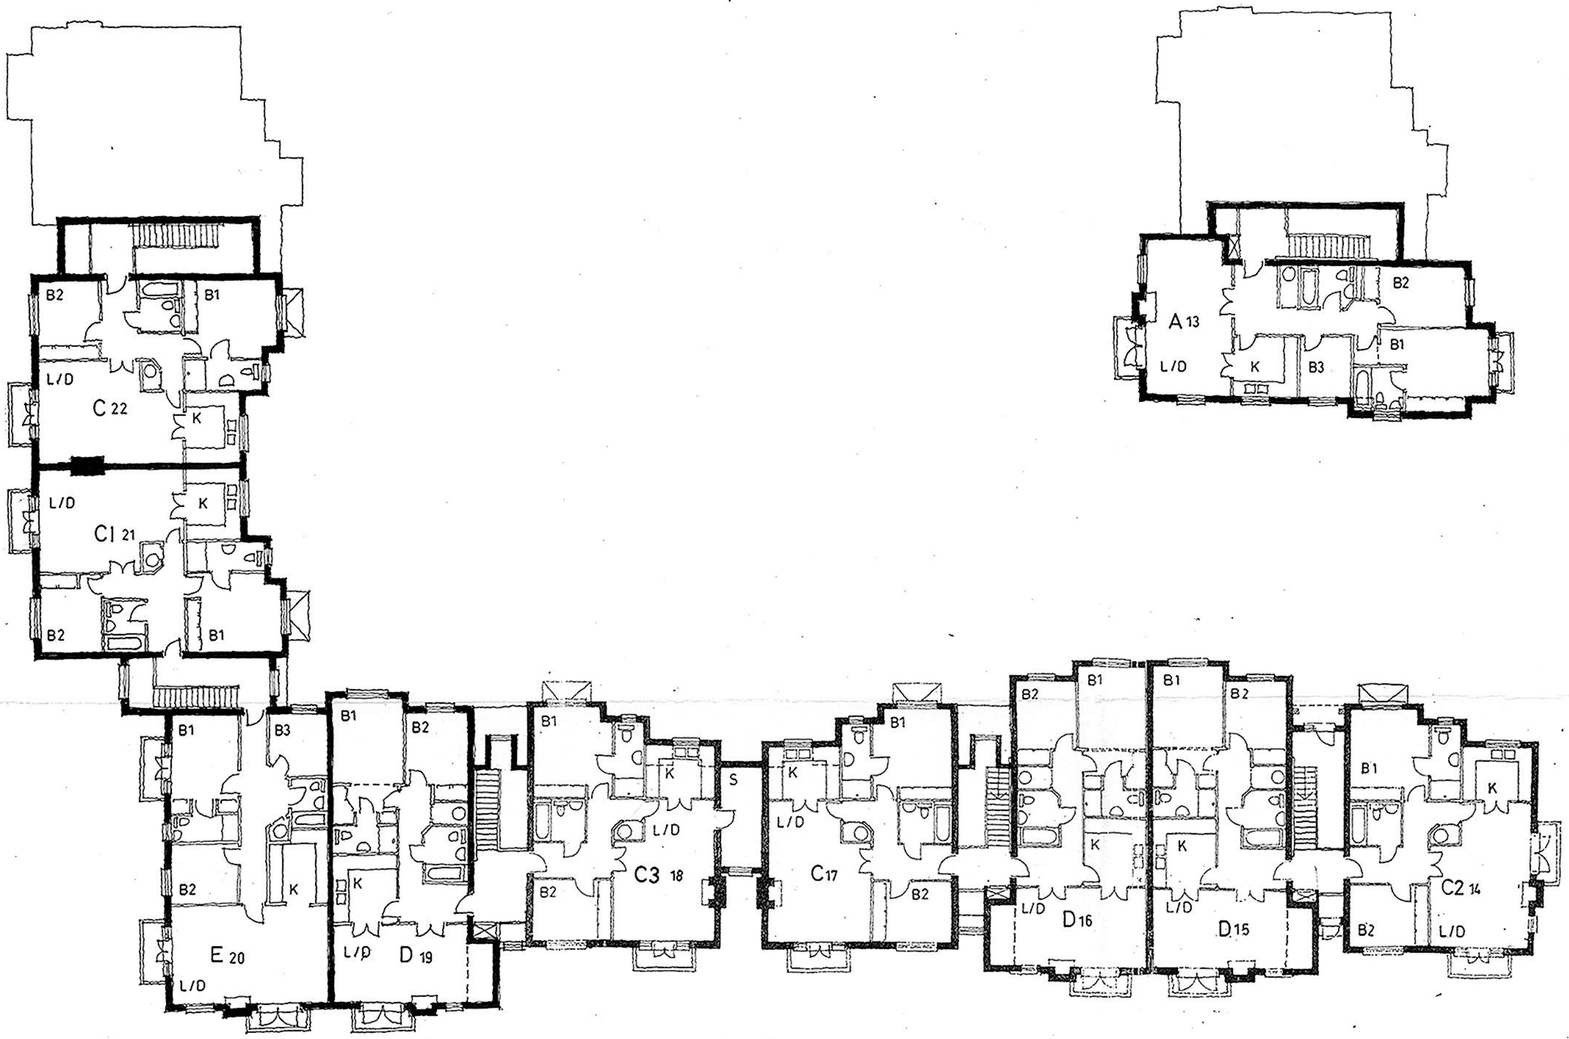

APPROVED

REVISED PLAN

3303

PROPOSED RESIDENTIAL DEVELOPMENT AT BONHOMIE COURT, HURST FOR MILLGATE HOMES

FIRST FLOOR BLOCK PLANS 1:200

10509/P06E 11.1.01 MB



Barton Willmore
Architecture

Architects Master Planners Town Planners
Environmental Consultants Project Services

The Barton Willmore Partnership Reading Limited
Beansheaf Farmhouse, Bourne Close,
Calcot, Reading, RG31 7BW.
Tel: 0118 943 0000 Fax: 0118 943 0004
e-mail: housing@reading.bartonwillmore.co.uk

Associated offices at Bristol Cambridge Edinburgh Leeds London West Malling (Kent)

DO NOT SCALE

½mm 10 20mm 30 40 50 60 70 80 90 100 110 120 130 140 150

ORIGINAL SIZE OF DRAWING A2

UDO READING 2

d 27/5/02