
Rev B	Flats revised	19.7.01.	MB
C	Windows changed.	17.09.01	TJ

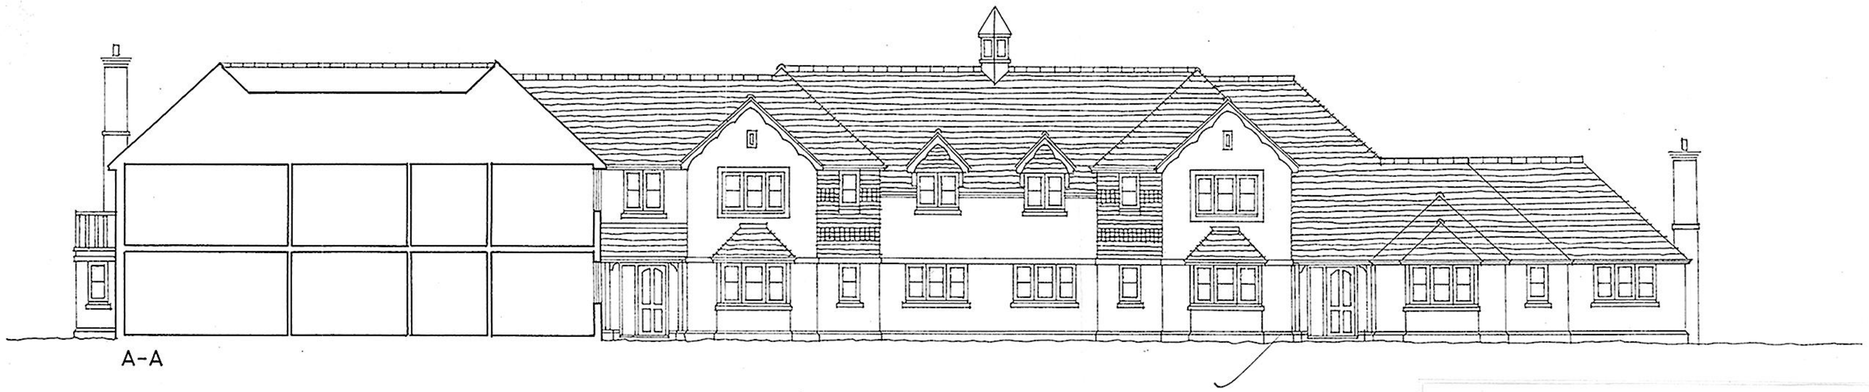


A-A

DO NOT SCALE


1/2mm 10 20mm 30 40 50 60 70 80 90 100 110 120 130 140 150


ORIGINAL SIZE OF DRAWING A2

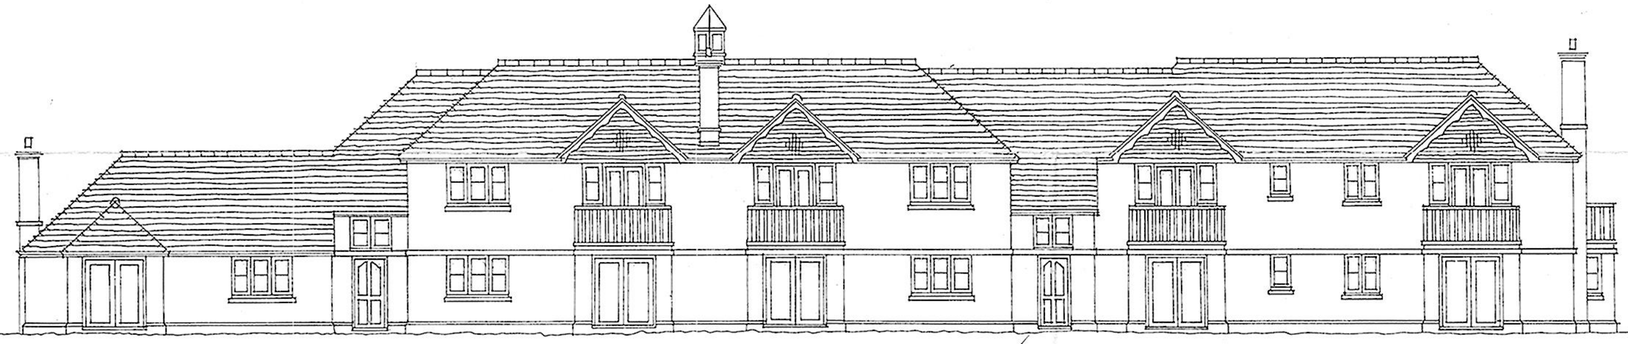


B-B

APPROVED

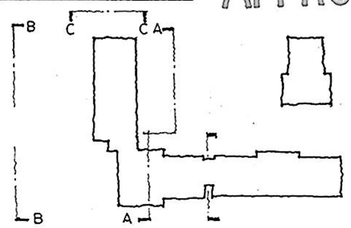

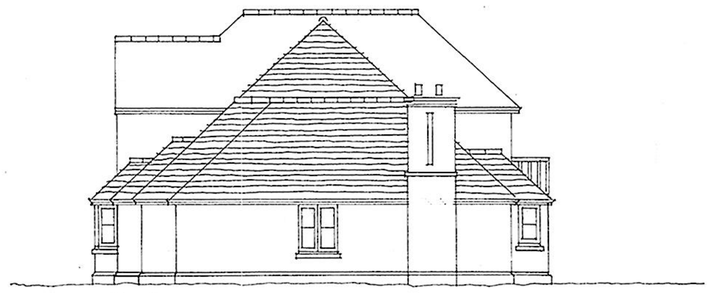

C-C

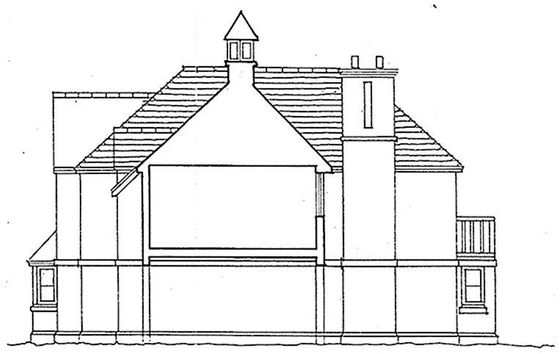

D-D

PROPOSED RESIDENTIAL DEVELOPMENT AT BONHOMIE COURT, HURST FOR MILLGATE HOMES

ELEVATIONS 3 1:125

10509/P09 c MB

3303

REVISED PLAN

Barton Willmore

Architecture

Architects Master Planners Town Planners
Environmental Consultants Project Services

The Barton Willmore Partnership Reading Limited
Beansheaf Farmhouse, Bourne Close,
Calcot, Reading, RG31 7BW.
Tel: 0118 943 0000 Fax: 0118 943 0004
e-mail: housing@reading.bartonwillmore.co.uk
Associated offices at Bristol Cambridge Edinburgh Leeds London West Malling (Kent)

UDO READING 2

27/5/02