
| | | | |
|---|---|---|---|
| Rev B | Flats revised | 19. 7. 01. | MB |
| C | Windows changed. | 17.09.01 | TJ |

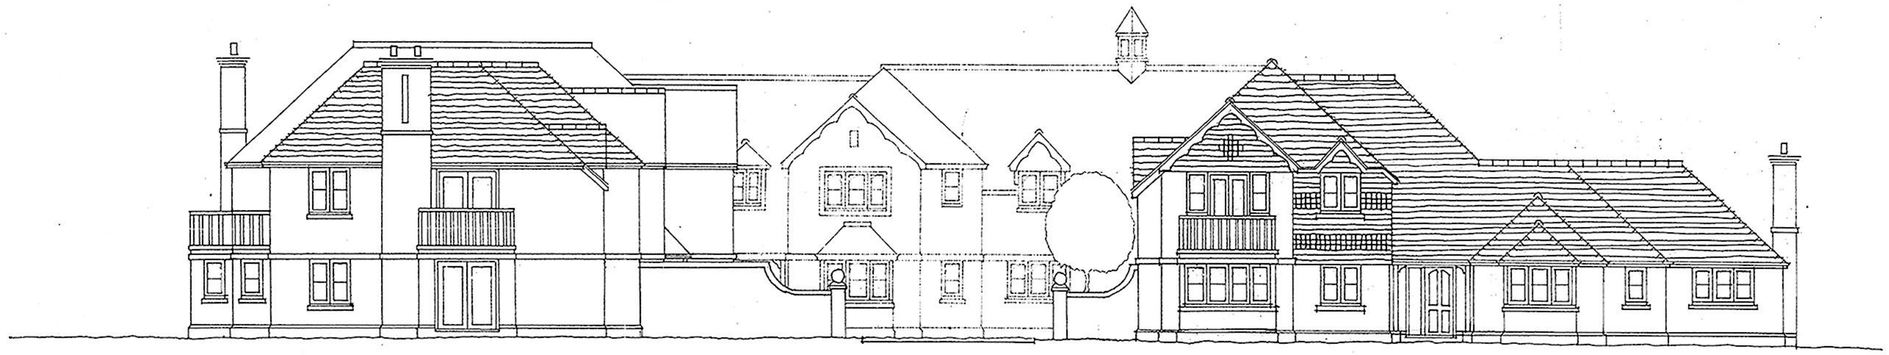

A-A


DO NOT SCALE

½mm 10 20mm 30 40 50 60 70 80 90 100 110 120 130 140 150


ORIGINAL SIZE OF DRAWING A2



B - B

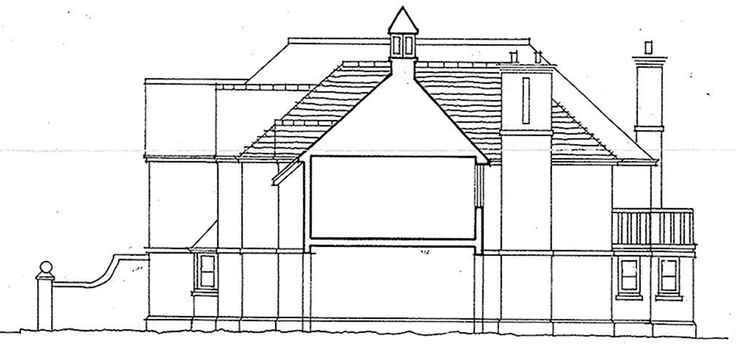

APPROVED

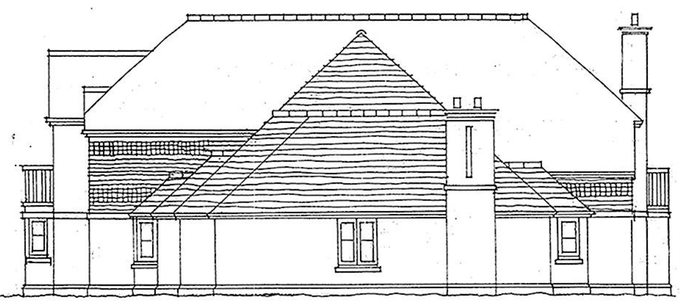


C - C



D - D

3303
REVISED PLAN

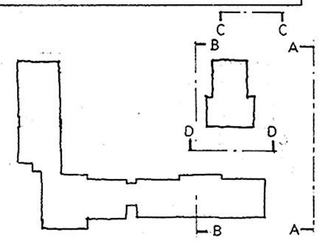


PROPOSED RESIDENTIAL DEVELOPMENT AT
BONHOMIE COURT, HURST FOR MILLGATE HOMES

ELEVATIONS 1 1:125

10509 / PO7 c 11.1.01 MB

Barton Willmore
Architecture

Architects Master Planners Town Planners
Environmental Consultants Project Services

The Barton Willmore Partnership Reading Limited
Beansheaf Farmhouse, Bourne Close,
Calcot, Reading, RG31 7BW.
Tel: 0118 943 0000 Fax: 0118 943 0004
e-mail: housing@reading.bartonwillmore.co.uk

Associated offices at Bristol Cambridge Edinburgh Leeds London West Malling (Kent)

UDO READING 2

D 27/5/02