


Orig. No: 00/91278/001

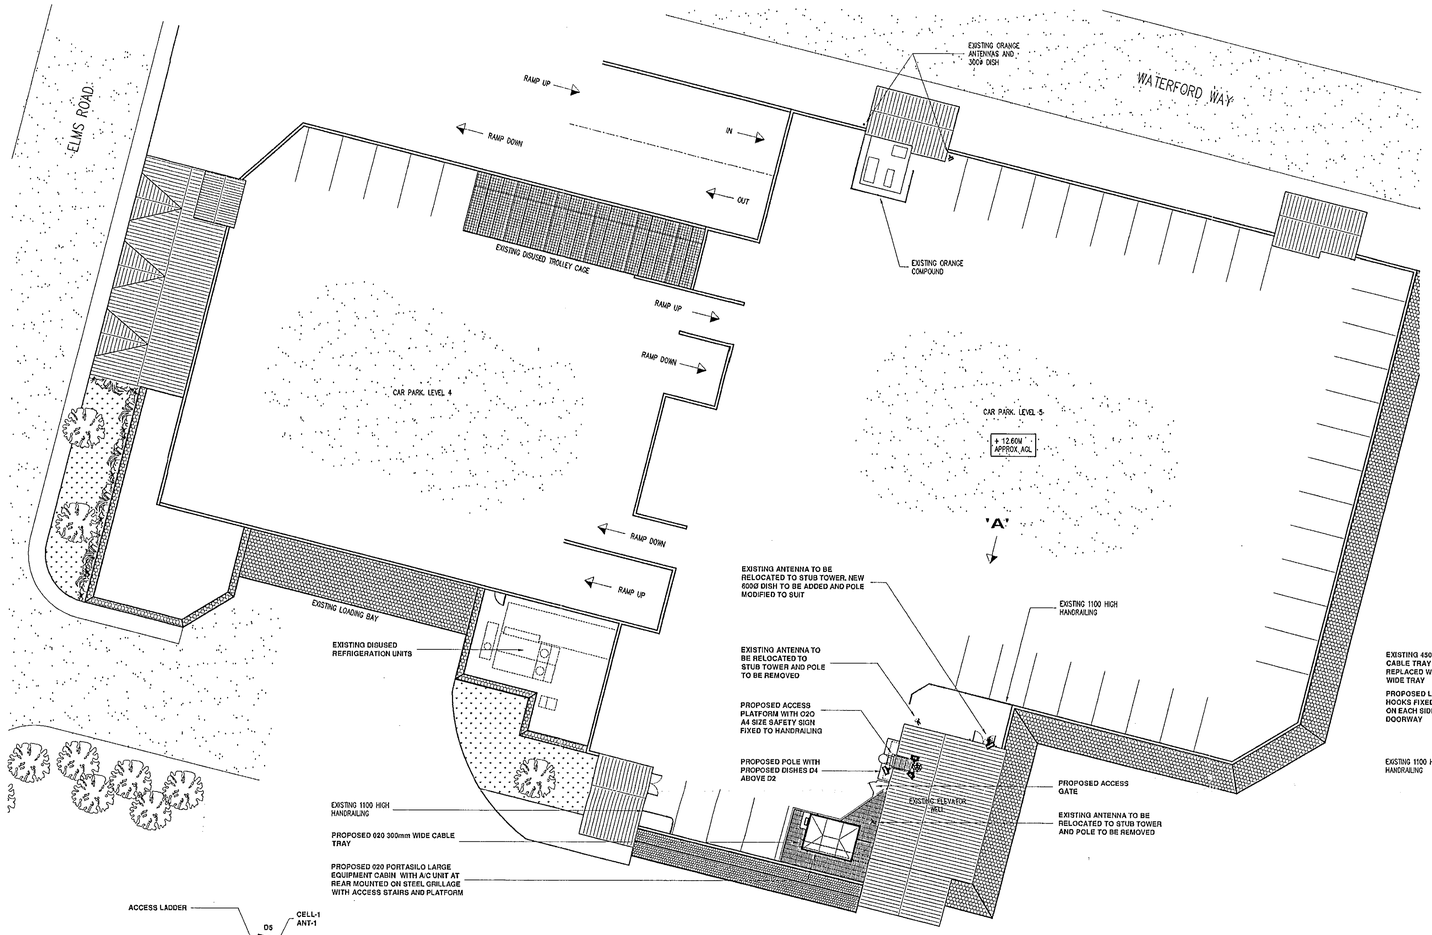


CAR PARK ROOF LEVEL - PLAN
SCALE 1:200

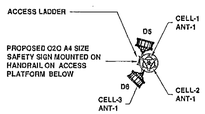


020 EQUIPMENT ON TOWER
SCALE 1:100

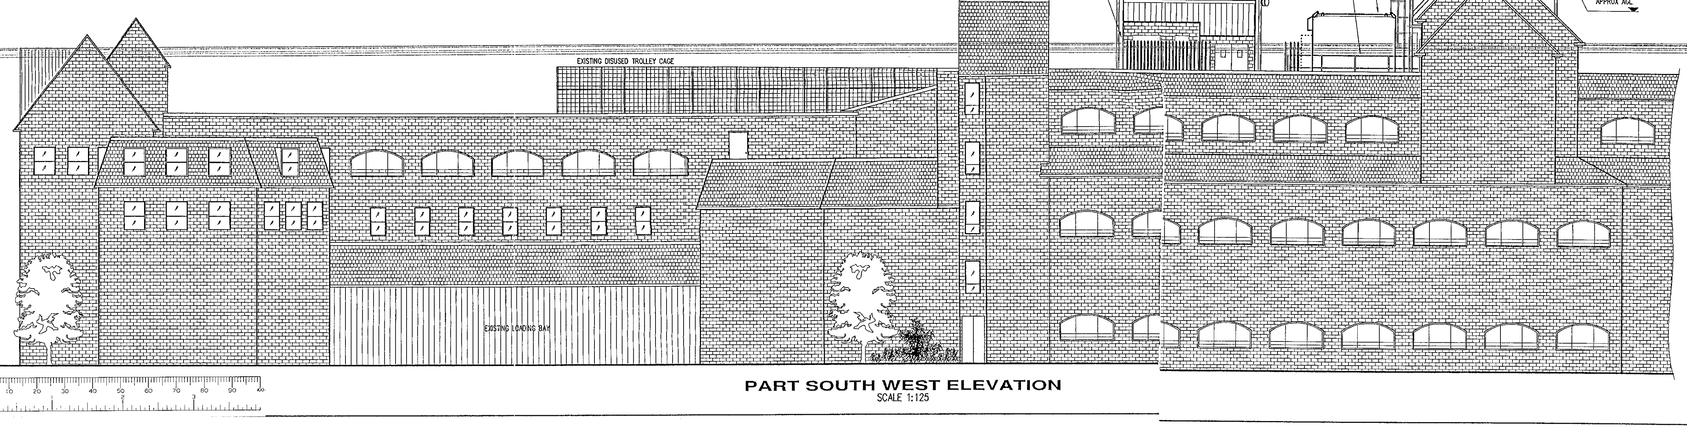

PART SOUTH WEST ELEVATION
SCALE 1:125

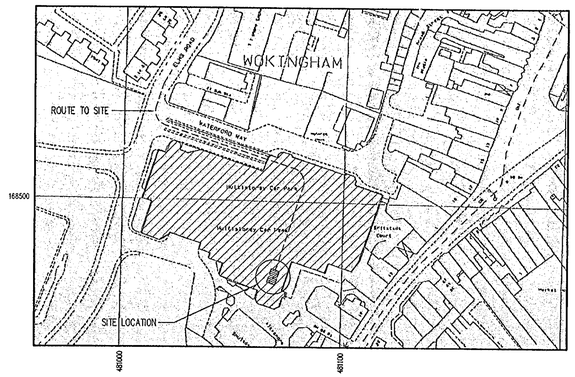

SITE LOCATION PLAN
SCALE 1:1250
OS EXTRACT REF No. SU 8168
NGR COORDINATES – 481070/168470

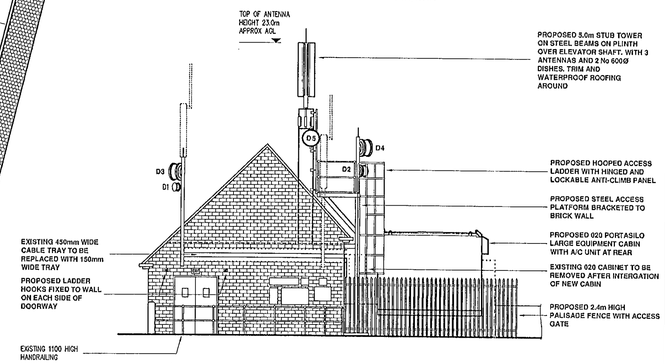

ELEVATION ON ARROW 'A'
SCALE 1:100

PROPOSED DISH DETAILS:

DISH ID	D1 EXISTING	D2 PROPOSED	D3 FUTURE	D4 FUTURE	D5 FUTURE	D6 FUTURE
DISH SIZE	300	600	600	600	600	600
HEIGHT (m AGL)	18.4	18.4	TBA	TBA	TBA	TBA
BEARING ° EON	82	290	TBA	TBA	TBA	TBA
SITE LINK	501172	712312	TBA	TBA	TBA	TBA
SITE NAME	LONDON ROAD POLICE TOWER	WOOD HILL SAFEWAY	TBA	TBA	TBA	TBA

NOTES

1.1 DO NOT SCALE

1.2 ALL DIMENSIONS ARE IN MILLIMETRES UNLESS OTHERWISE SPECIFIED

1.3 ASSUME ALL SITE DETAILS ARE EXISTING UNLESS OTHERWISE SPECIFIED

020 EQUIPMENT

PROPOSED CAB DETAILS:

020 REF.	PORTASILO LARGE CABIN
DIMENSIONS	3584x2684x2975 HIGH
MATERIAL	STEEL
COLOUR	LIGHT GREY

PROPOSED ANTENNA DETAILS:

SECTOR	AZIMUTH (EGN)	ANTENNA TYPE	HEIGHT TO TOP OF ANTENNAS
1	0	CELL – PLUS	23.0m
2	120	CELL – PLUS	23.0m
3	240	CELL – PLUS	23.0m

	Date		
Wn	Approv.		
	Date		
Wn	Approv.		
B	Date	24.10.00	o2o LARGE EQUIPMENT CABIN RELOCATED INLINE WITH CLIENT COMMENTS
Wn	Approv.	CSD	
A	Date	07.07.00	REVISED INLINE WITH 020 COMMENTS
Wn	Approv.	CSD	

SpectraSite Transco
Hornbar House, St. Albans Road East, Hatfield, Herts. AL10 0HE
tel. +44(0)1707 266144
fax +44(0)1707 266677

one 2 one

09.FEB.2001* 3302

One-2-One Personal Communications Ltd
Deutsche Telekom Group
One 2 One Personal Communications Limited
Registered No. 02382161
Registered Address: Imperial Place, Maxwell Road, Borehamwood, Herts. WD6 1EA
Telephone: 020 8214 2121 Facsimile: 020 8214 3601

Site Name & Address:
ELMS ROAD CAR PARK
WOKINGHAM
BERKSHIRE
RG40 2AA

Drawing Title:
SITE LAYOUT

Purpose of Issue:
PRELIMINARY

09.FEB.2001* 3302

Drawing No:
00/91278/001

Cell No:	Site No:
91278	10979

Issue:	Scale:	Checked:	Date:
B	AS STATED	CSD	29.06.00
	Drawn: BTG	Date: 22.05.00	App: DB	Date: 29.06.00

CONTROLLED COPY of

WITHDRAWN

020 No. 91278 (01) B