

43 Rowan Drive, Woodley, Reading, RG5 4LN





FRONT ELEVATION



PLAN

ELEVATION 0 2 4 6 8 10m

PLAN 0 1 2 3 4 5m

R. G. BUTLER & ASSOCIATES
32, FAWCETT CRESCENT, WOODLEY
RG5 3HU

Tel. 0777 401 3684

43, ROWAN DRIVE, WOODLEY
RG5 4LN


EXISTING

Scales 1:50 & 1:100 (A3)

date MAY 25

DRG NO

1247/1

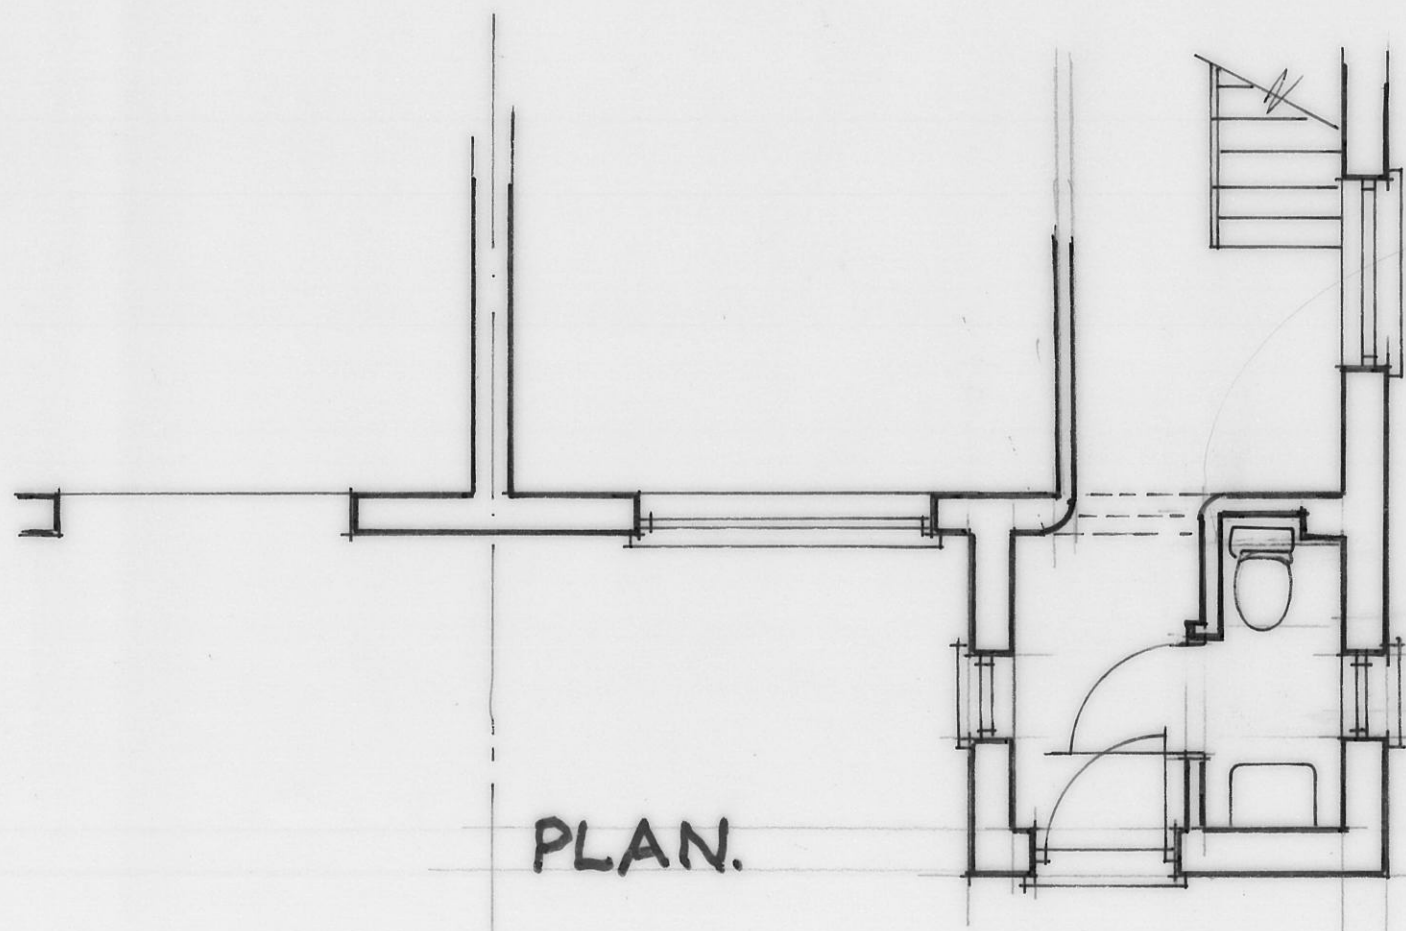

PLAN.



R. G. BUTLER & ASSOCIATES
32, FAWCETT CRESCENT, WOODLEY
RG5 3HU

Tel 0777 401 3684

43, ROWAN DRIVE, WOODLEY
RG5 4LN

PROPOSED


Scale 1:50 (A3)

date MAY 25


Dwg No
1247 / 2




FRONT ELEVATION

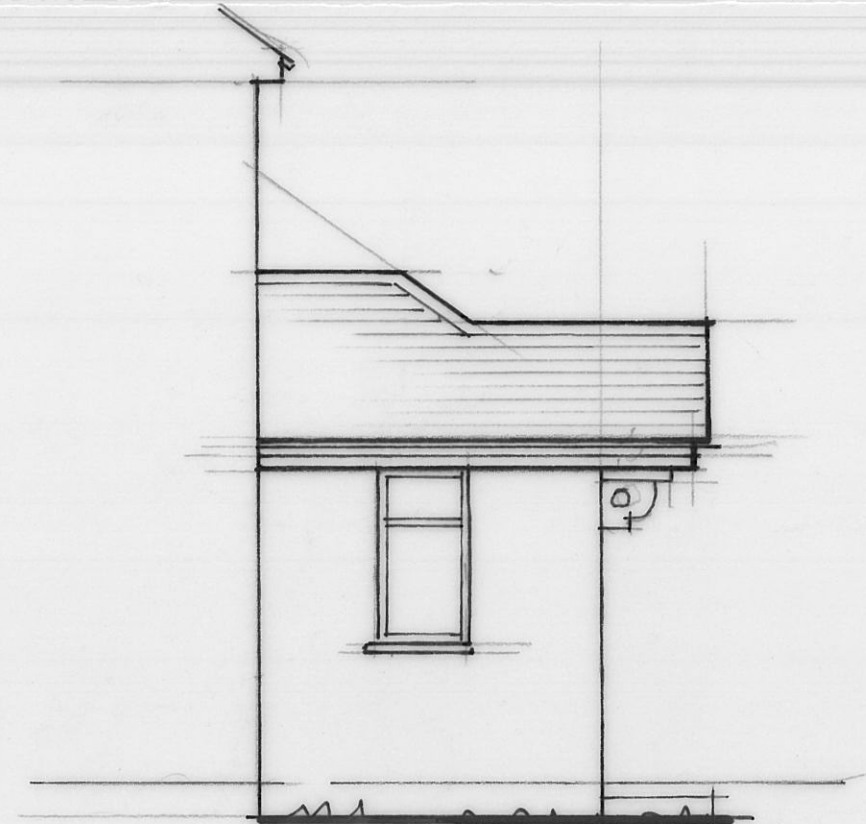

SIDE

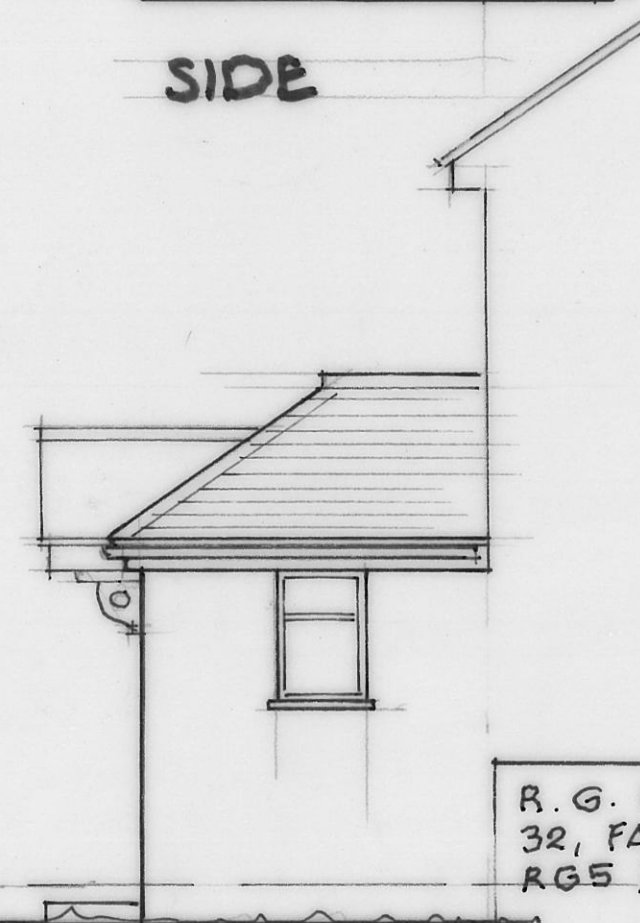

SIDE

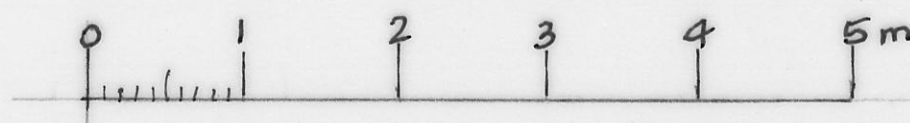

R. G. BUTLER & ASSOCIATES
32, FAWCETT CRESCENT, WOODLEY
RG5 3HU


Tel 0177 401 3684

43, ROWAN DRIVE, WOODLEY
RG5 4LN

PROPOSED

scale 1:50 (A3)
date MAY 25

Proj No
1247 / 3

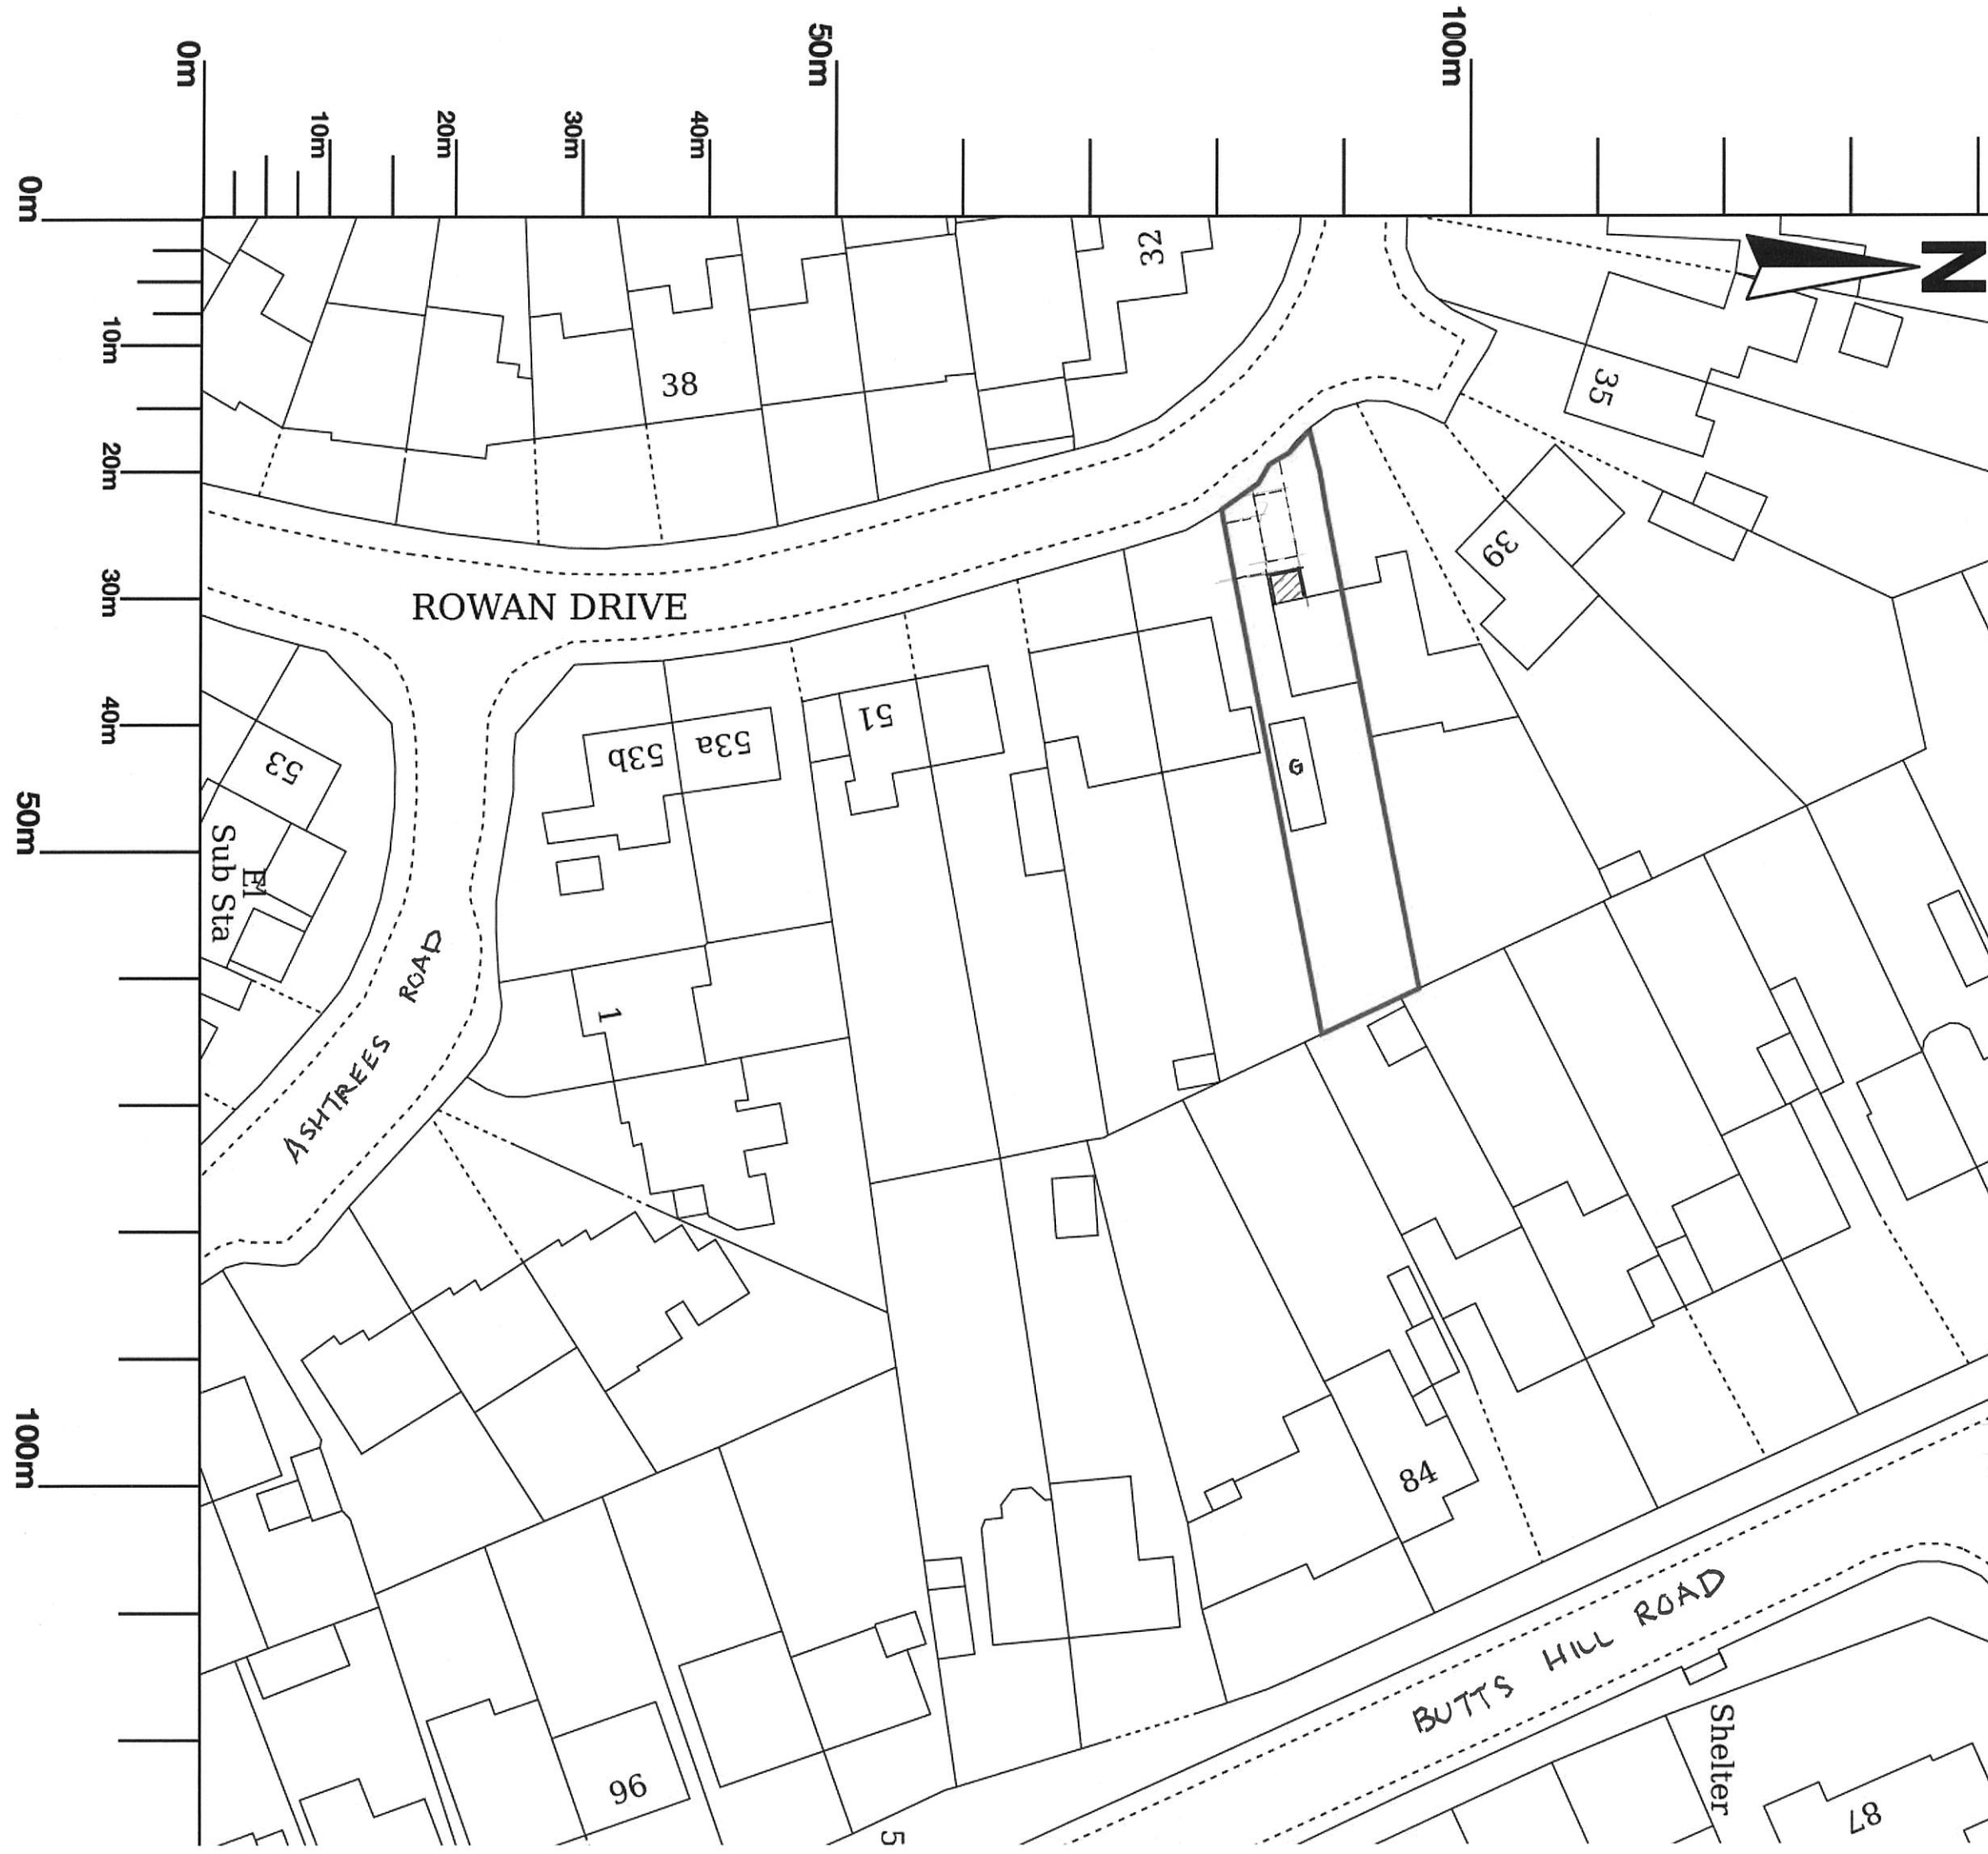

43, ROWAN DRIVE
WOODLEY
RG 5 4 LN
Scale 1:500 (A3)