


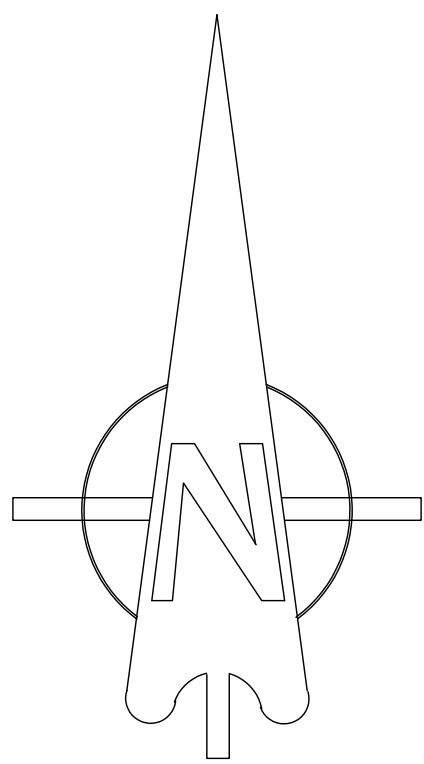

0 5 10 15 20 25m

M	28.04.25	Layout amended in line with planning layout REV A2	DGP	DGP
L	28.04.25	Layout amended in line with planning layout REV A2	DGP	DGP
L	28.04.25	Layout amended in line with planning layout REV A2 & E	SR	DGP
J	02.04.25	Layout amended in line with planning layout REV A2	SR	DGP
H	17.02.25	Layout amended in line with planning layout REV A2	SR	DGP
G	12.02.25	Layout amended in line with planning layout REV A2	SR	DGP
F	05.02.25	Layout amended in line with planning layout REV A2	SR	DGP
E	30.01.25	Layout amended in line with planning layout REV A2	SR	DGP
D	24.01.25	Layout amended in line with planning layout REV A2	SR	DGP
C	17.01.25	Layout amended in line with planning layout REV A2 & U	SR	DGP
B	15.01.25	Layout amended in line with planning layout REV A2	SR	DGP
A	10.01.25	Layout amended in line with Presentation Layout rev Z	SR	DGP
Rev.	Date	Description	Drawn	Checked

Client **miller homes** **aap architecture**

Project
South Wokingham
Phase R10
Drawing Title
Proposed
Garden Depth Layout
Scale 1:500 @ A0 Drawn SR Checked DGP
Date DECEMBER 2024 File P1914.R10.01 Drawing Status
Dwg No P1914.R10.15 Rev M PLANNING

AAP Architecture Ltd
Unit A, Monument Business Centre, Monument Way East, Wokingham, Surrey GU21 5LG
T 01483 727345 E projects@aap-arc.co.uk W aap-arc.co.uk
Under the Intellectual Property Act 2014, this drawing is the copyright of AAP Architecture Ltd.