


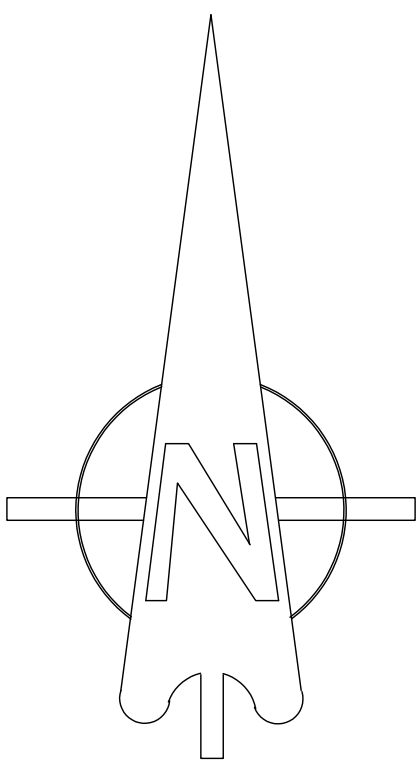

Note:
The location of the swales & footpath connection along with the emergency connection with parcel R11 & the extend of redline is to be confirmed by others.



PARCEL
R11

SITE LAYOUT 1:500

KEY

- CA1 MAIN STREET
- CA2(A) WATERLOO CORE
- CA2(B) WATERLOO EDGE
- CA3 NEIGHBOURHOOD RESIDENTIAL
- CA4 RURAL EDGE
- LOCAL CENTRE-SUBJECT TO A SEPARATE BRIEF

Rev.	Date	Description	Drawn	Checked
M	29.04.25	Layout amended in line with planning layout REV AG.	DGP	DGP
L	26.04.25	Layout amended in line with planning layout REV AG.	DGP	DGP
K	25.04.25	Layout amended in line with planning layout REV AG & AE.	SR	DGP
J	02.04.25	Layout amended in line with planning layout REV AG.	SR	DGP
H	17.03.25	Layout amended in line with planning layout REV AG.	SR	DGP
G	12.02.25	Layout amended in line with planning layout REV AG.	SR	DGP
F	05.02.25	Layout amended in line with planning layout REV AG.	SR	DGP
E	30.01.25	Layout amended in line with planning layout REV AG.	SR	DGP
D	24.01.25	Layout amended in line with planning layout REV AG.	SR	DGP
C	17.01.25	Layout amended in line with planning layout REV F & L.	SR	DGP
B	10.01.25	Layout amended in line with Presentation Layout rev Z.	SR	DGP
A	20.12.24	Layout amended in line with Presentation Layout revision V, W & SR.	DGP	DGP

Client: **miller homes** **aap architecture**

Project: South Wokingham Phase R10

Drawing Title: Proposed Layout with Character Area Overlay

Scale: 1:500 @ A0 Drawn: SR Checked: DGP

Date: DECEMBER 2024 File: P1914.R10.01 Drawing Status

Dwg No: P1914.R10.16 Rev: M PLANNING

AAP Architecture Ltd
Unit A, Monument Business Centre, Monument Way, Wokingham, Surrey GU21 5LG
T: 01483 727345 E: projects@aap-arc.co.uk W: aap-arc.co.uk

Under the Intellectual Property Act 2014, this drawing is the copyright of AAP Architecture Ltd.