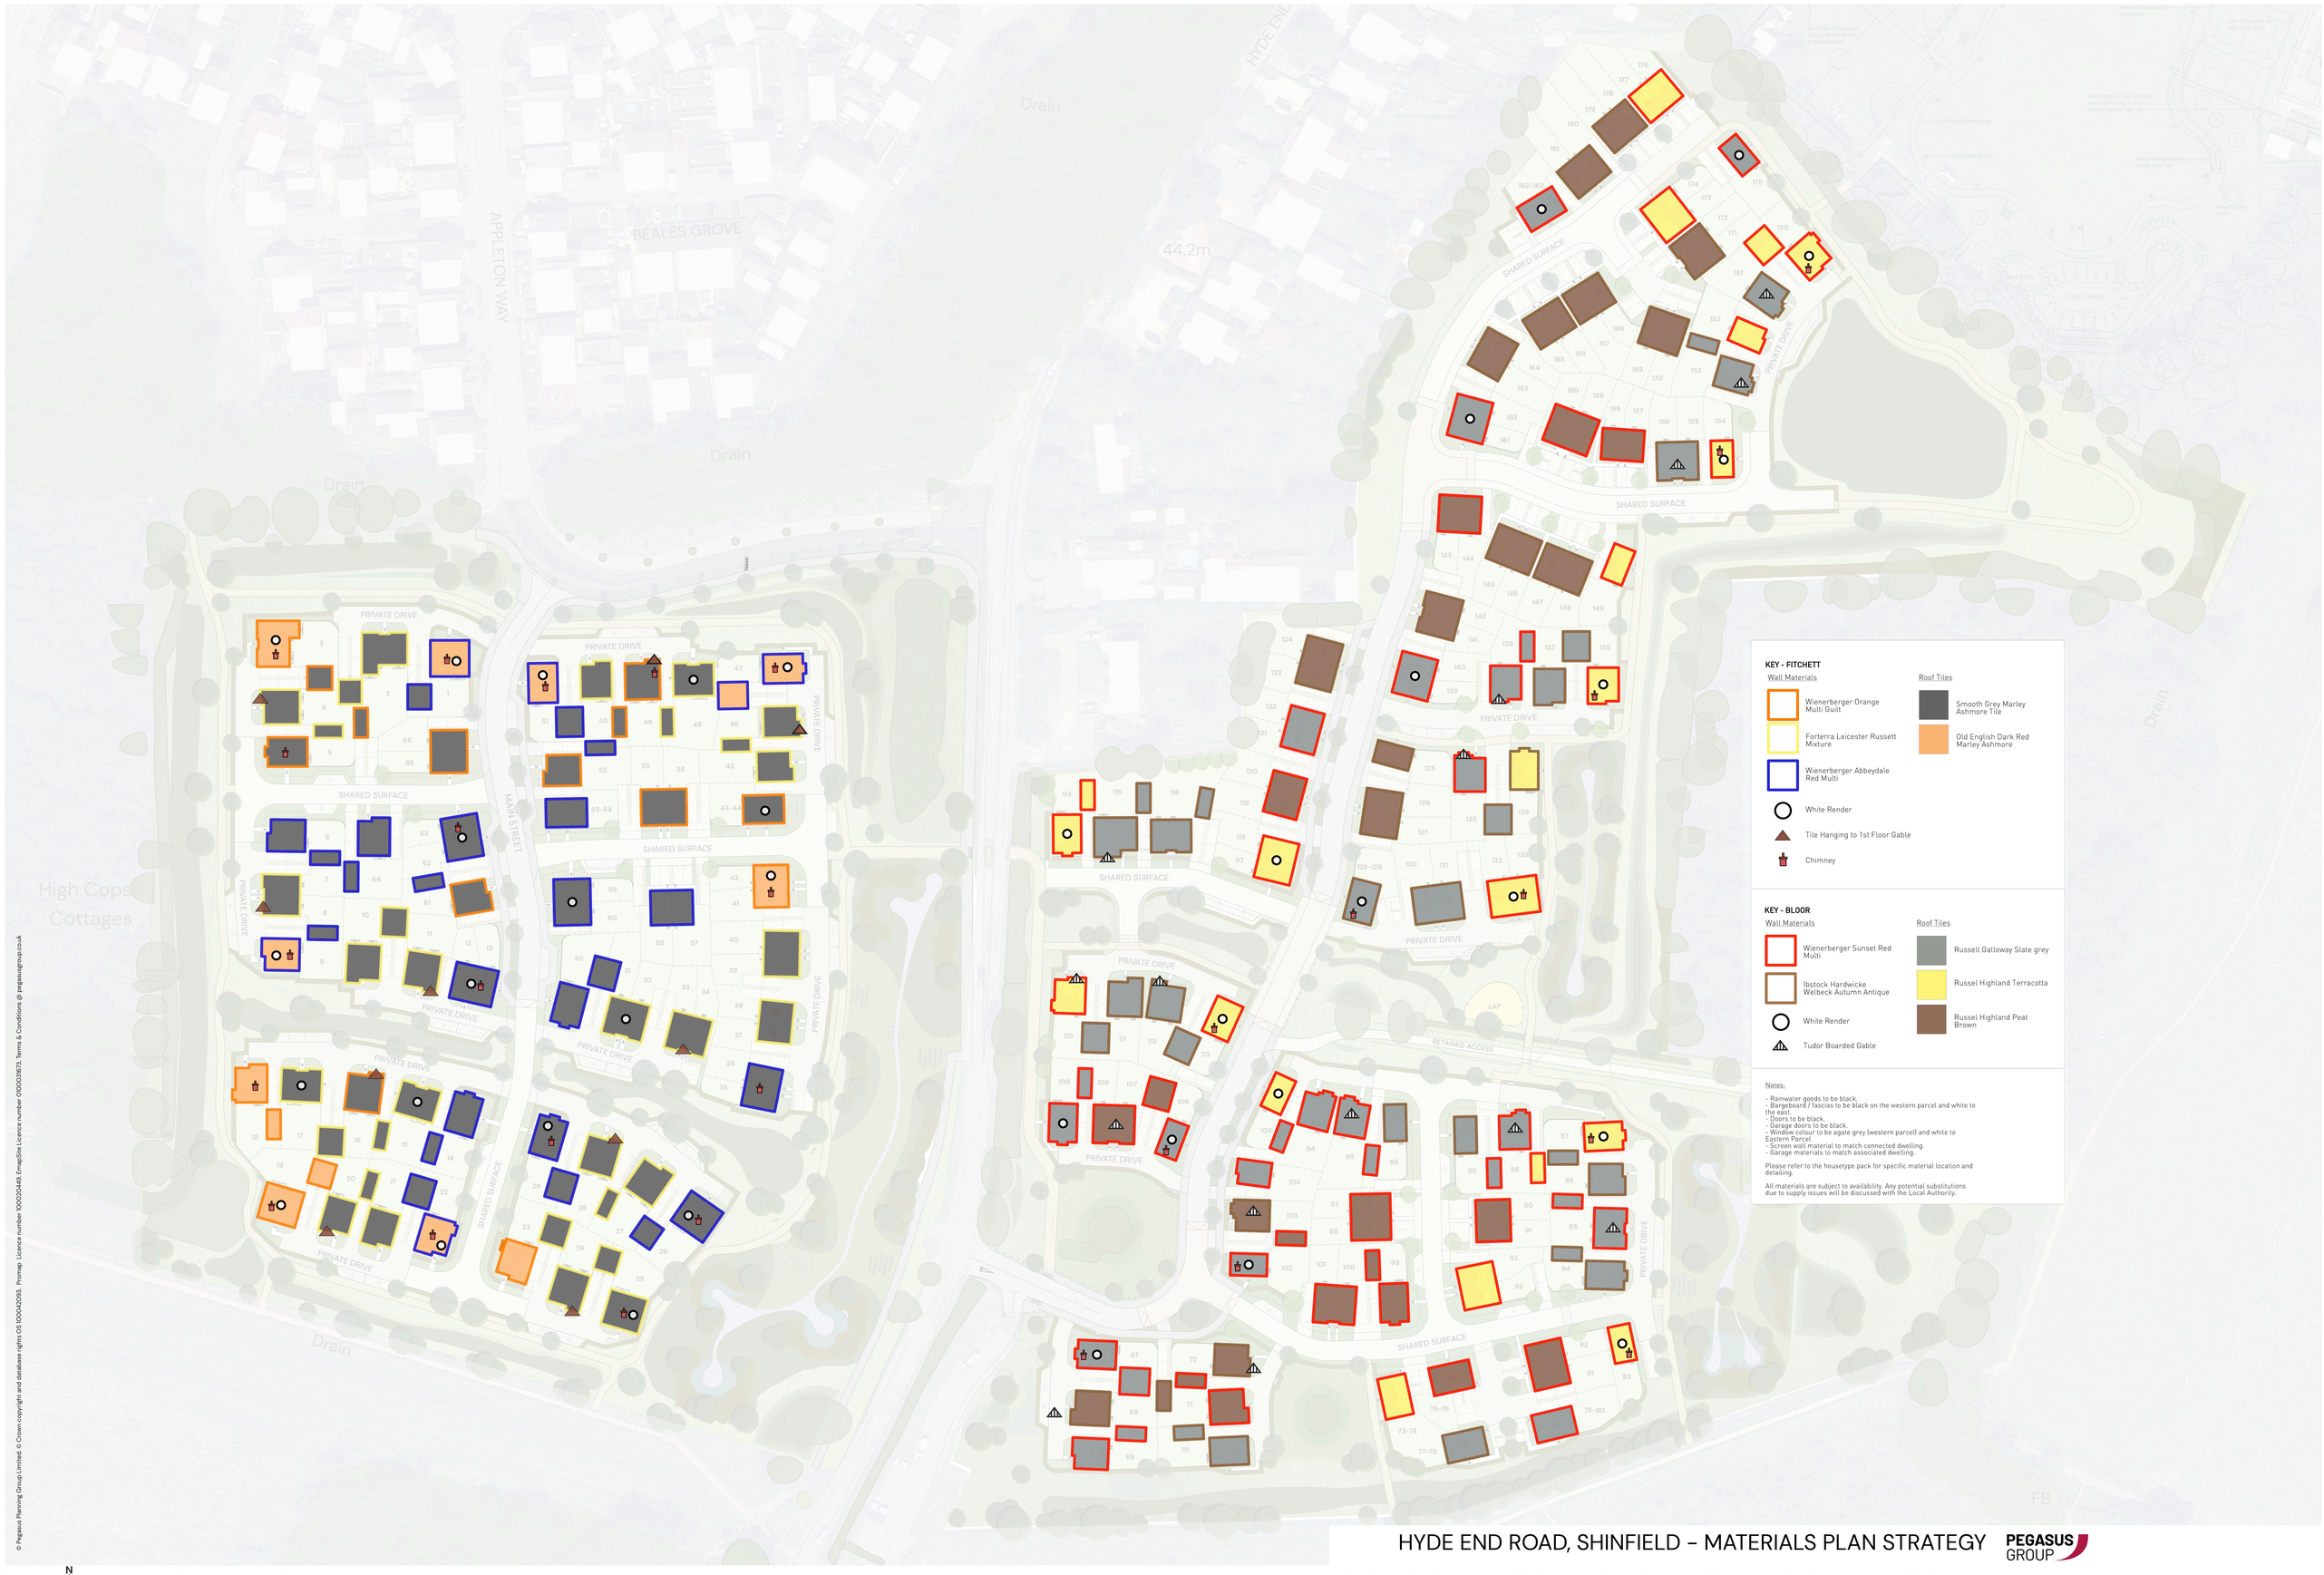

HYDE END ROAD, SHINFIELD – MATERIALS PLAN STRATEGY

PEGASUS GROUP

N

0 25 50 m

| PEGASUSGROUP.CO.UK | TEAM/DRAWN BY: OW | APPROVED BY: OW | DATE: 20/08/2025 | SCALE: 500@A0 | DRWG: P24-0288_DE_06_V_23 | CLIENT: BLOOR HOMES |

© Pegasus Planning Group Limited. © Crown copyright and database rights OS 100042093. Promap Licence number 100020449. EmapSite Licence number 0100031673. Terms & Conditions @ pegasusgroup.co.uk