

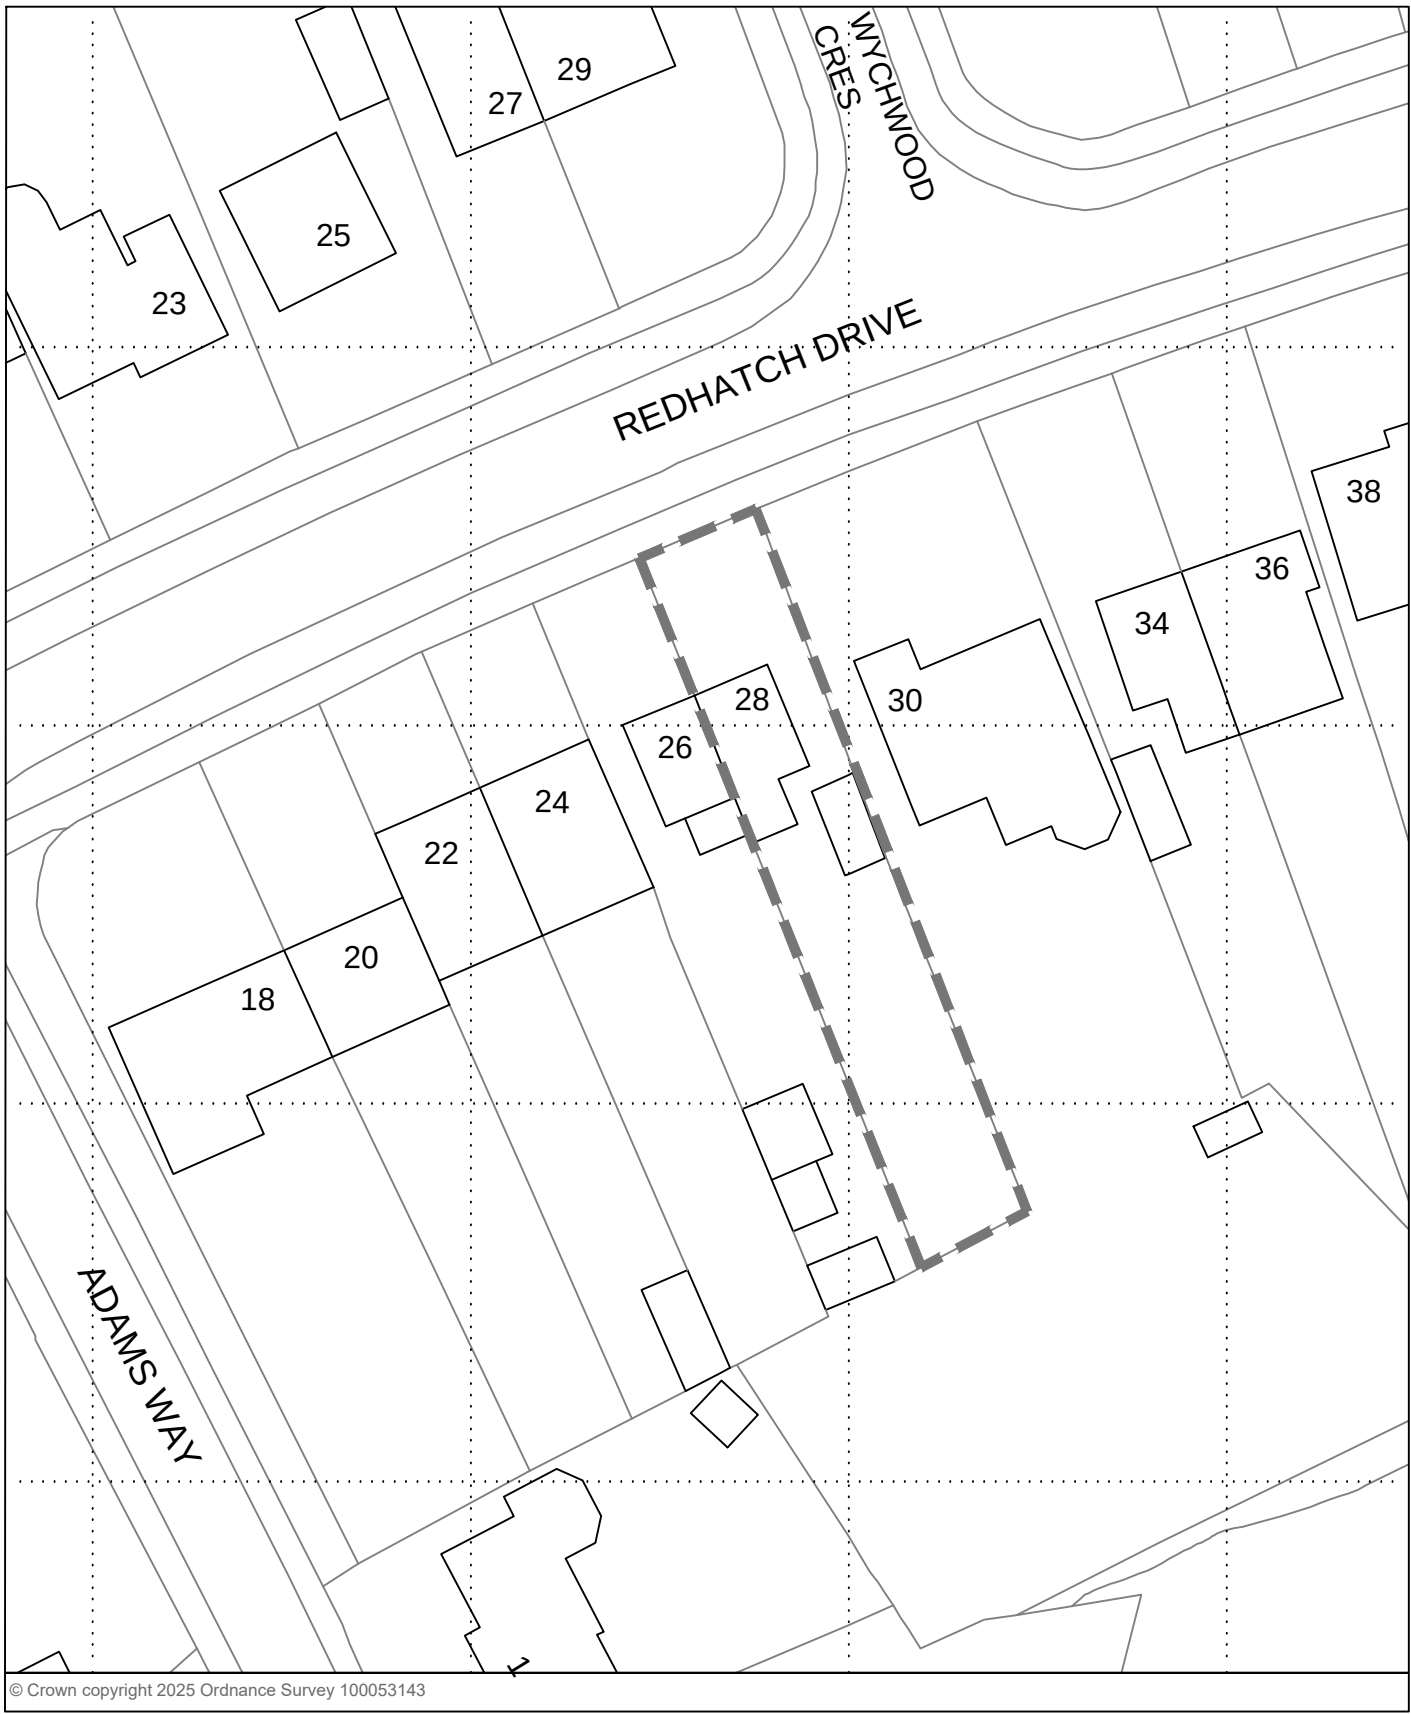


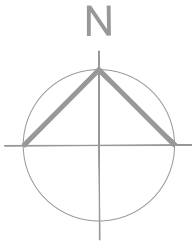


BLOCK PLAN

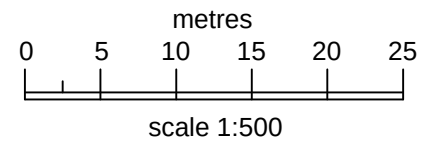


This drawing is the copyright of the Architect. and may not be reproduced without permission. Dimensions must not be scaled (except for planning purposes) and must be checked prior to construction and manufacture.

Legend :
Site Boundary - Location Plan 
Site Boundary - Block Plan 

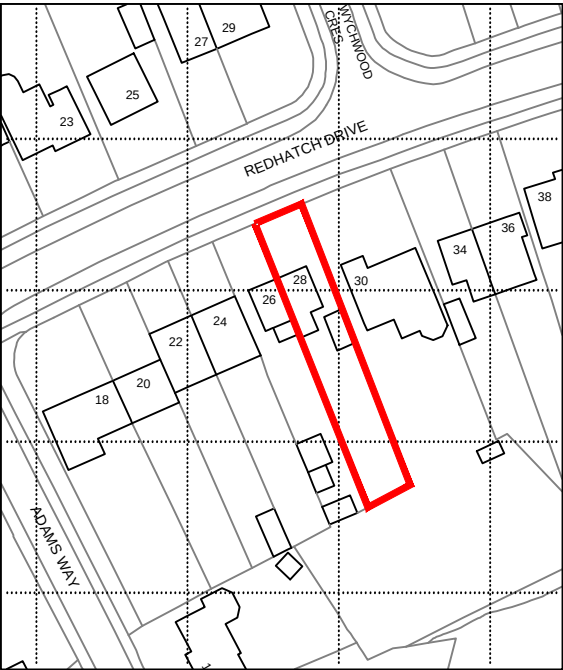

LOCATION PLAN

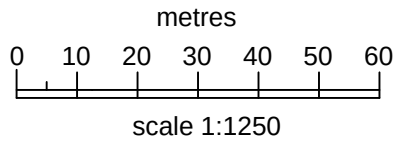

Project: GROUND FLOOR WRAP AROUND AND PART FIRST FLOOR
SIDE EXTENSION

Location:
28, REDHATCH DRIVE, EARLEY,
RG6 5QP

Drawing Title:
LOCATION AND BLOCK PLAN

Date: 22 APR 2025	Scale: 1:1250 and 1:500 @ A3	Drawn: VK
----------------------	---------------------------------	--------------

Revision:	Job No: 1035	Drg No: 02
-----------	-----------------	---------------