

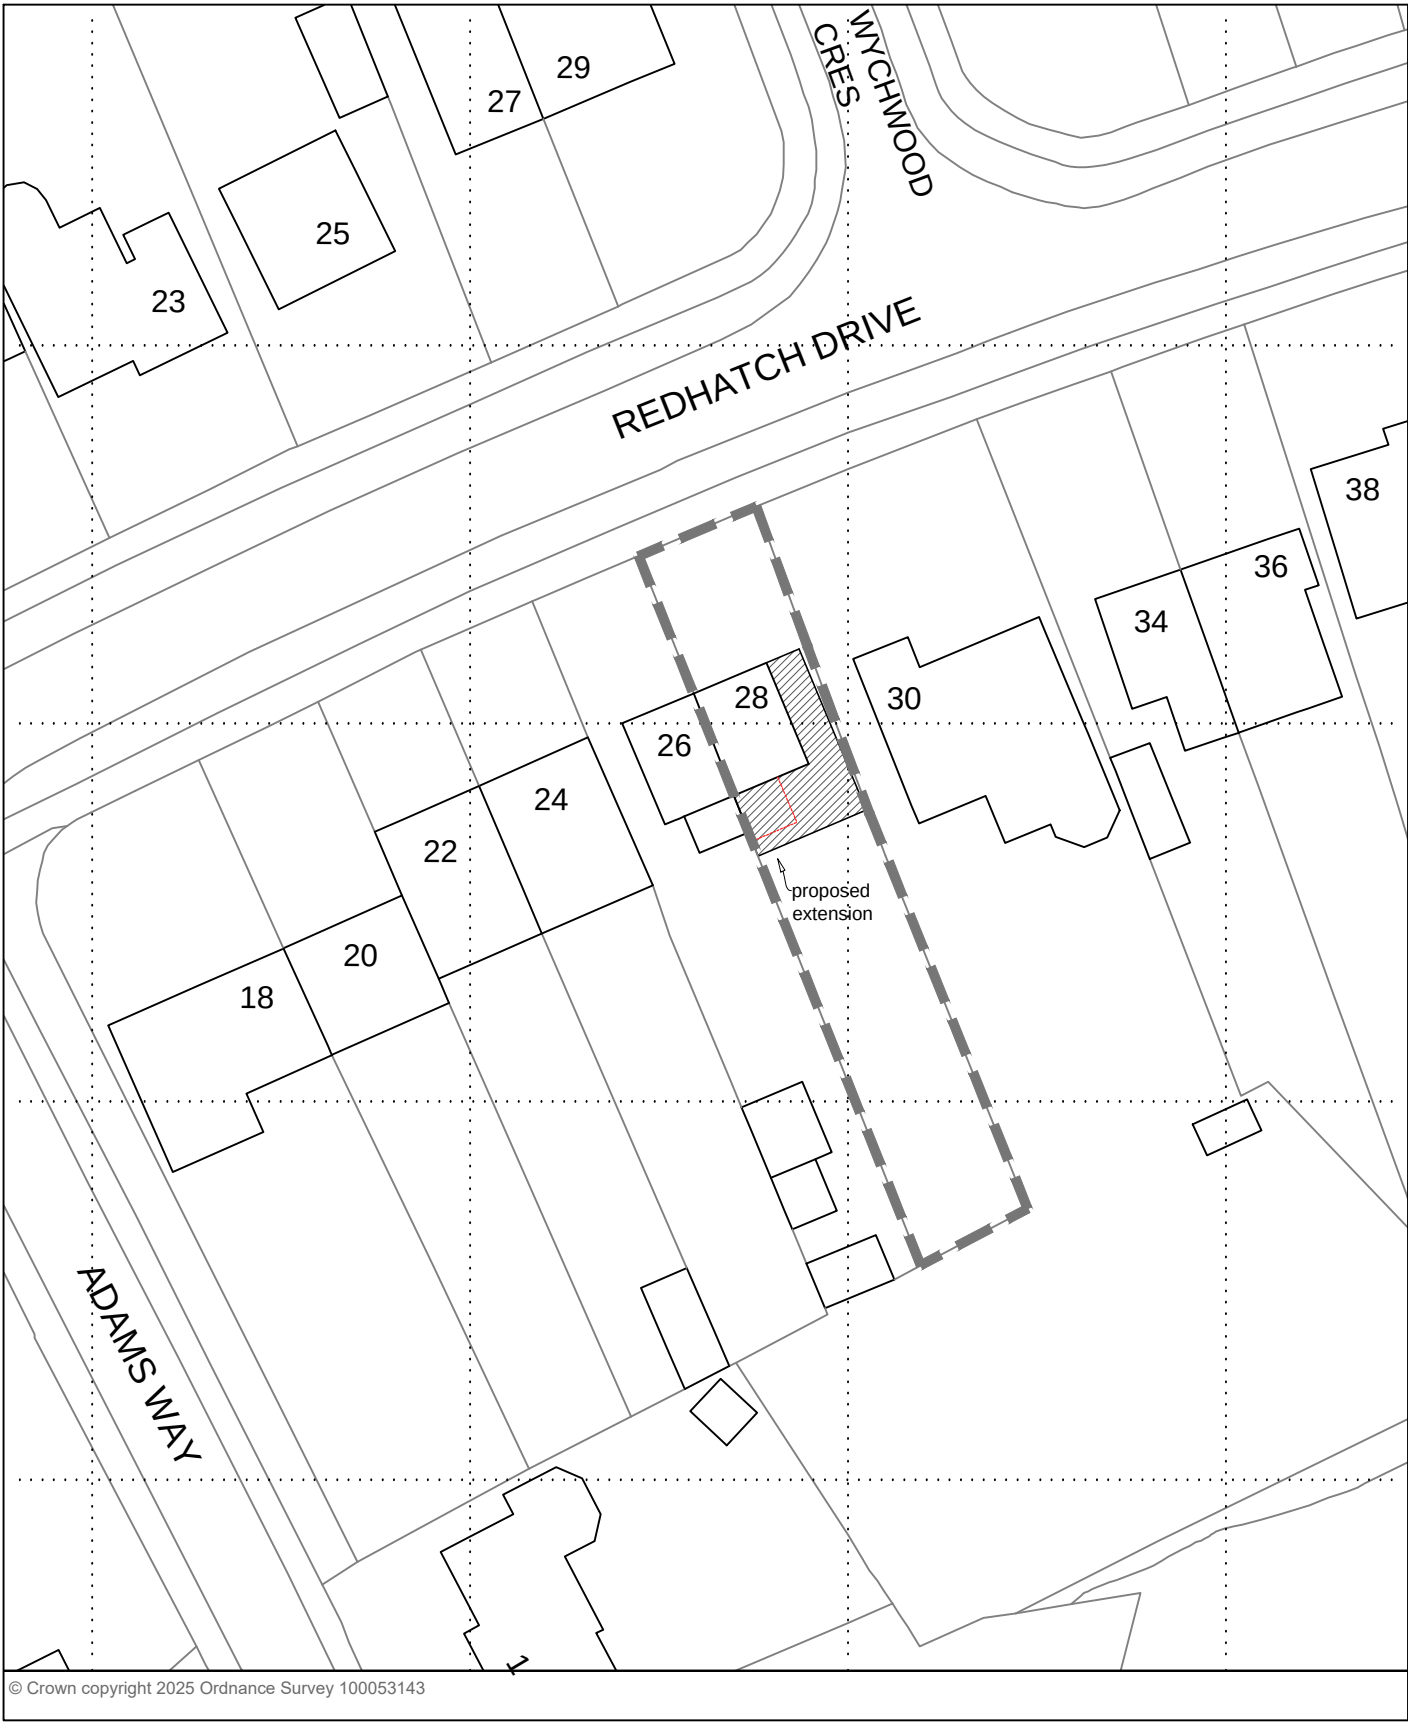


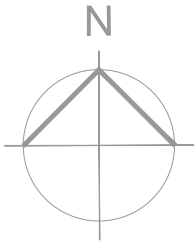

BLOCK PLAN

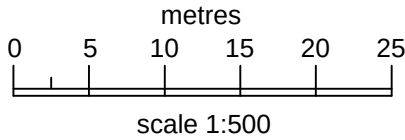

This drawing is the copyright of the Architect, and may not be reproduced without permission. Dimensions must not be scaled (except for planning purposes) and must be checked prior to construction and manufacture.

Legend :
Site Boundary - Location Plan —
Site Boundary - Block Plan ---

Project:
GROUND FLOOR WRAP AROUND AND PART FIRST FLOOR SIDE EXTENSION

Location:
28, REDHATCH DRIVE, EARLEY,
RG6 5QP

Drawing Title:
BLOCK PLAN AS PROPOSED

Date: 07 JUN 2025	Scale: 1:500 @ A3	Drawn: VK
----------------------	----------------------	--------------

Revision:	Job No: 1035	Drg No: 07
-----------	-----------------	---------------