
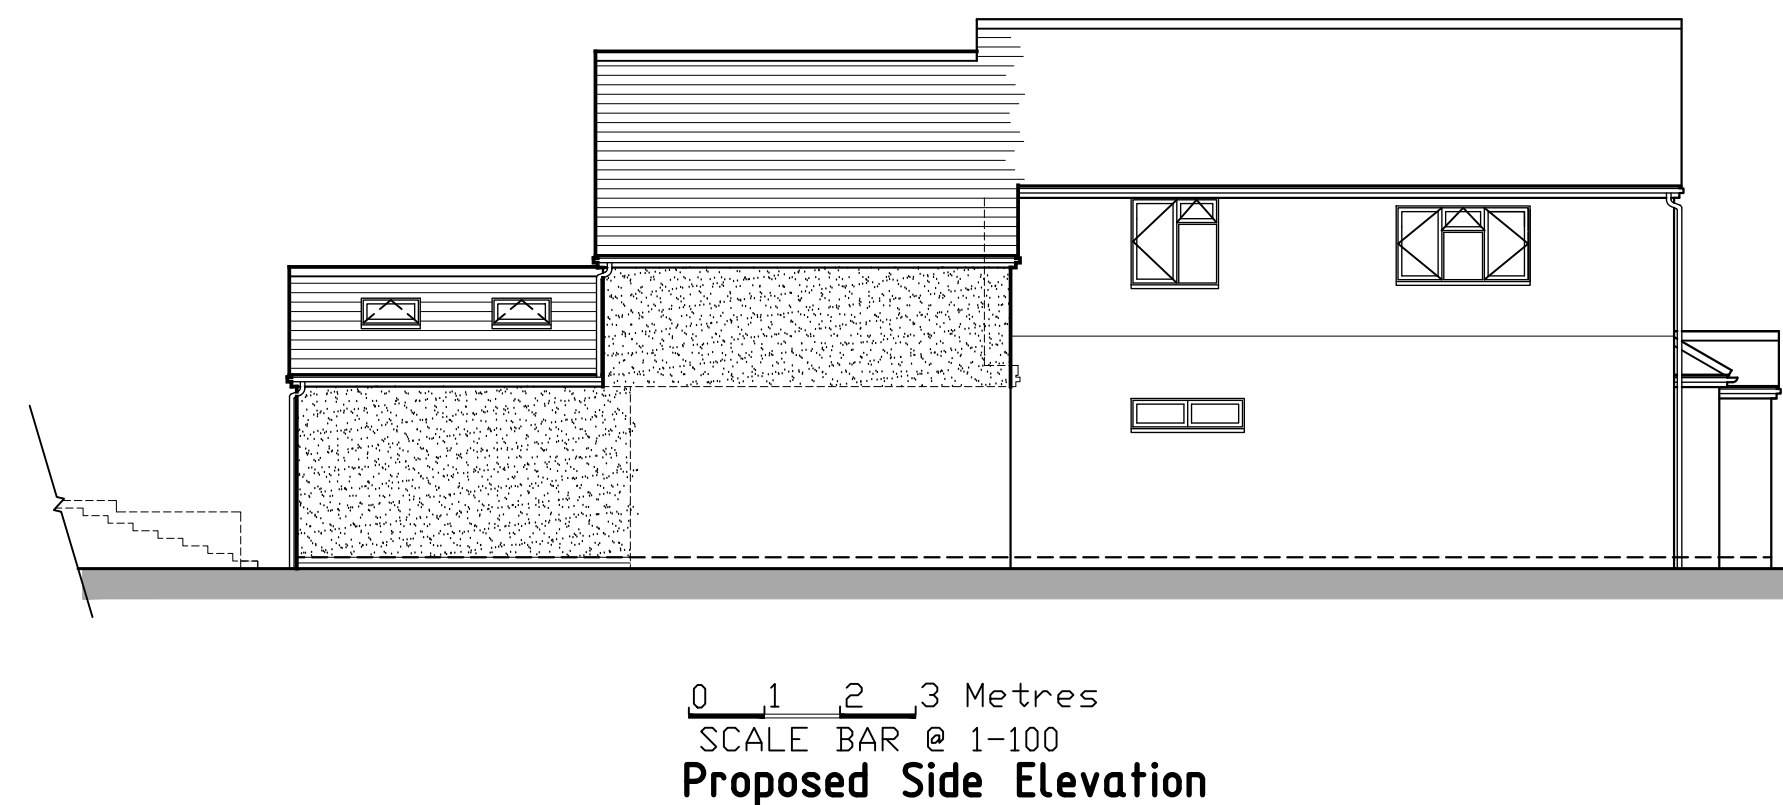
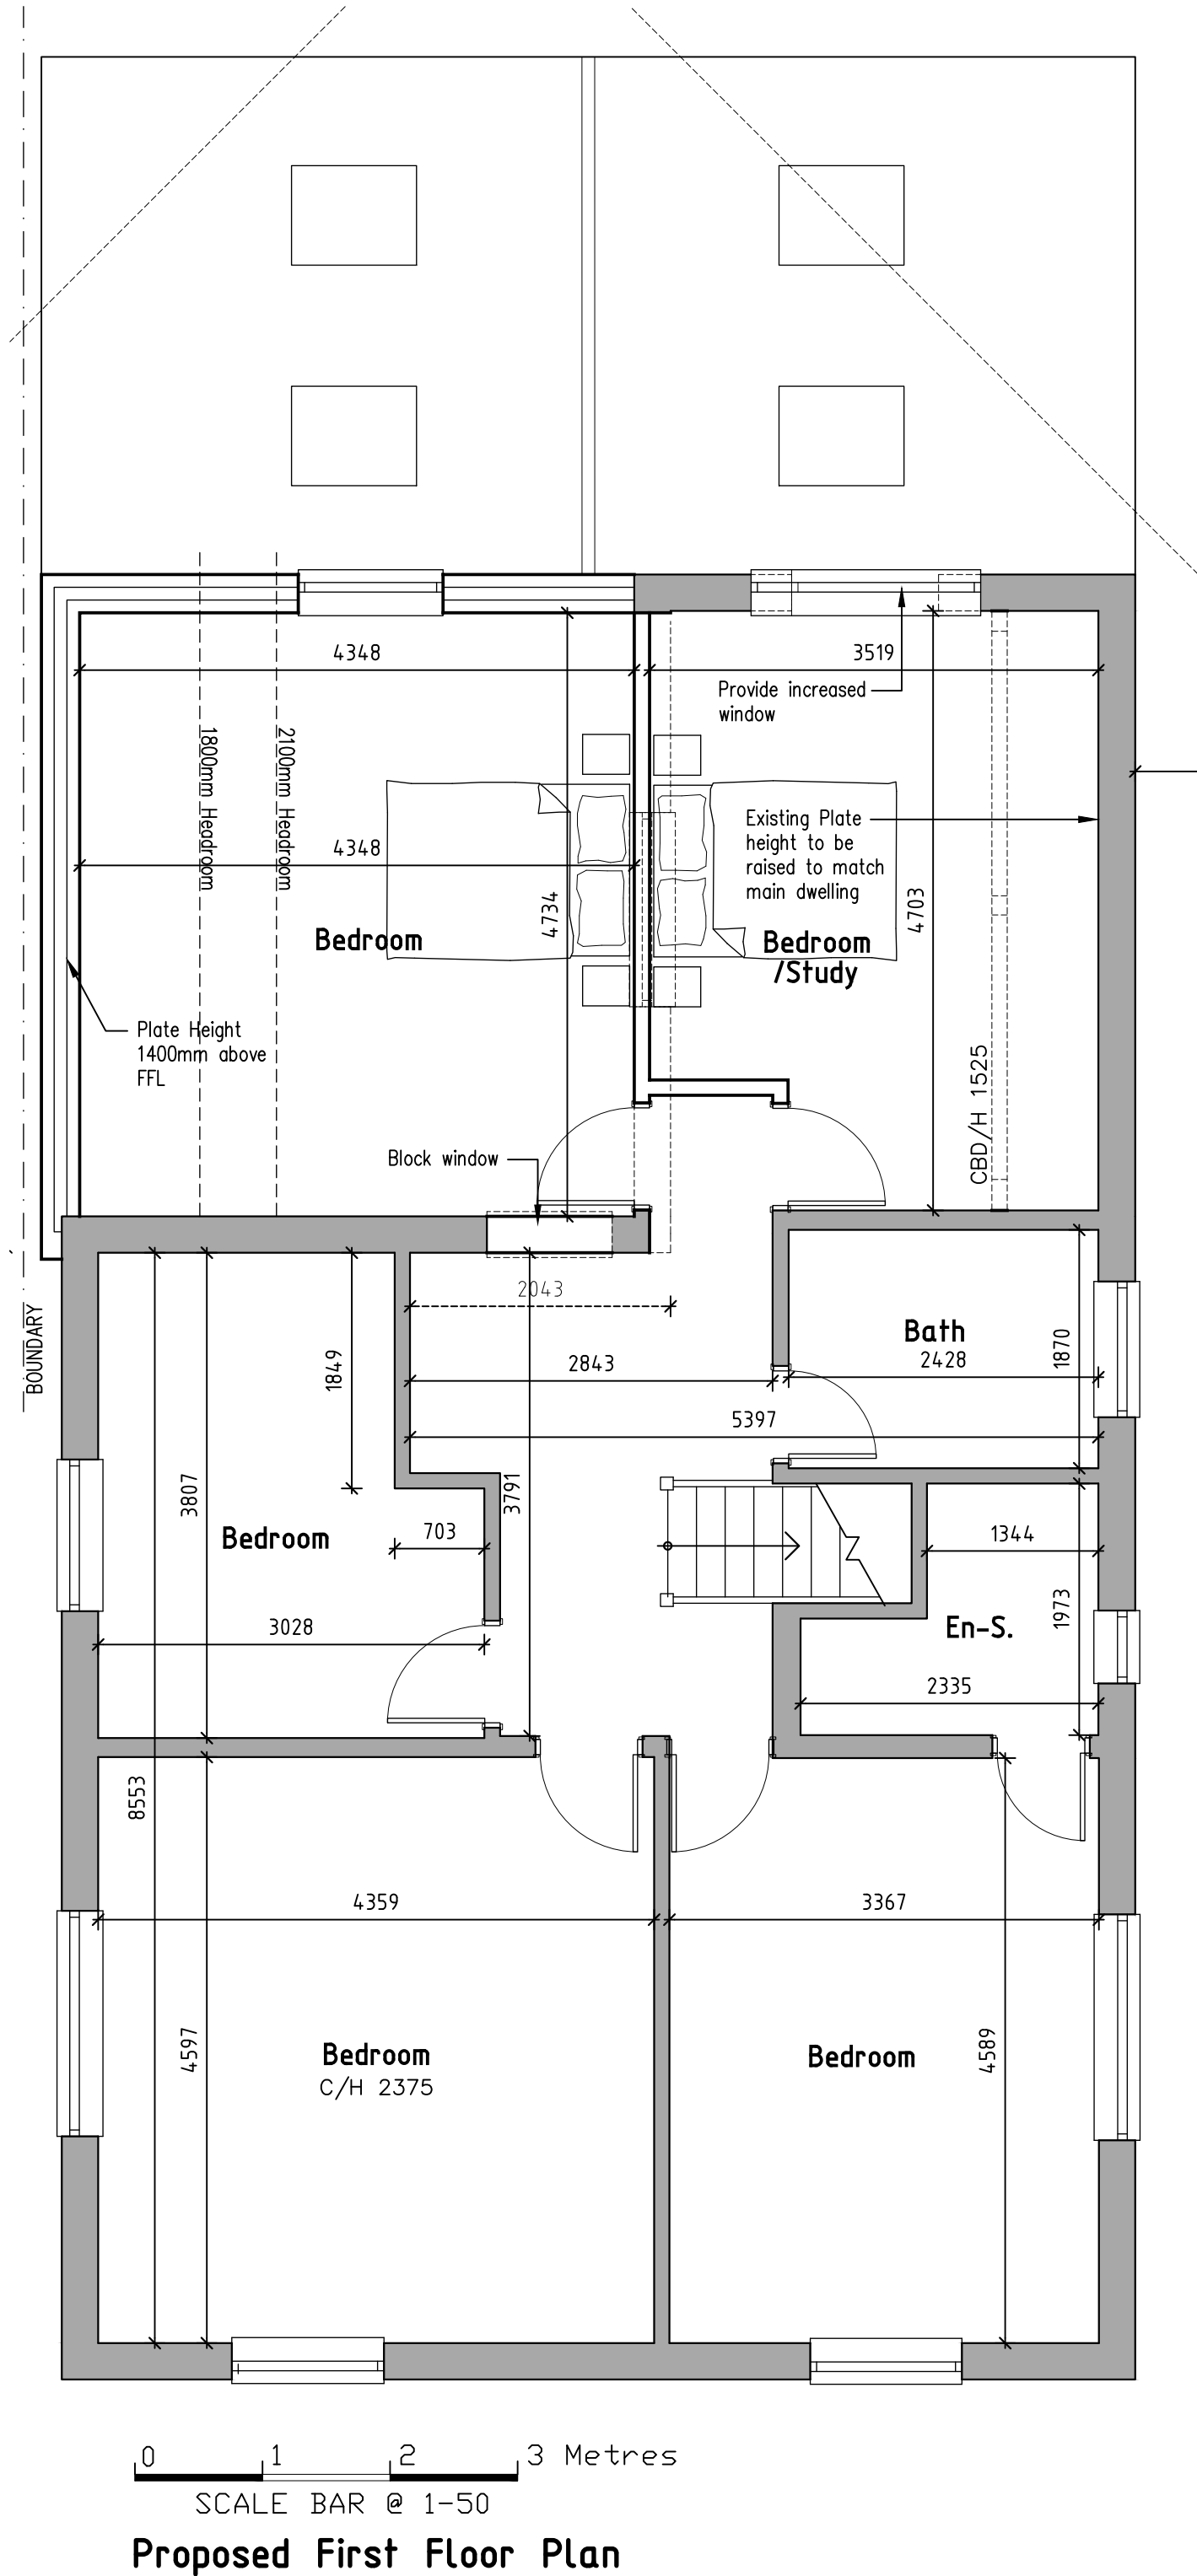
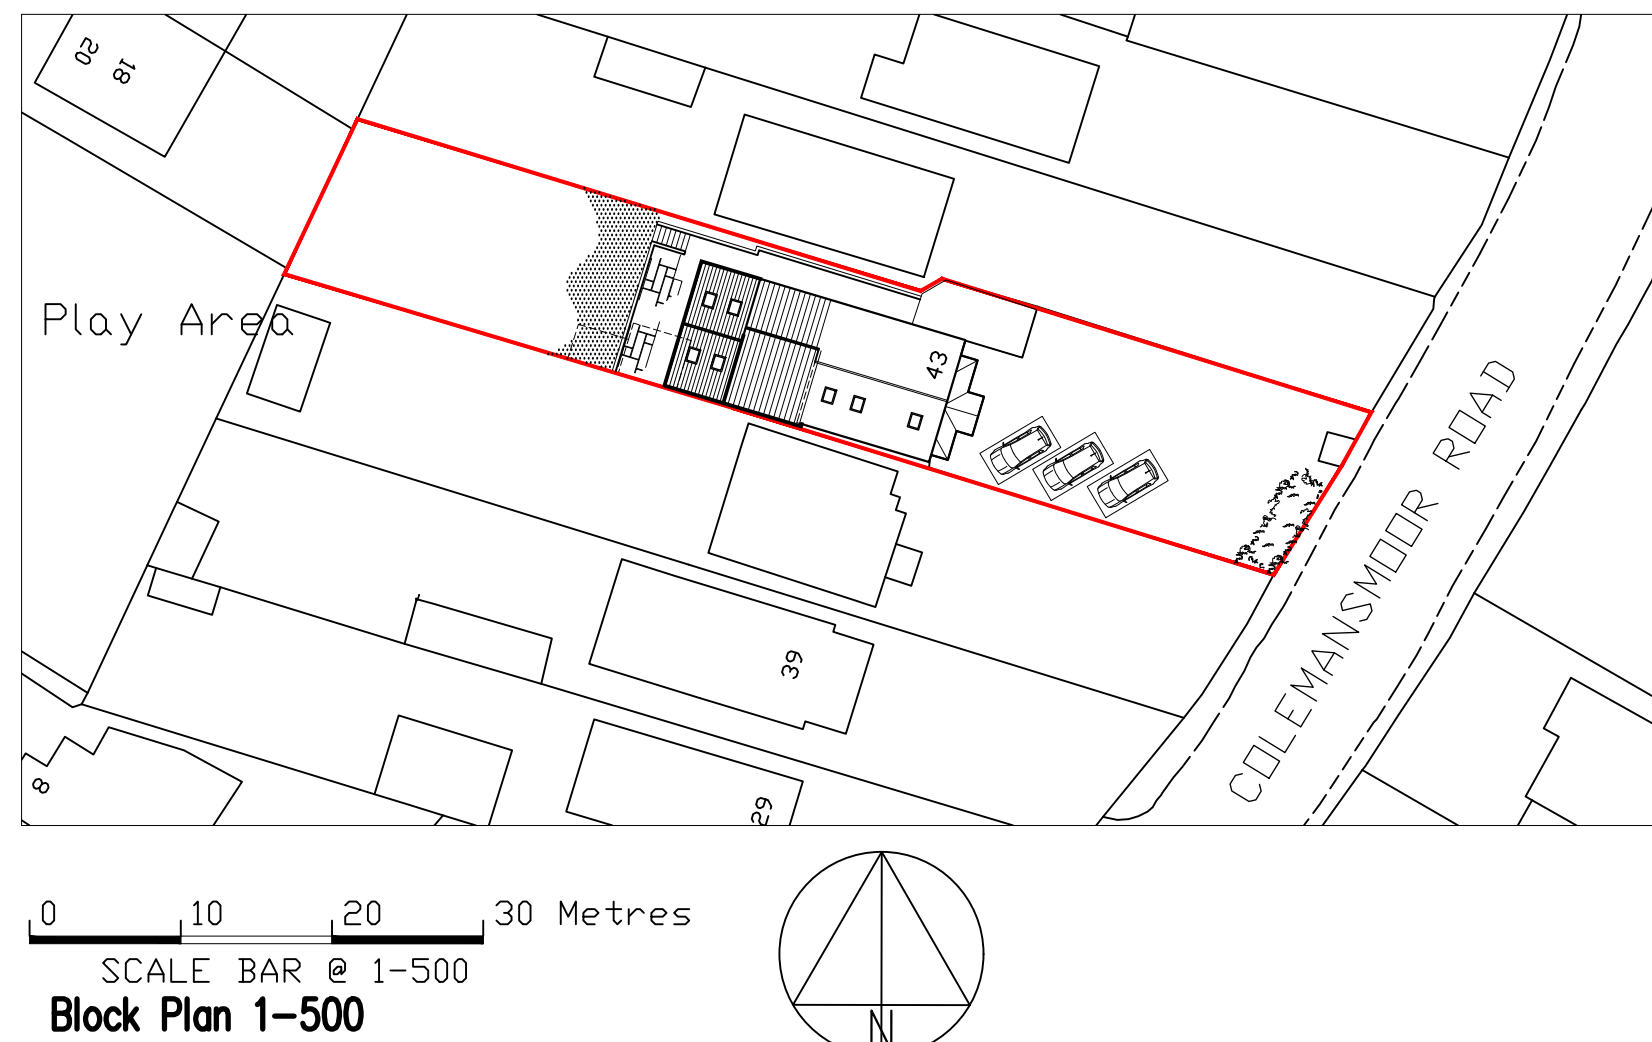


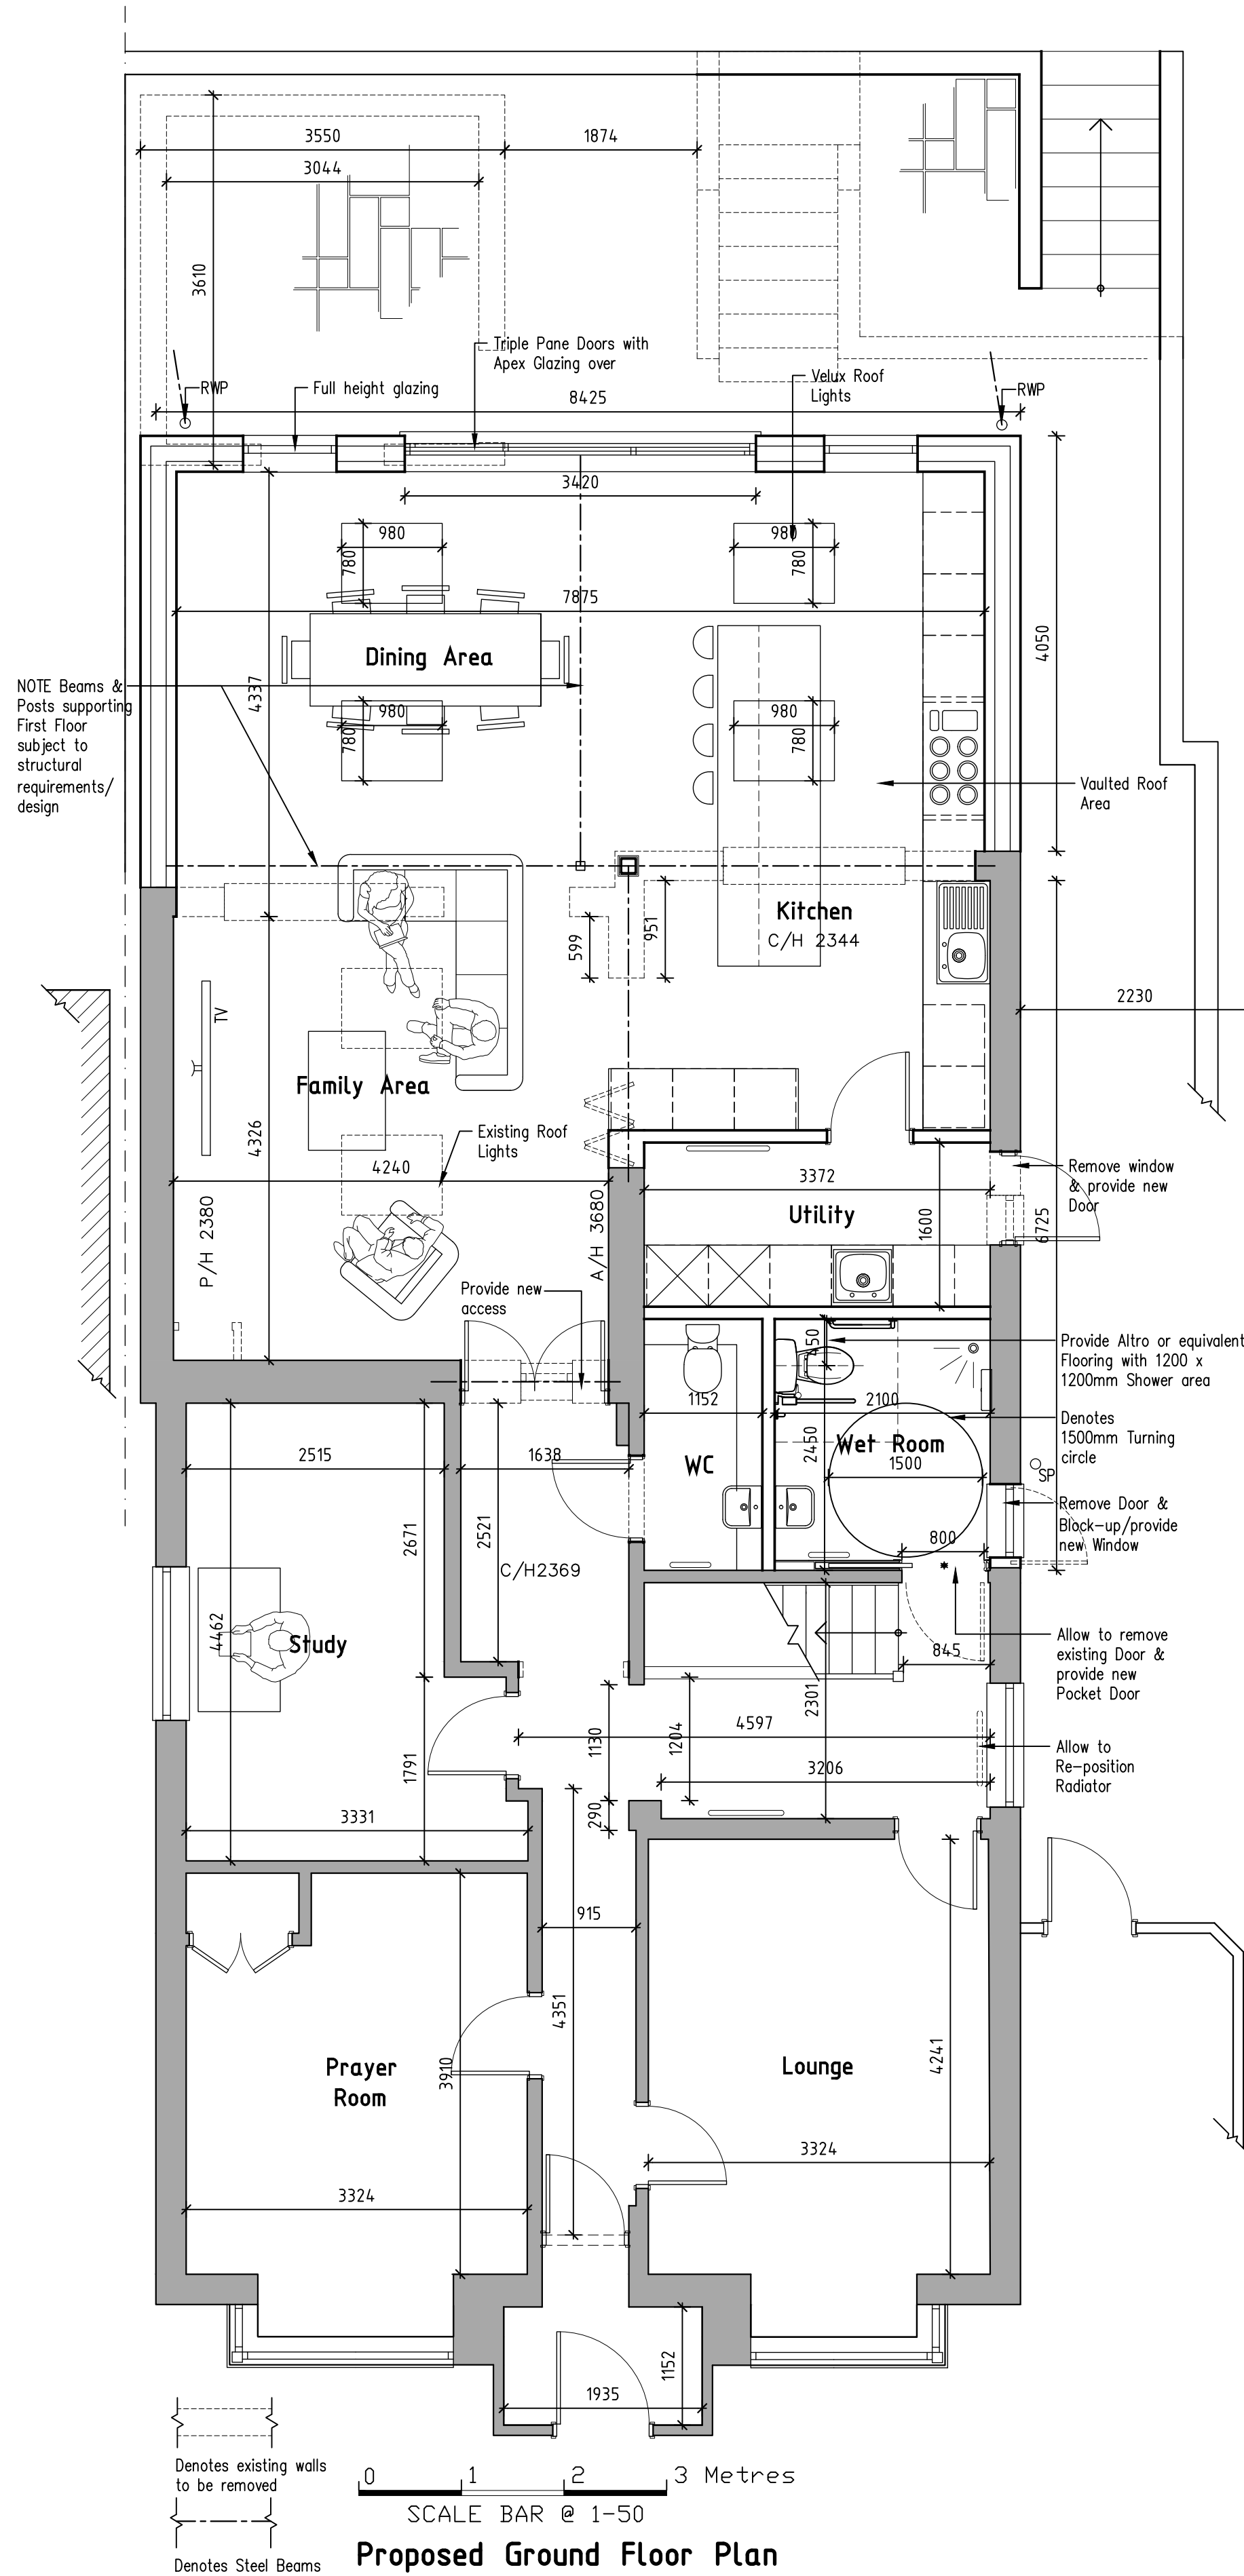

GREG Farrell
Building & Design Consultant
Planning, Building Regulations & Structural Design

43 Wendover Way,
Tilehurst, Reading,
Berkshire RG30 4RU
Tel & Fax: 0118 541 6249
Mobile: 07967 009862
greg@gregfarrell.co.uk

Rev.	Description	Date
A	Clients updates added	24-03-2026
B	Clients updates & First Floor extension added	31-03-2026
C	Ridge and plate lines dropped	23-06-2026

JOB TITLE

43 Colemanmoor Road
Woodley

TITLE

Proposed Plans & Elevations

SCALE
1:50 1:100

DATE
March 2026

DRAWING No.
02 C