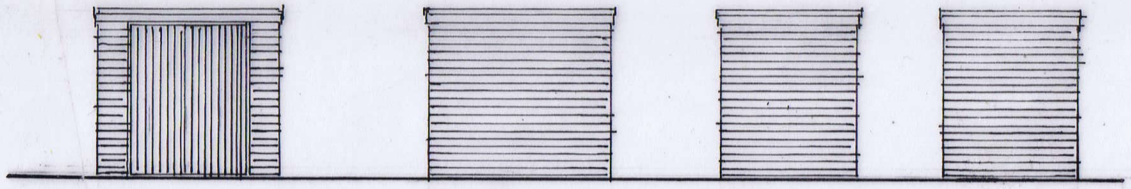

Bicycle Store Elevations 2·4m × 1.8 m

1:100 SCALE BAR @ A3

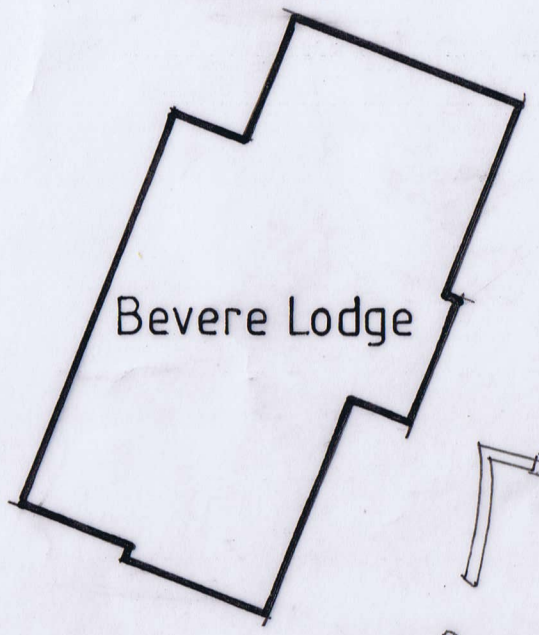

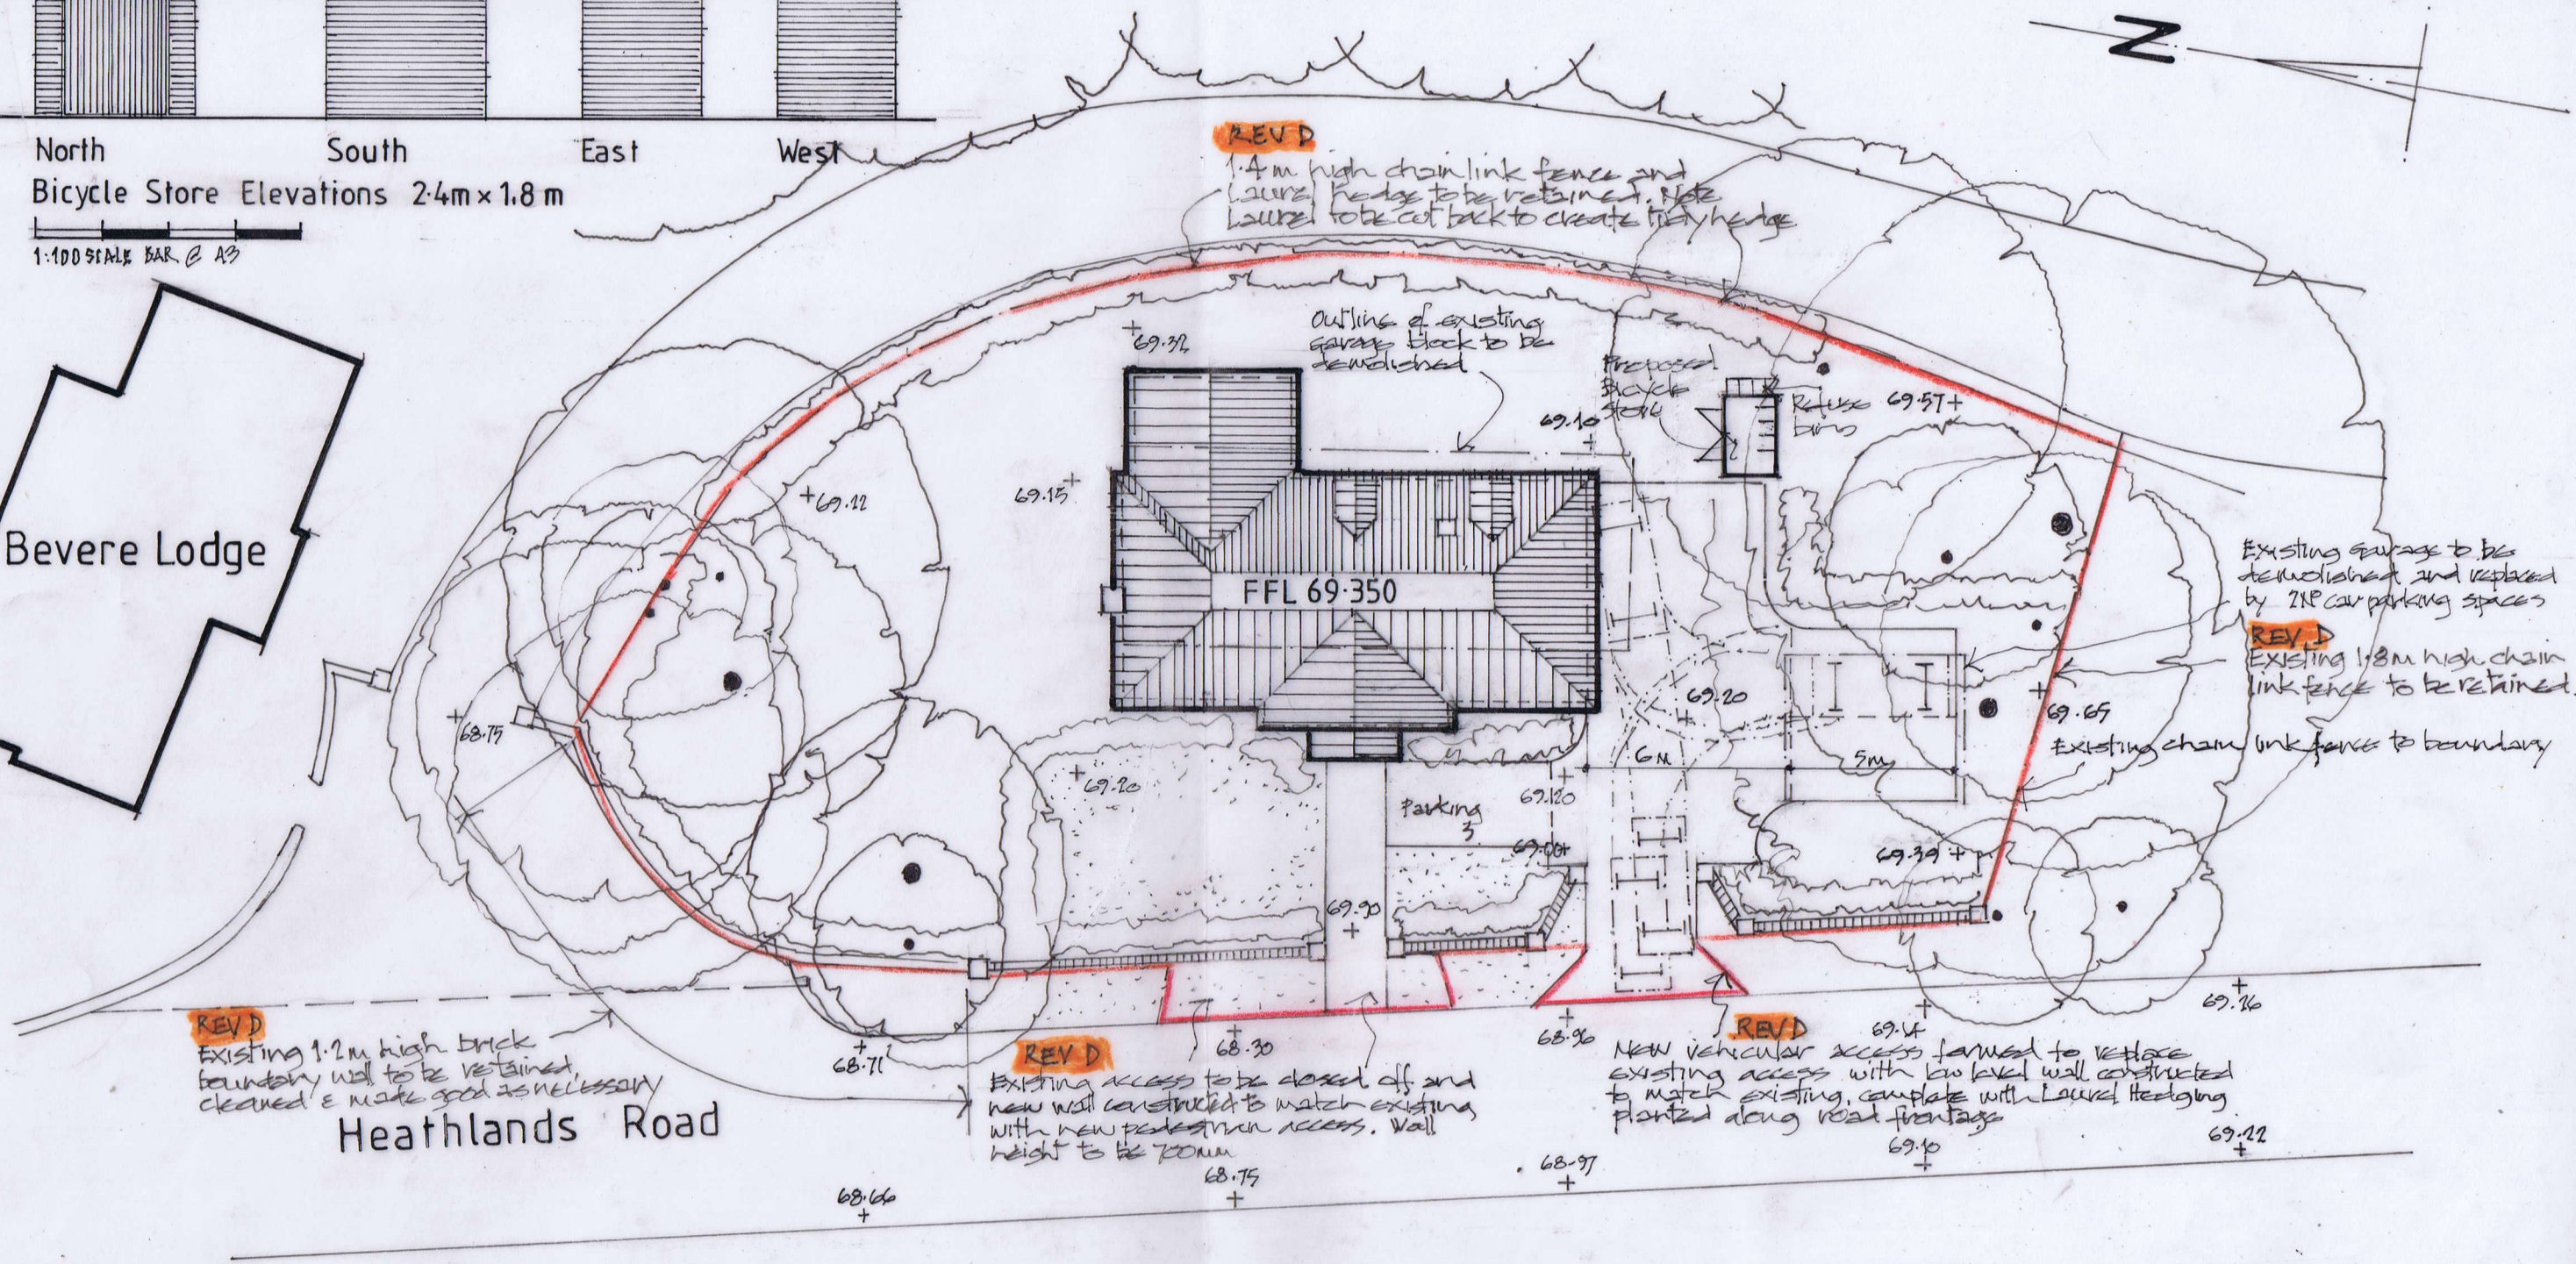

Site Plan 1:200

0 1 2 4 6 8 10

SCALE BAR @ A3

REV A 6.2.2024 Additional parking space No 3 added.
REV B 8.2.2024 Parking space 3 repositioned
REV C 19.2.2024 Red line adjusted in accordance with planners comments
REV D 1.10.2024 Boundary treatment clarified

Proposed Detached Cottage, Heathlands, Heathlands Road, Wokingham, Berkshire

Client
Mr J. Brant
c/o MBP Ltd.

Description
Proposed Site Plan

All dimensions to be checked on site. Any discrepancy between this drawing and other information is to be referred to the Planning Consultant. This drawing is copyright.

MARTIN BUTLER PARTNERSHIP LIMITED
28 Broad Street
Wokingham
Berkshire
RG40 1AB
Tel/Fax: 0118 989 0990

	Scale	Project	drawing	revision
date 02/02/24	1:100 1:200	22402-1	01	D
drawn MB				