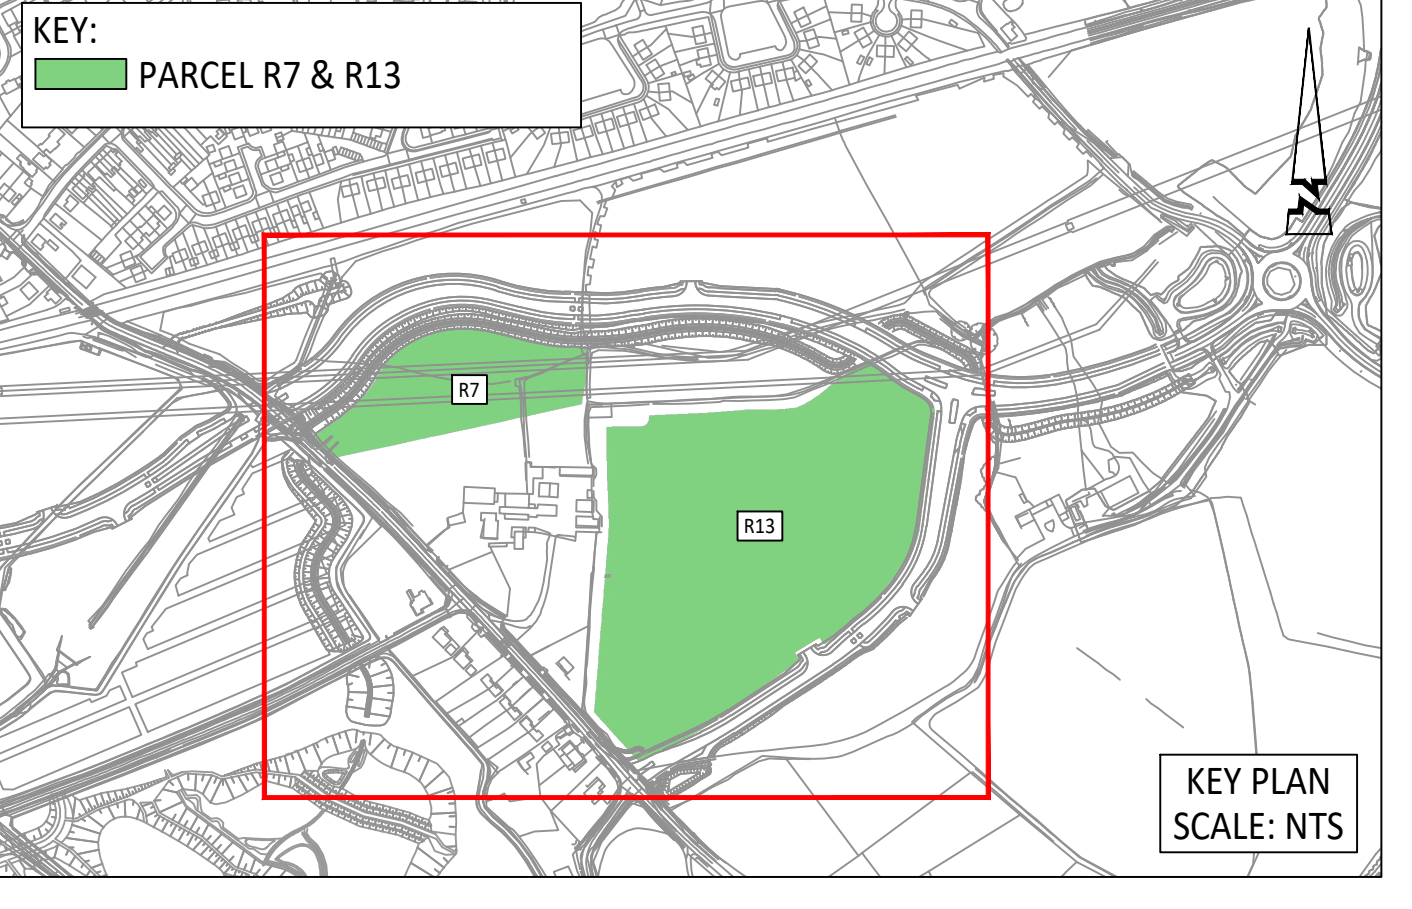


**SUBJECT TO
TECHNICAL APPROVAL**

© ABLEY LETCHFORD PARTNERSHIP LTD.
This drawing should not be reproduced without consent.

GENERAL ARRANGEMENT NOTES:
1. Do not scale.
2. Refer to all other Project Drawings and supporting notes.

KEY:
Application boundary
Limit of Adoption

Rev	Description	CLL	RF
A	12.24 FIRST ISSUE		

Abley Letchford
www.ableyletchford.co.uk

Client
MILLER HOMES

Project
**SOUTH WOKINGHAM SDL
PHASE 2B R7 & R13 RESERVED
MATTERS APPLICATION**

Title
**HIGHWAY ADOPTION
BOUNDARY**

Scale	Date	Drawn	Checked
1:500 @ A0	DEC 2025	CLL	RF

A389-R7&R13-RM-103

A