


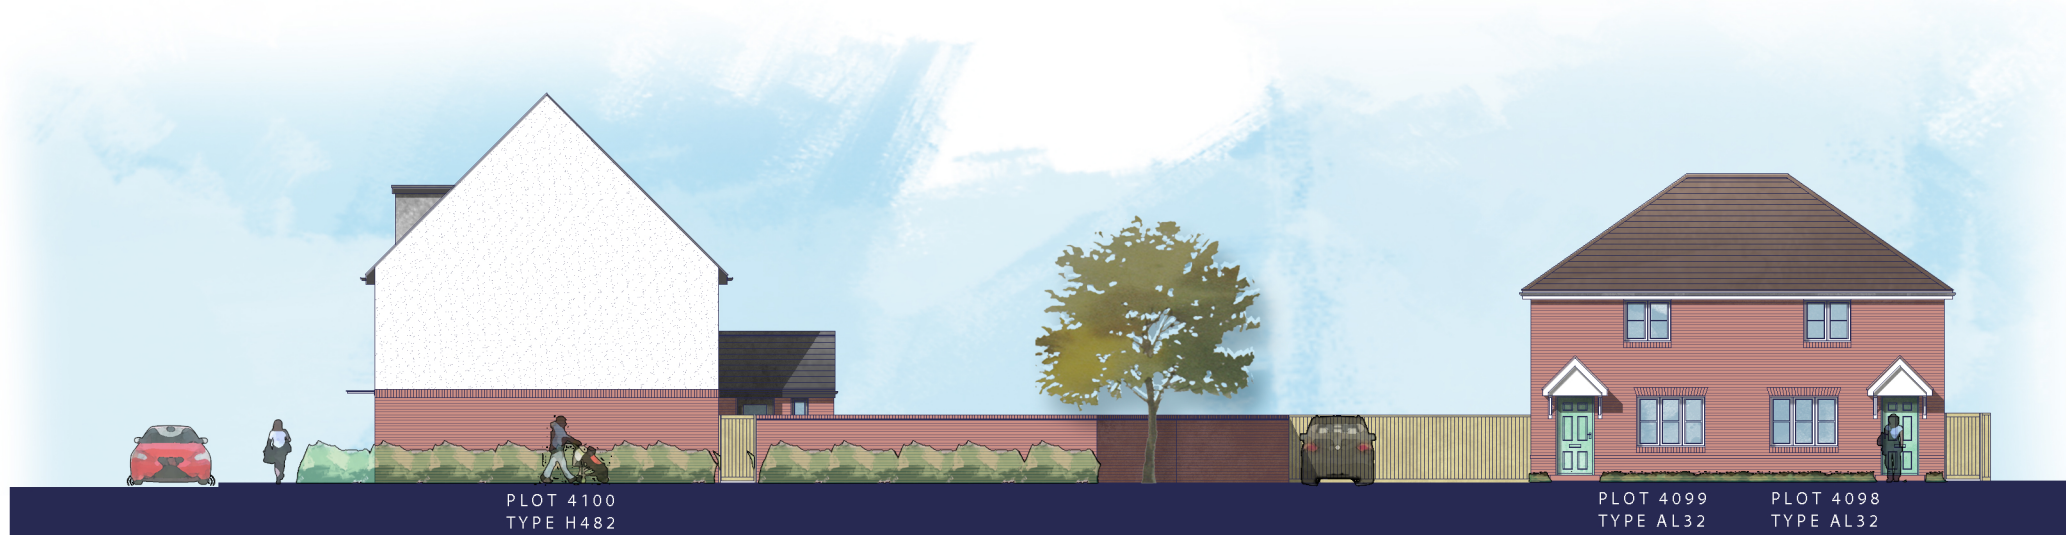

0 2 4 6 8 10m
1:200

Rev.	Date	Description	Drawn	Checked
Client	 			
Project	South Wokingham, Phase R7 & R13			
Drawing Title	Streetscenes Sheet 4 of 4			
Scale	1:200 @ A1	Drawn	ADS	Checked DGP
Date	Dec 2025	File	Streetscenes	Drawing Status
Dwg.No	P1905.SS.304	Rev.	-	PLANNING

AAP Architecture Ltd
Unit A, Monument Business Centre, Monument Way East, Woking, Surrey GU21 5LG
T 01483 727345 E projects@aap-arc.co.uk W aap-arc.co.uk
Under the Intellectual Property Act 2014, this drawing is the copyright of AAP Architecture Ltd.