


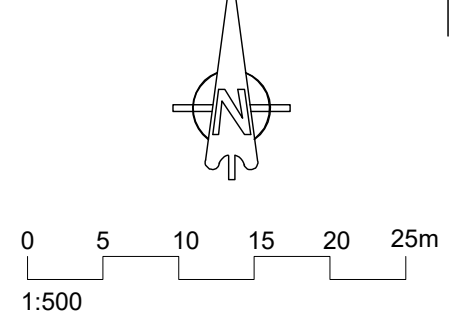

REFUSE STRATEGY:
Private Refuse Storage for houses is located in rear gardens and moved by residents on collection day by resident.
Private Refuse Collection is from kerbside, adjacent to the dwelling boundary or from collection points.
Communal Refuse Storage is provided for apartments.




Travel Distances
Operatives - Generally 3-5m (25m max.)
Residents - Generally <30m

Refuse Provision for Houses
One 240 ltr. Wheeled Bin (Refuse)
One 240 ltr. Wheeled Bin (Recycling)
One 25 ltr. Kitchen Bin (Not Shown)

Refuse Provision for Apartments/Flats

Weekly Allowance	Number of Flats	Bin Capacity (litres)	No. of Bins Required
80 litre	4	320	1 x 320
80 litre	5	400	2 x 240
80 litre	6	480	2 x 240
80 litre	7	560	2 x 240
80 litre	8	640	2 x 240
80 litre	9	720	2 x 240
80 litre	10	800	2 x 240 + 1 x 240
80 litre	11	880	2 x 240 + 2 x 240
80 litre	12	960	3 x 240
80 litre	13	1040	2 x 240 + 2 x 240
80 litre	14	1120	2 x 240 + 2 x 240
80 litre	15	1200	2 x 240 + 2 x 240
80 litre	16	1280	2 x 240 + 2 x 240
80 litre	17	1360	2 x 240 + 2 x 240
80 litre	18	1440	2 x 240 + 2 x 240
80 litre	19	1520	2 x 240 + 2 x 240
80 litre	20	1600	2 x 240 + 2 x 240

Maximum Allowance	Number of Flats	Bin Capacity (litres)	No. of Bins Required
120 litre	4	480	2 x 240
120 litre	5	600	2 x 240 + 1 x 240
120 litre	6	720	2 x 240 + 2 x 240
120 litre	7	840	3 x 240
120 litre	8	960	3 x 240
120 litre	9	1080	3 x 240 + 1 x 240
120 litre	10	1200	2 x 240 + 2 x 240
120 litre	11	1320	2 x 240 + 2 x 240
120 litre	12	1440	2 x 240 + 2 x 240
120 litre	13	1560	2 x 240 + 2 x 240
120 litre	14	1680	2 x 240 + 2 x 240
120 litre	15	1800	2 x 240 + 2 x 240
120 litre	16	1920	2 x 240 + 2 x 240
120 litre	17	2040	2 x 240 + 2 x 240
120 litre	18	2160	2 x 240 + 2 x 240
120 litre	19	2280	2 x 240 + 2 x 240
120 litre	20	2400	2 x 240 + 2 x 240

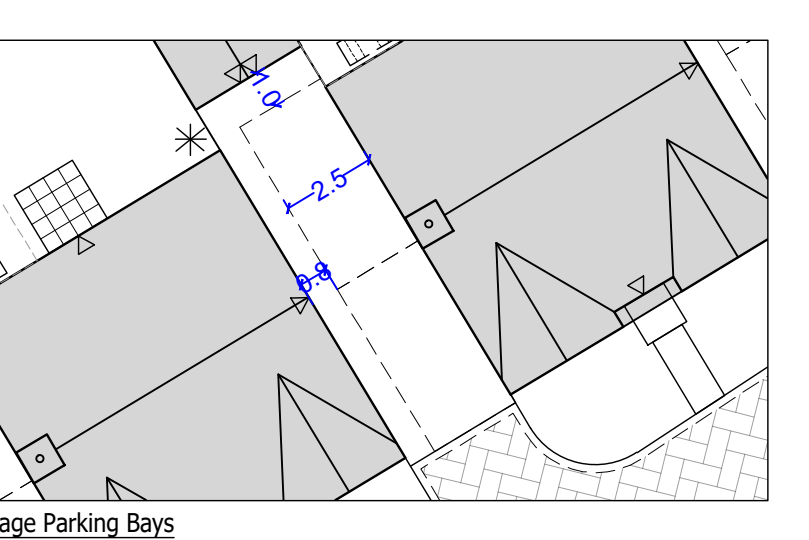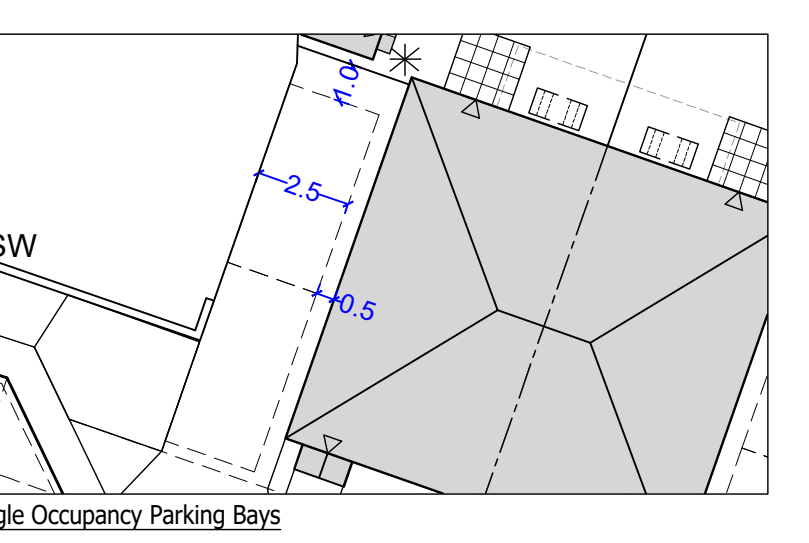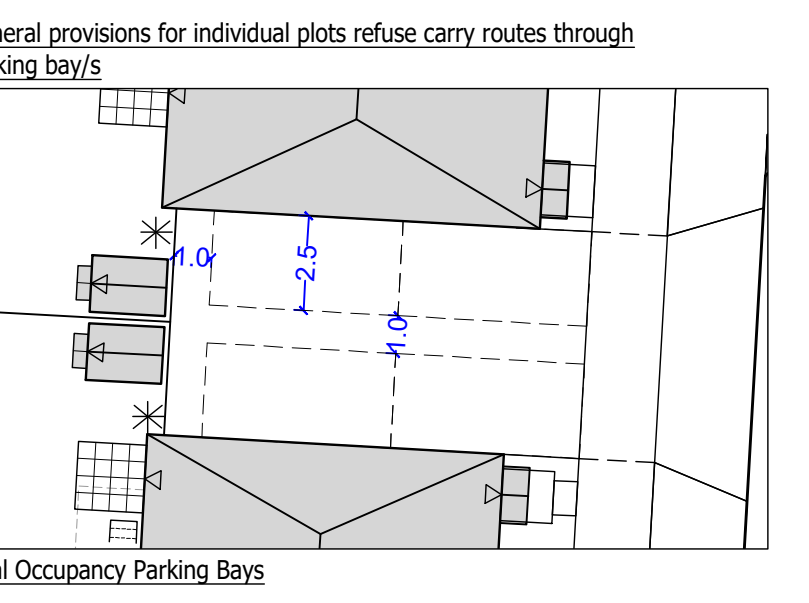

Rev.	Date	Description	Drawn	Checked
1				

Client: **miller homes** **aap architecture**

Project: SOUTH WOKINGHAM PHASE R07 & R13
Drawing Title: PROPOSED REFUSE STRATEGY LAYOUT
Scale: 1:500 @ A0
Date: OCTOBER 2025
Drg No: P1905.R07.R13.06

Drawn: SR
Checked: DGP
File: P1905.R07.R13.05
Drawing Status: PLANNING

AAP Architecture Ltd
Unit A, Monument Business Centre, Monument Way East, Woking, Surrey GU21 5LG
T: 01483 727343 E: projects@aap-arc.co.uk W: aap-arc.co.uk
Under the Intellectual Property Act 2014, this drawing is the copyright of AAP Architecture Ltd.