

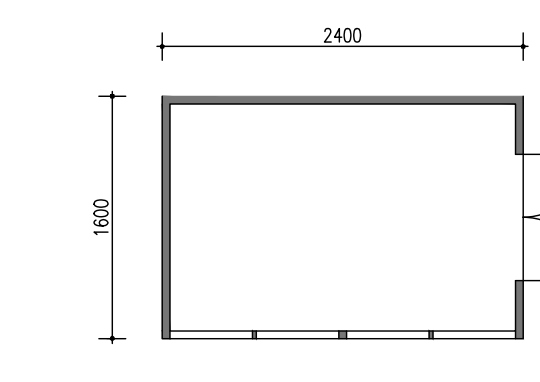


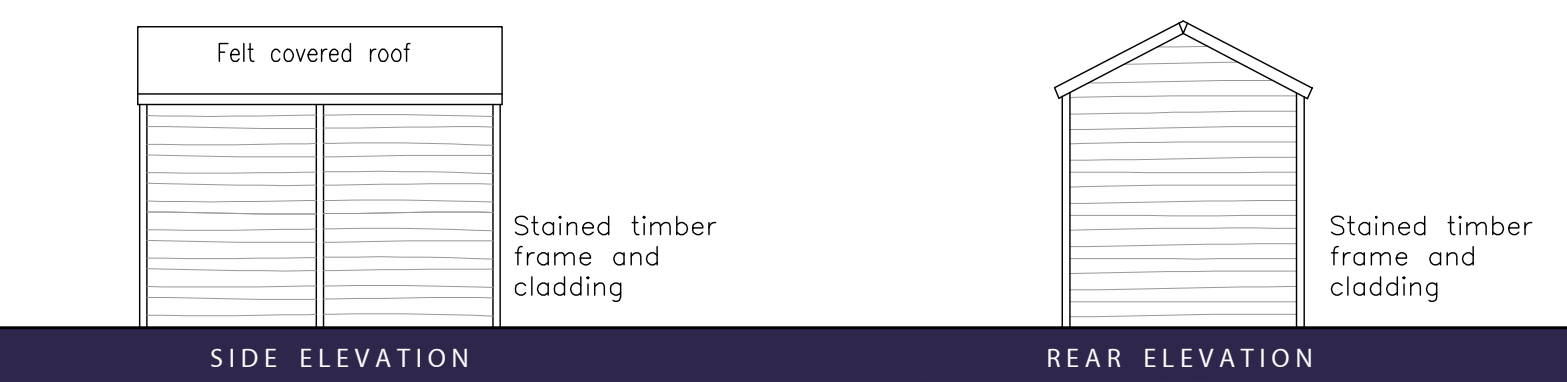

CAR & CYCLE PARKING STANDARD
DOCUMENT.
Design in accordance with section
4.7- CYCLE PARKING DESIGN

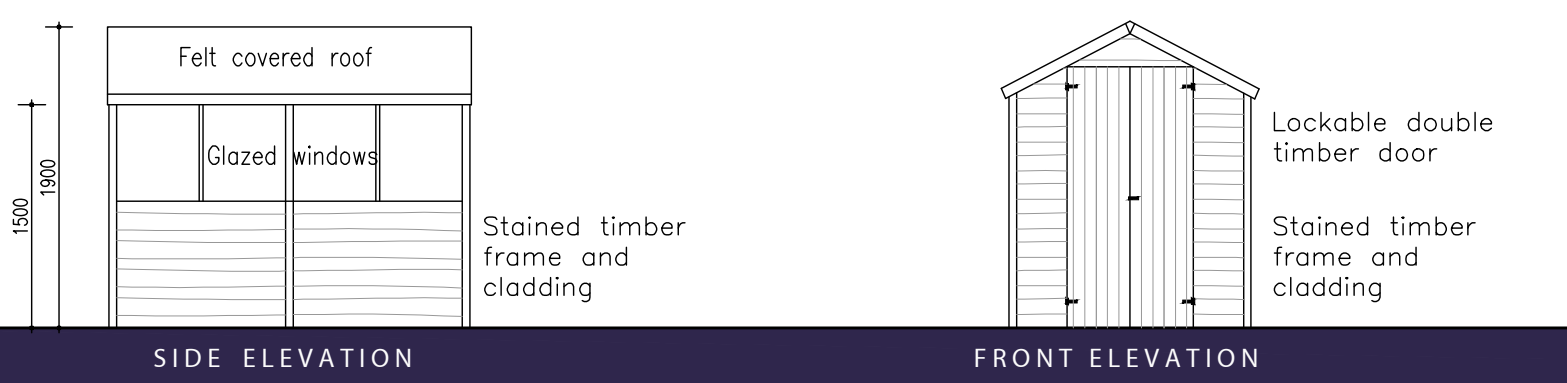

- KEY**
- | | |
|---|--|
|  | CYCLE STORAGE WITH
LOCKABLE GARDEN STORE |
|  | CYCLE STORAGE WITHIN
PRIVATE GARAGE |
|  | CYCLE STORAGE WITHIN
COMMUNAL SECURE BRICK
CYCLE STORE |
|  | VISITORS CYCLE STANDS |

Rev.	Date	Description	Drawn	Checked
Client	 			
Project	SOUTH WOKINGHAM			
	PHASE R07 & R13			
Drawing Title	PROPOSED CYCLE PARKING LAYOUT			
Scale	1:500 @ A0	Drawn	SR	Checked DGP
Date	OCTOBER 2025		File	P1905.R07.R13.01
Dwg No	P1905.R07.R13.09		Rev.	PLANNING

AAP Architecture Ltd
Unit A, Monument Business Centre, Monument Way East, Woking, Surrey GU21 5LG
T 01483 727345 E projects@aab-arc.co.uk W aab-arc.co.uk

Under the Intellectual Property Act 2014, this drawing is the copyright of AAP Architecture Ltd.