
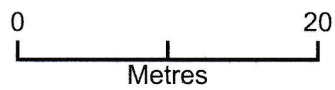


Site Block Plan

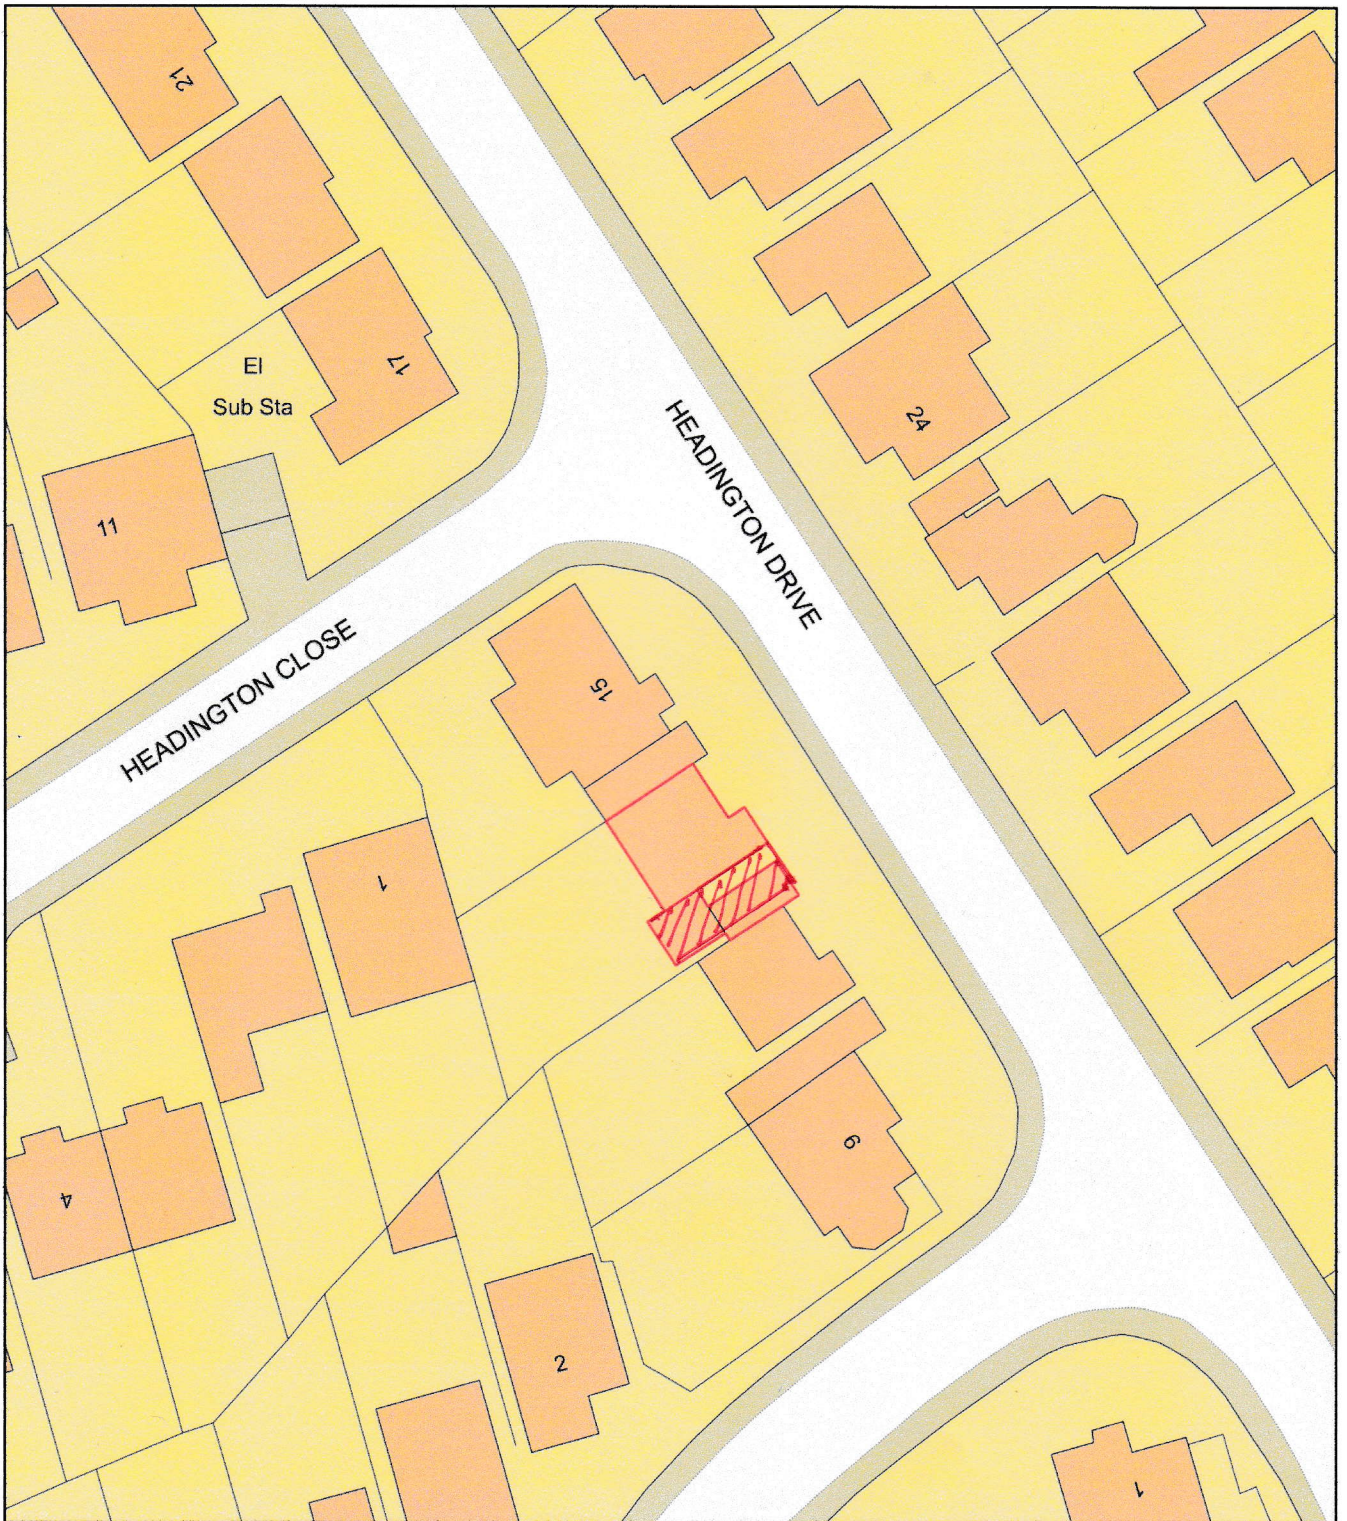

Plan Produced for: 13 Headington Drive
Date Produced: 01 Sep 2024
Plan Reference Number: TQRQM24245195013386
Scale: 1:500 @ A4